


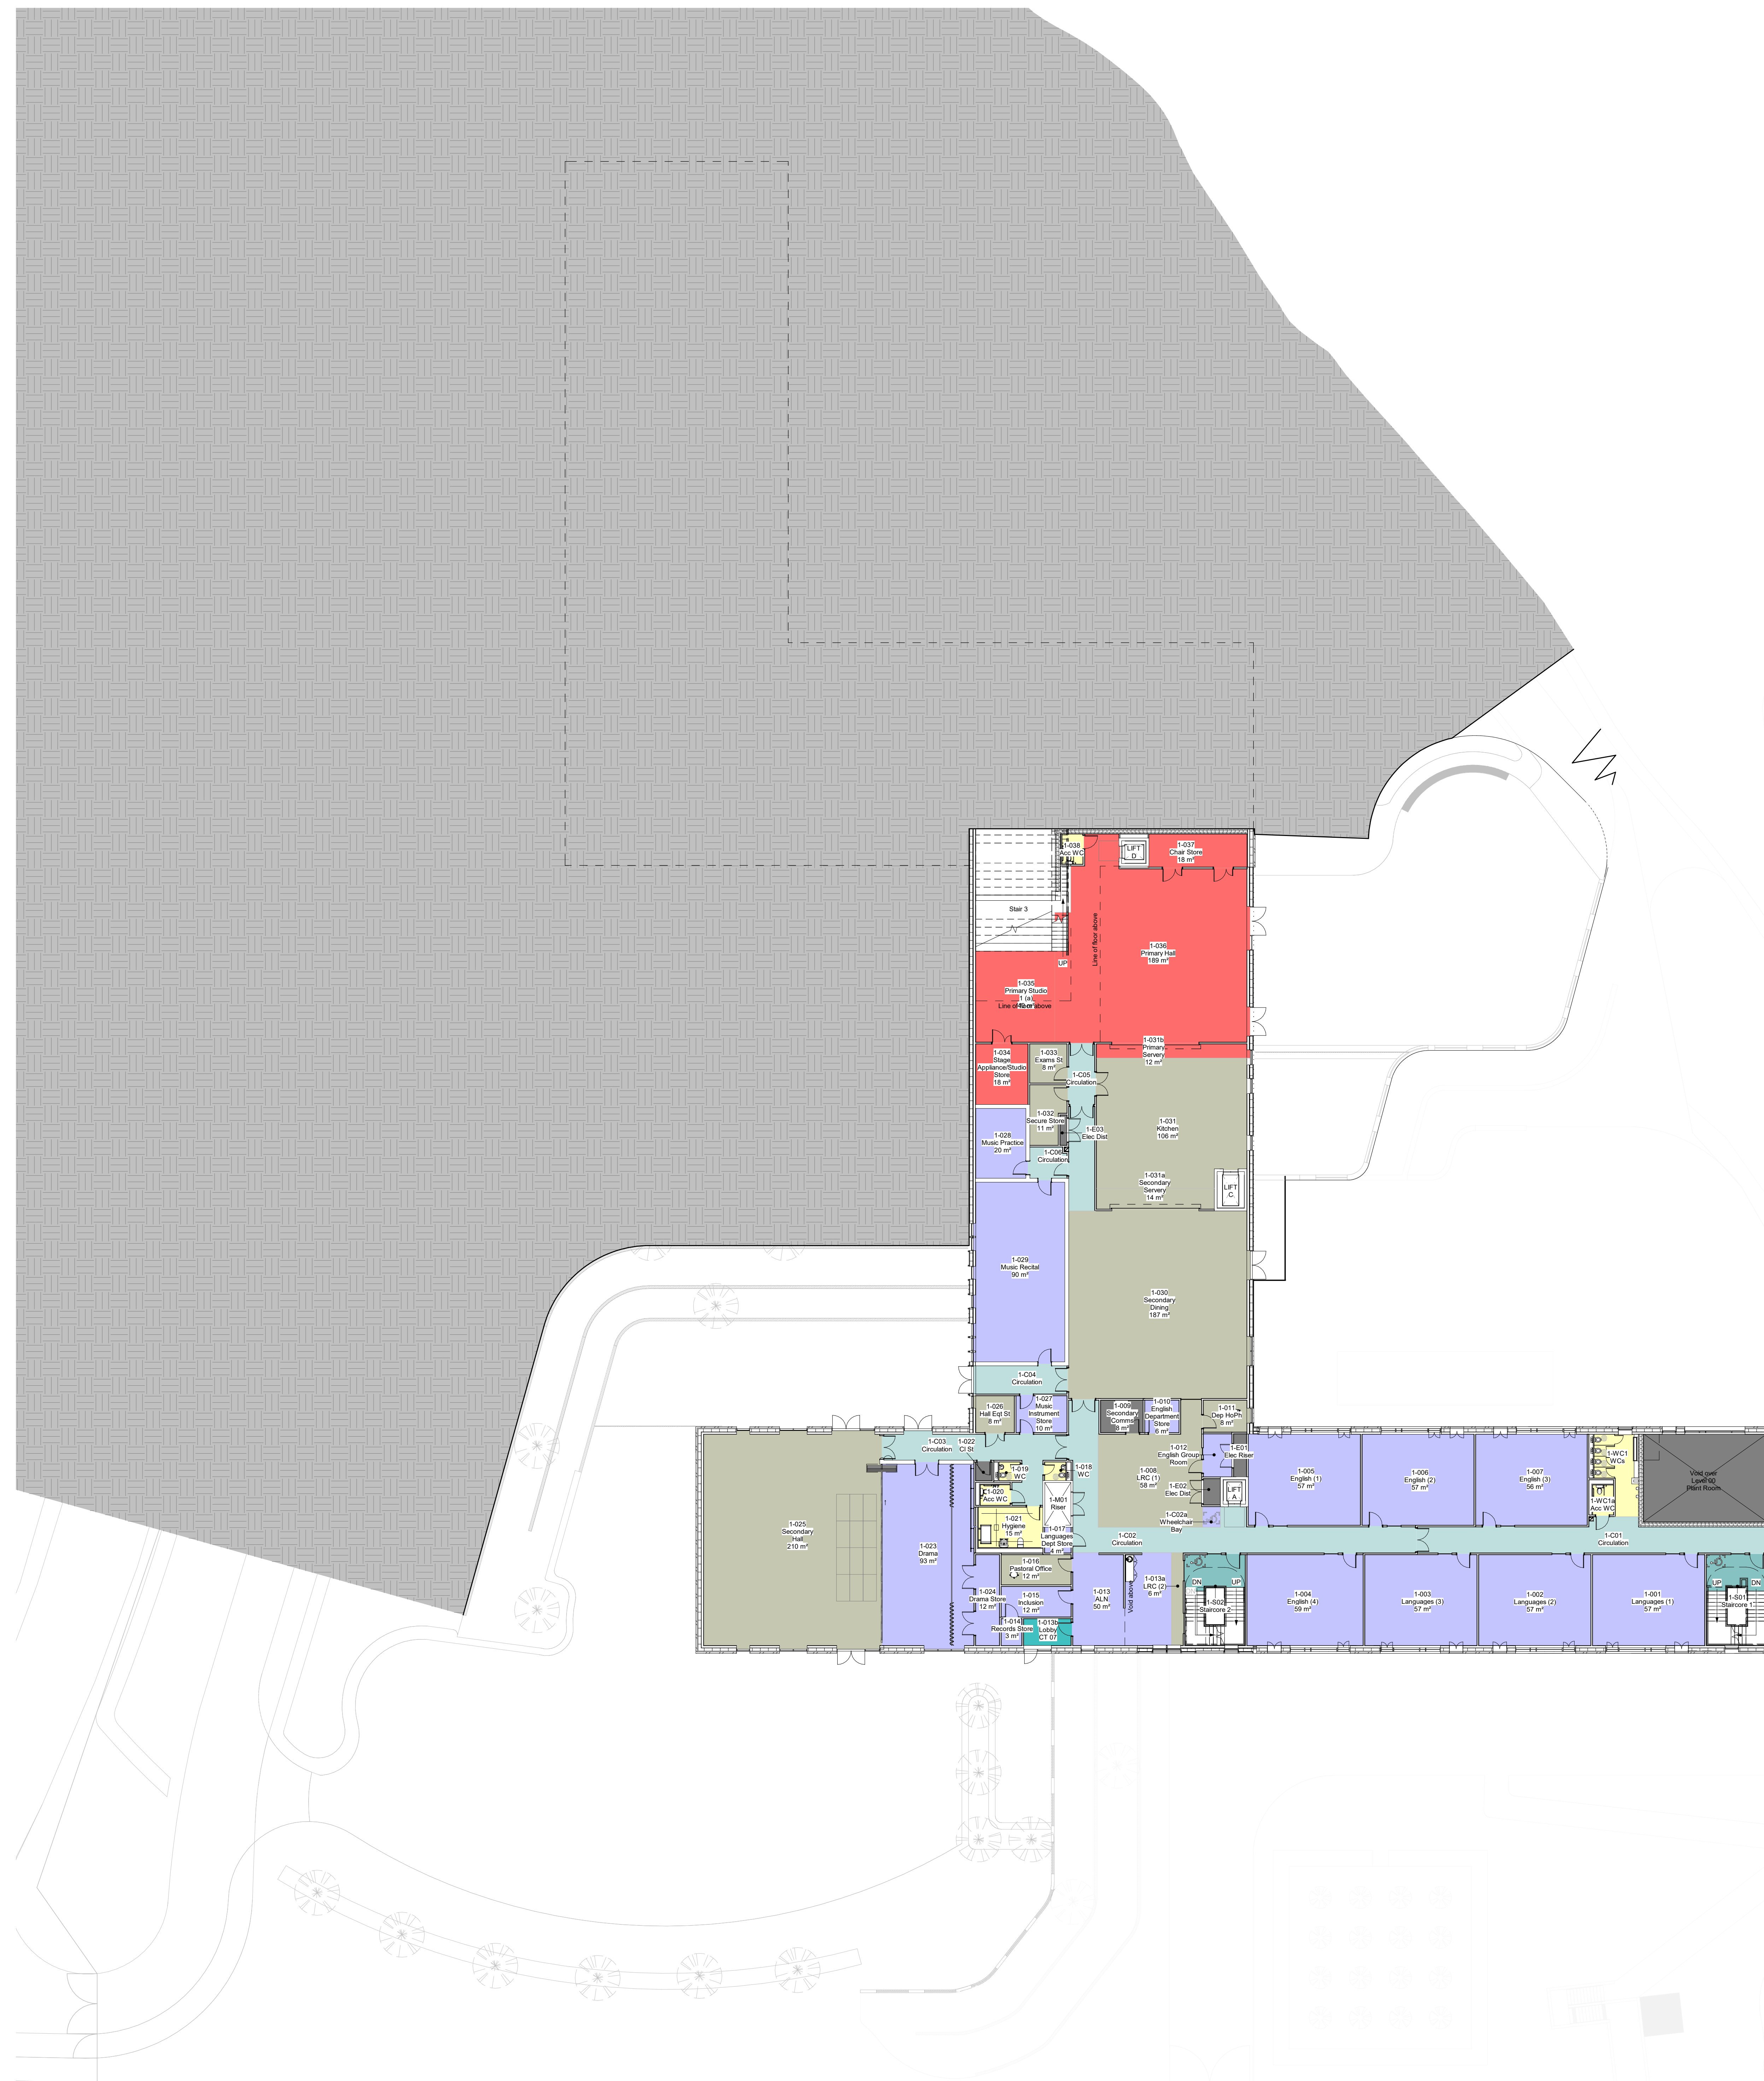

1541


•

•

•

•

•

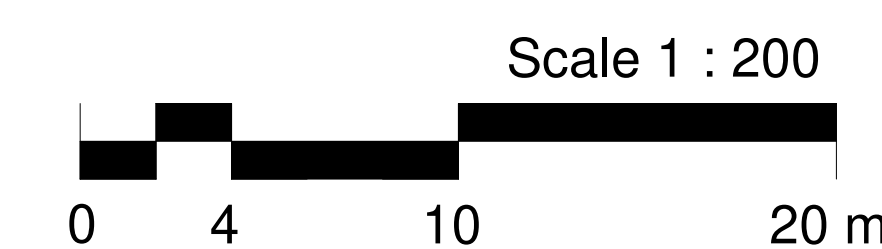

The diagram shows a T-shaped structure. The vertical stem is colored red, while the horizontal top bar is outlined in black. To the right of the structure is a circular compass rose with a vertical line labeled 'N' at the top, indicating North.

P11	24/04/2023	Issued For Planning	AH	FG	TH
P10	07/02/2023	Issued For Planning	AH	FG	TH
P9	06/02/2023	For Information	AT	FG	TH
P8	03/02/2023	For information. Refer to revision note 08.	AH	FG	TH
P7	20/01/2023	For information. Refer to revision note	AH	FG	TH
P6	16/12/2022	For Information - Refer to revision note	AH	FG	TH
P5	30/11/2022	For Information	AH	FG	TH
P4	08/11/2022	Updated Layouts	CS	FG	TH
P3	07/11/2022	Updated layouts	FG	FG	TH
P2	05/09/2022	Coordination Updates	KR	FG	TH
P1	08/08/2022	Preliminary Issue	KR	FG	TH

Rev.	Date	Description	By	CHK'd	App'd
------	------	-------------	----	-------	-------

Suitability **FOR** PLANNING



SNC • LAVALIN

The HUB
500 Park Avenue
Almondsbury
Bristol
BS32 4RZ
Tel: +44 1454 618217
www.atkinsglobal.com
© SNC-Lavalin (2019)

Member of the SNC-Lavalin Group	© SNC-Lavalin (2010)
Client	Willmott Dixon Construction Ltd

Project Title	Blessed Carlo Acutis Catholic School
---------------	--------------------------------------

Drawing Title

Level 01 - General
Arrangement Plan

Scale 1 : 200	Designed FG	Drawn AH	Checked FG	Authorised TH
Original Size A0	Date 30/11/2022	Date 07/02/2023	Date 07/02/2023	Date 07/02/2023

Drawing Number	Revision
BCA-ATK-V1-01-DR-A-011002	P11

[illegible]