



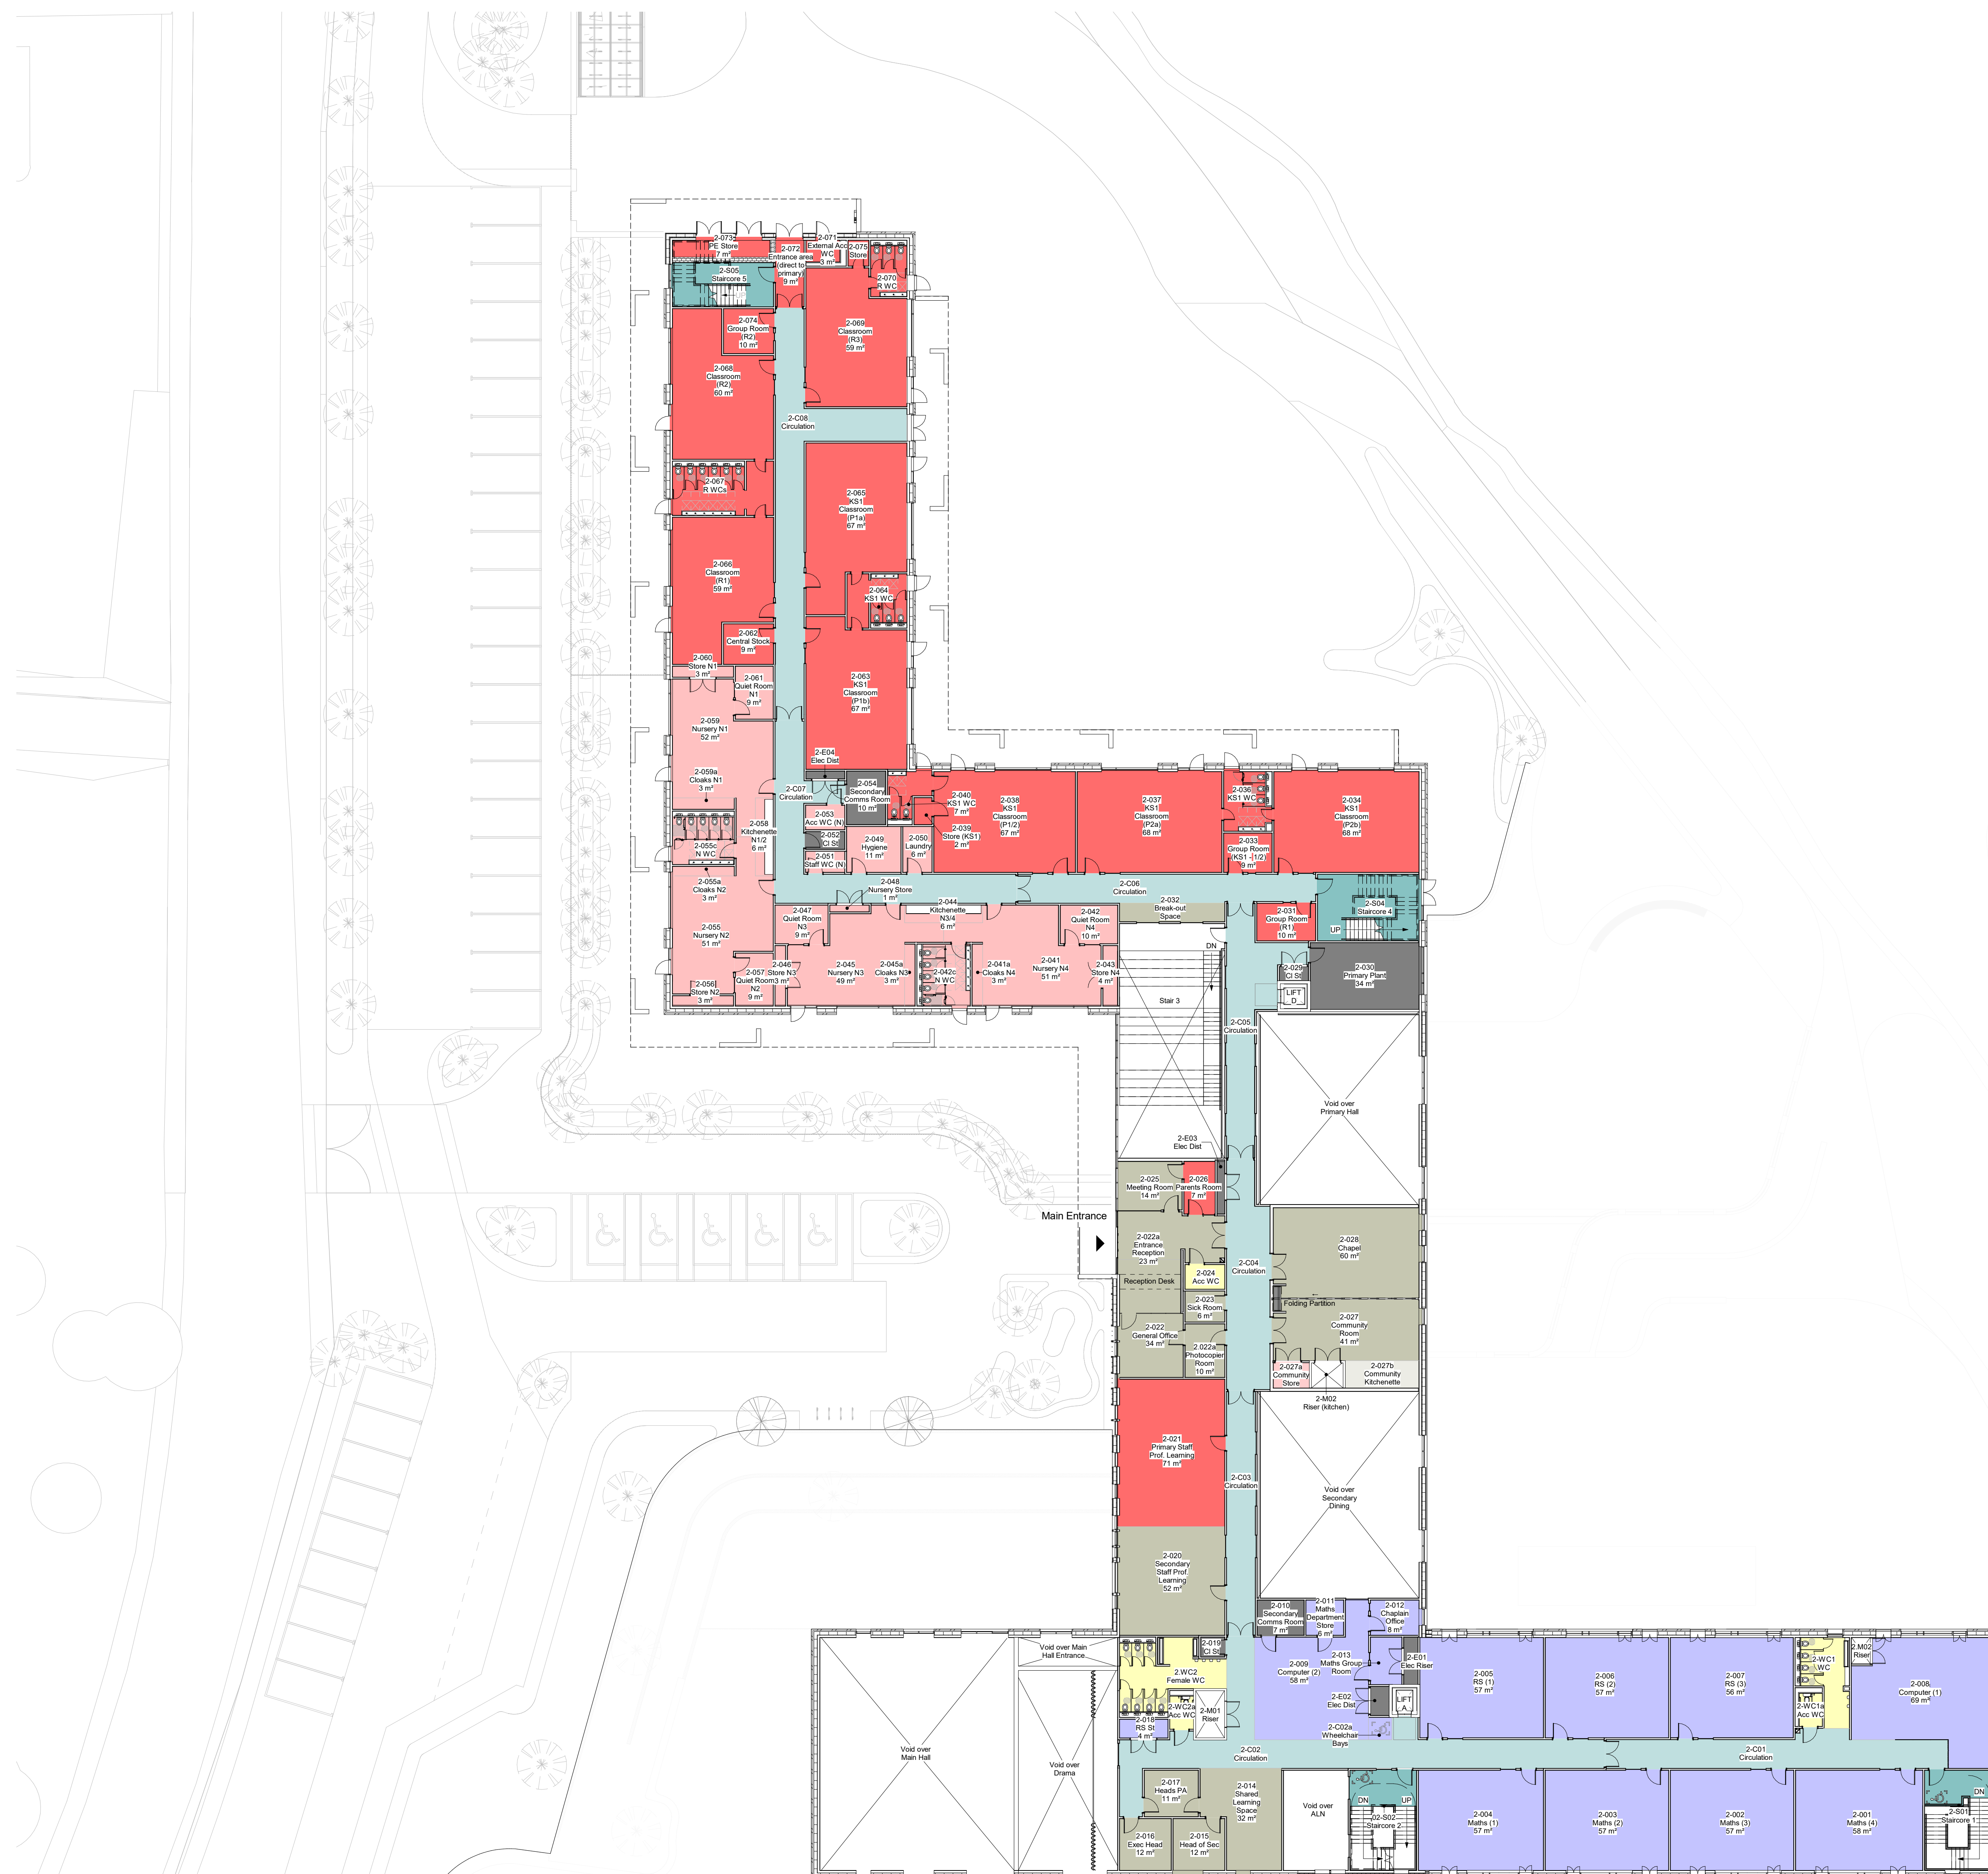

Primary/Nursery School

Shared Facilities

Secondary School

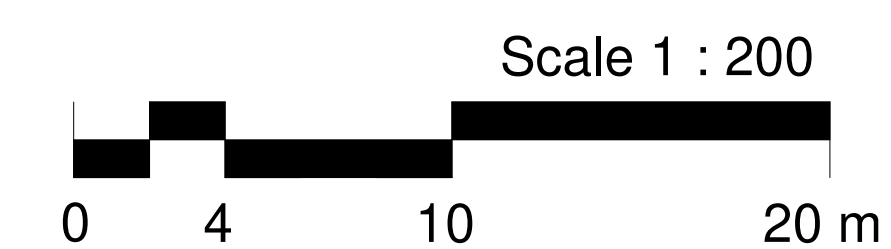

P11	24/04/2023	Issued For Planning	AH	FQ	TH				
P9	07/02/2023	Issued For Planning	AH	FQ	TH				
P10	06/02/2023	For information	AT	FQ	TH				
P8	03/02/2023	For information. Refer to revision note 06.	AH	FQ	TH				
P7	20/01/2023	For information. Refer to revision note 06.	AH	FQ	TH				
P6	16/12/2022	For information - Refer to revision note 06.	AH	FQ	TH				
P5	30/11/2022	For information	AH	FQ	TH				
P4	08/11/2022	Updated Layouts	CS	FQ	TH				
P3	07/10/2022	Updated Layouts	CL	FQ	TH				
P2	05/09/2022	Coordination Updates	KR	FQ	TH				
P1	08/08/2022	Preliminary Issue	KR	FQ	TH				
Rev.	Date	Description	By	Cred	Approved				

Drawing Suitability **FOR** PLANNING



SNC • LAVALIN

ATKINS

Member of the SNC-Lavalin Group

Client	Willmott Dixon Construction Ltd
--------	---------------------------------

Project Title	Blessed Carlo Acutis Catholic School
---------------	--------------------------------------

Drawing Title

Level 02 - General
Arrangement Plan

Scale 1 : 200	Designed FG	Drawn AH	Checked FG	Authorised TH
Original Size A0	Date 30/11/2022	Date 07/02/2023	Date 07/02/2023	Date 07/02/2023

BCA-ATK-V1-02-DR-A-011003

Authorized	TH	Atkins Protect Number: BCA
Date	07/02/2023	
Revision	P11	