


0 10 100
Millimetres

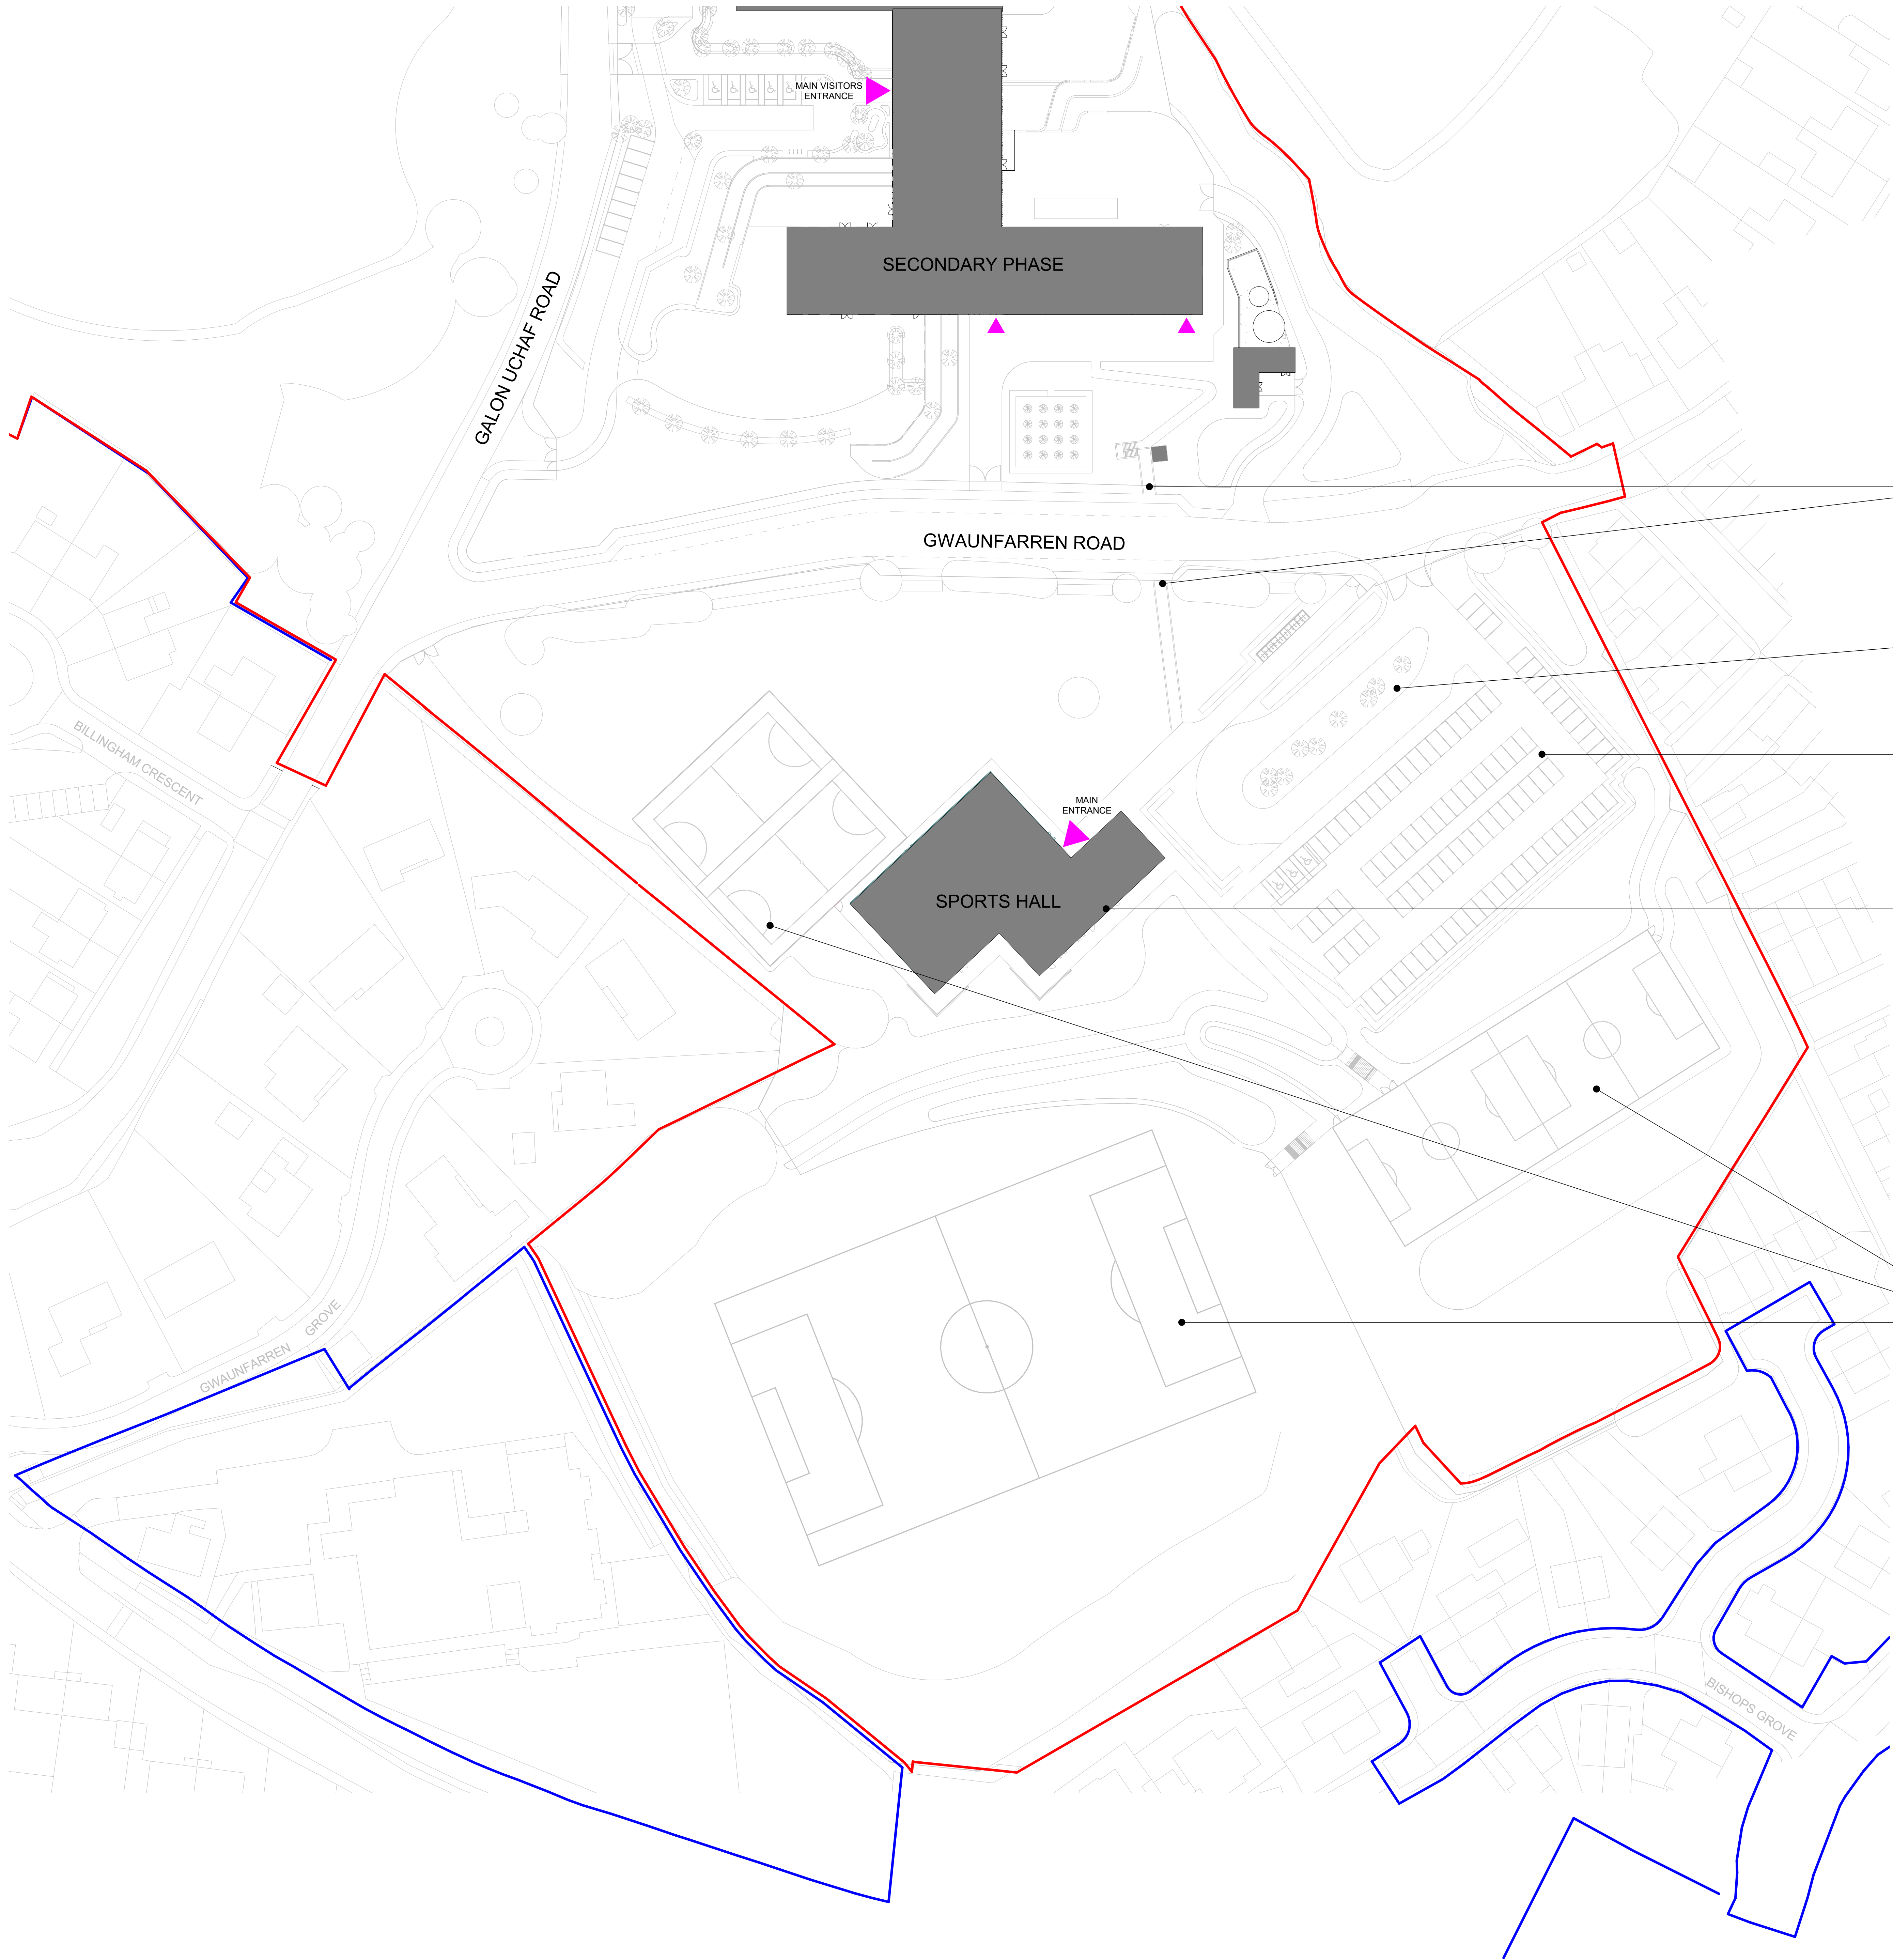


EXISTING PEDESTRIAN
TUNNEL TO ROAD

DROP OFF

STAFF CAR PARK
level B1

NEW SPORTS HALL & FITNESS
CENTRE
level B2

NEW SPORTS PITCHES REFER
TO LANDSCAPE DETAILS
level B2

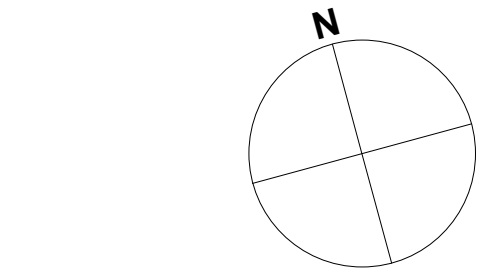

LEGEND:
— Ownership Boundaries
— Application Boundaries

Note: Site Ownership lines drawn in red have been interpreted as accurately as possible from the following Land Registry drawings:
Title numbers **CYM466969**, **CYM424610**, **CYM414679** - all of which were obtained from Ordnance Survey map reference **SO0507NW**.
Title number **CYM416344**, which was obtained from Ordnance Survey map reference **SO0507SW**.
The accompanying and preceding notes from the Land Registry drawings state that the title plan shows the general position, not the exact line, of the boundaries. It may be subject to distortions in scale. Measurements scaled from this plan may not match measurements between the same points on the ground. Therefore, as such, the site ownership lines are only interpreted and are not absolute representations.



SAFETY, HEALTH AND ENVIRONMENTAL INFORMATION	
In addition to the hazards/risks normally associated with the types of work detailed on this drawing, note the following:	
CONSTRUCTION	
MAINTENANCE/CLEANING	
DECOMMISSIONING/DEMOLITION	
It is assumed that all works will be carried out by a competent contractor working, where appropriate, to an approved method statement	
NOTE:	
REFER TO LANDSCAPE DRAWING: 5202184-ATK-XX-XX-L-DR-401100	
REFER TO ARCHITECTS DRAWING: BCA-ATK-VX-ZZ-DR-A-021001	
REFER TO ARCHITECTS DRAWING: BCA-ATK-VX-ZZ-DR-A-021002	

P4	24/04/2023	Issued For Planning	AH	FG	TH
P3	07/02/2023	Issued For Planning	AH	FG	TH
P2	07/09/2022	Stage 2 Updates	KR	FG	TH
P1	01/09/2022	Coordination Updates	KR	FG	TH

Rev.	Date	Description	By	CHK'd	App'd
Drawing Submittal			Status		
			FOR PLANNING		
			S2		

**SNC • LAVALIN**

**ATKINS**

Member of the SNC-Lavalin Group

The HUB
500 Park Avenue
Almondsbury
Bristol
BS32 4RZ
Tel: +44 1454 616217
www.atkinsglobal.com
© SNC-Lavalin (2019)

Client
Willmott Dixon Construction Ltd

Project Title
Blessed Carlo Acutis Catholic School

Drawing Title
Site 2 of 2 - General
Arrangement Plan

Scale	Designed	Drawn	Checked	Authorised
1 : 500	FG	AH	FG	TH
Original Size	Date	Date	Date	Date
A0	01/09/2022	07/02/2023	07/02/2023	07/02/2023

Drawing Number	Revision
BCA-ATK-VX-ZZ-DR-A-021003	P4