



0 10 100
Millimetres

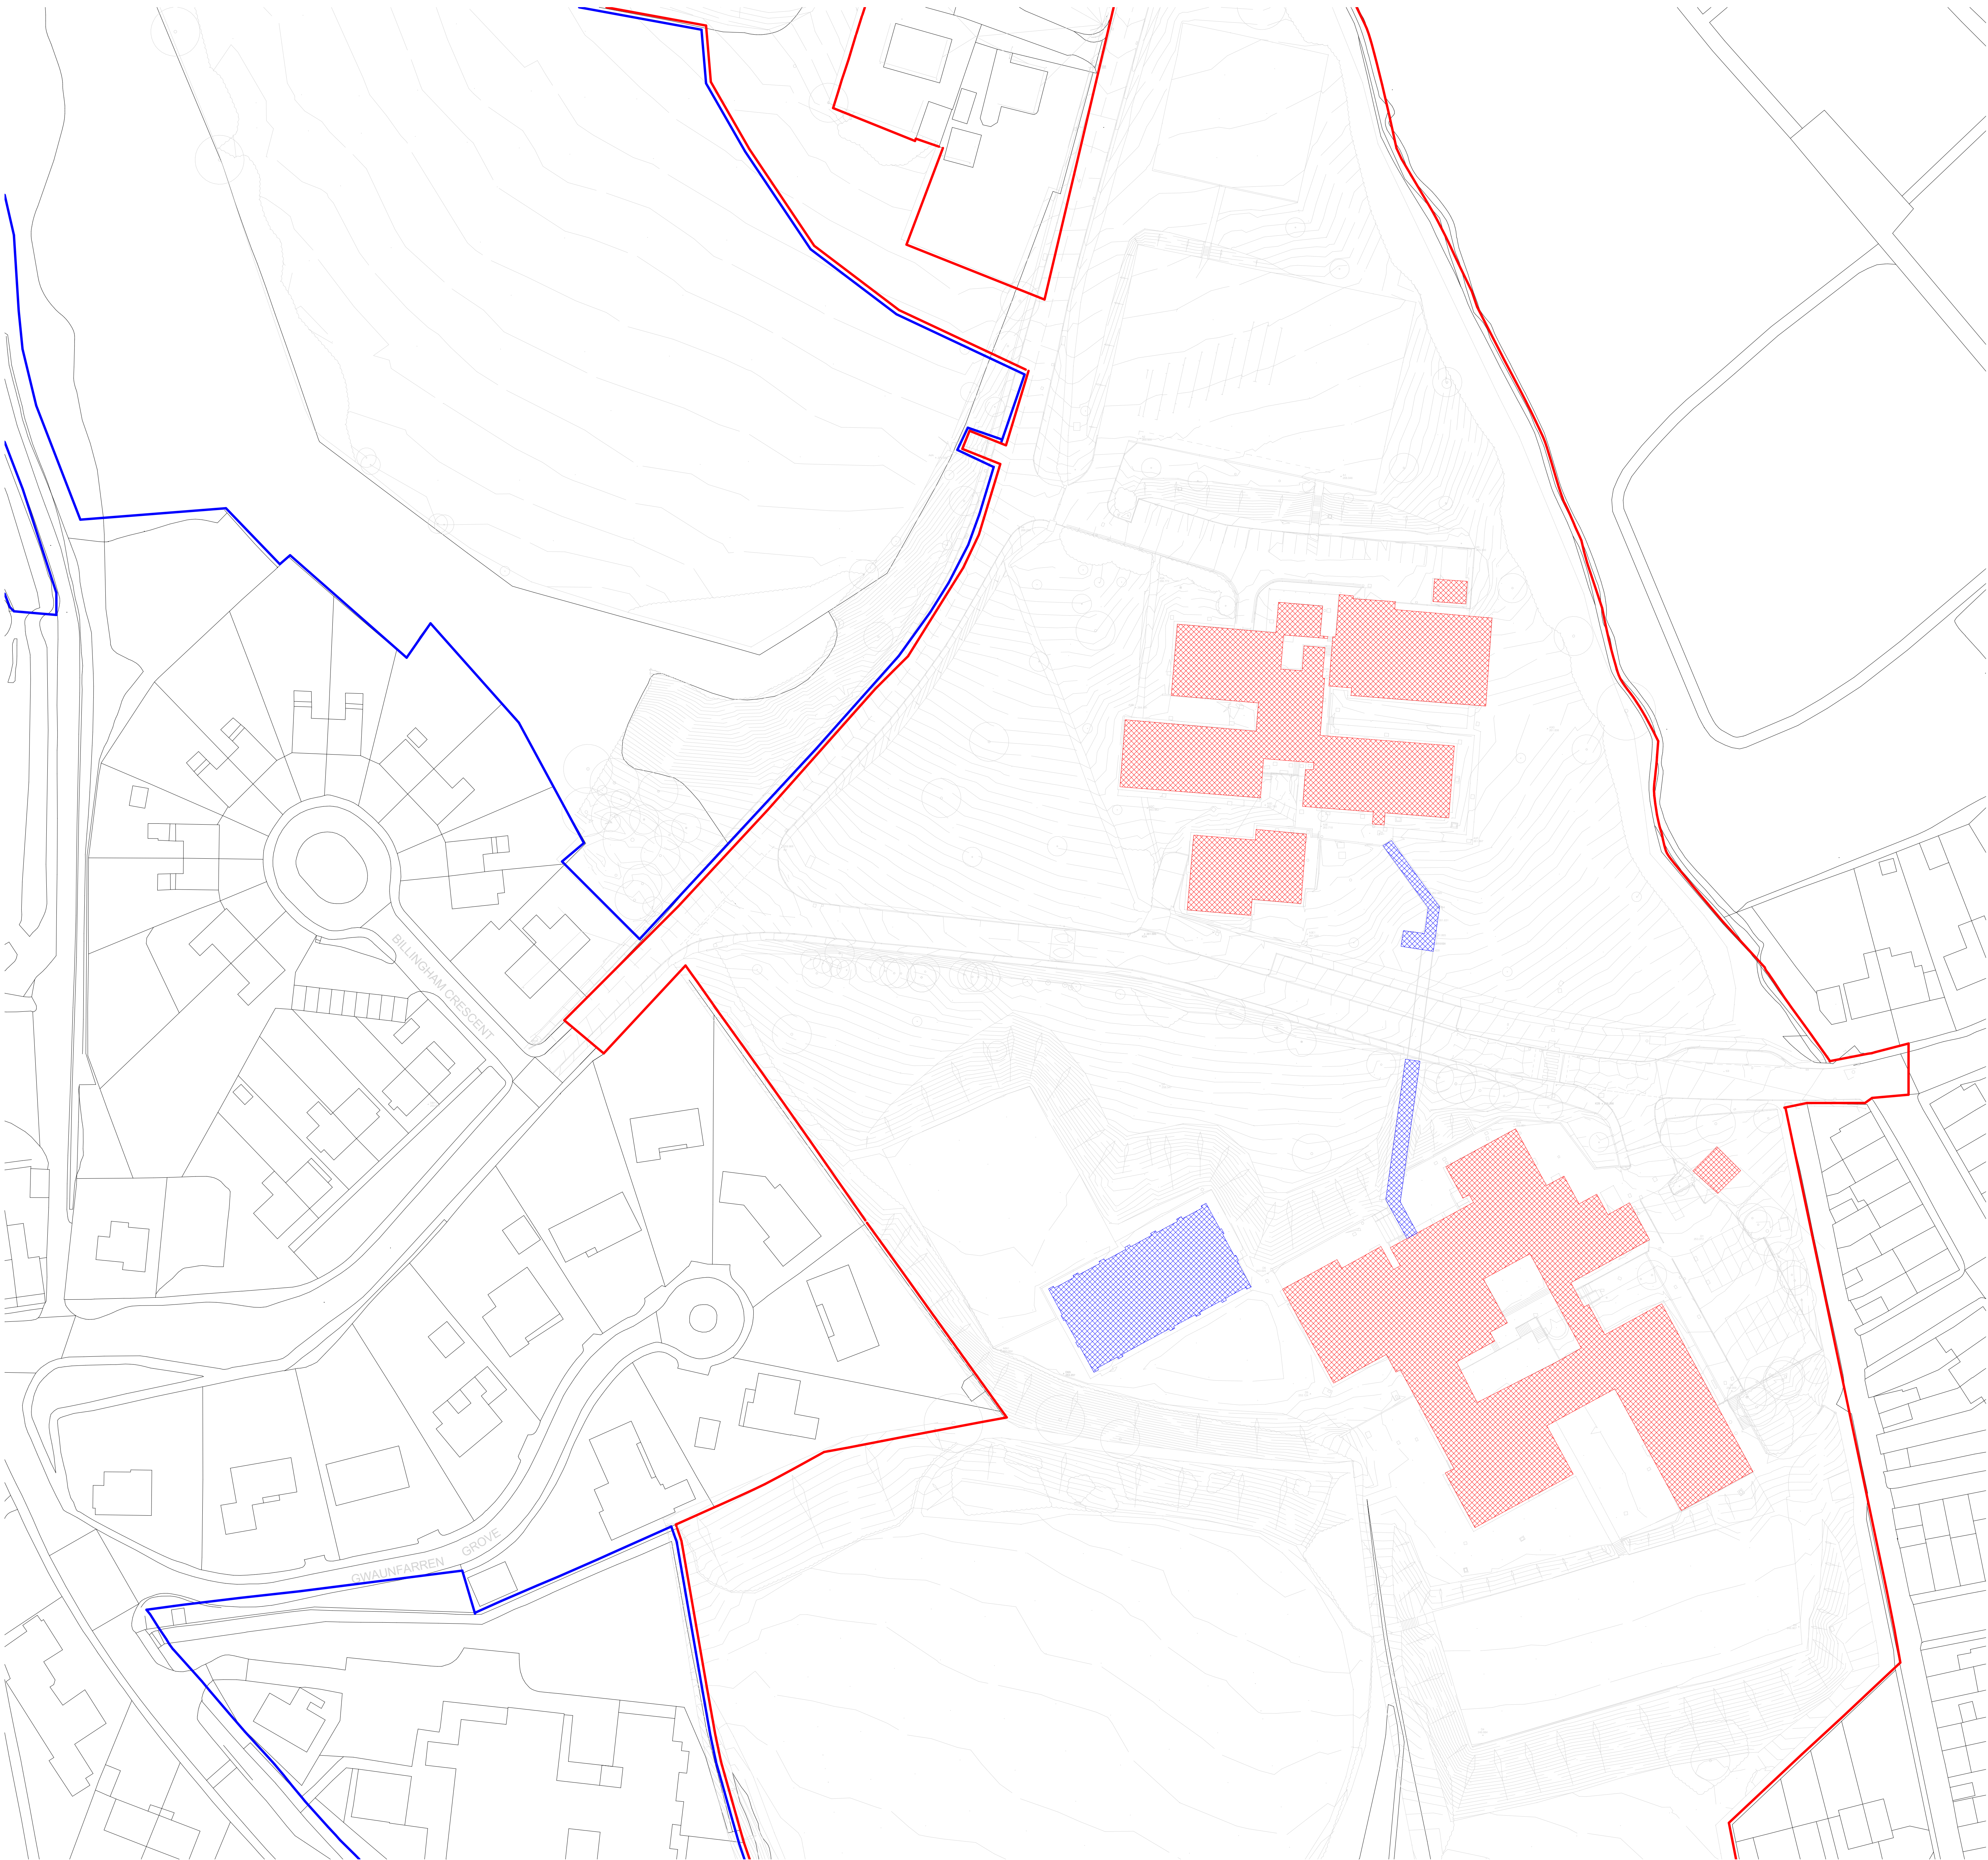

1 DEMOLITION PLAN
060001 SCALE 1 : 500

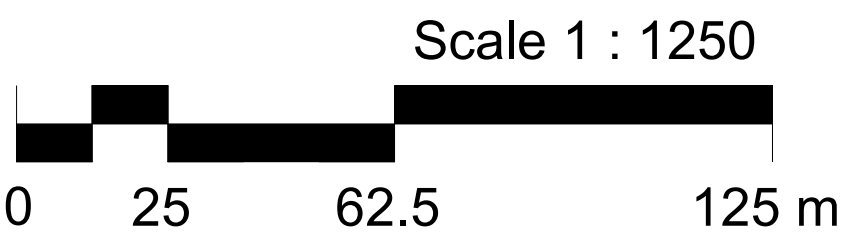

SAFETY, HEALTH AND ENVIRONMENTAL INFORMATION

In addition to the hazards/risks normally associated with the types of work detailed on this drawing, note the following:

CONSTRUCTION

MAINTENANCE/CLEANING

DECOMMISSIONING/DEMOLITION

It is assumed that all works will be carried out by a competent contractor working, where appropriate, to an approved method statement

Key

- Full demolition works
- Partial demolition and remedial works
- Ownership Boundaries
- Application Boundaries

Note: Refer to drawing BCA-ATK-VX-ZZ-DR-A-021006 for sound boundary information

P2	24/04/2023	Issued For Planning	AH	FG	TH
P1	07/02/2023	Issued For Planning	AH	FG	TH

Rev	Date	Description	By	Chkd	App'd
Drawing Submittal			Status		
FOR PLANNING			S2		



SNC • LAVALIN

ATKINS

Member of the SNC-Lavalin Group

The HUB
500 Park Avenue
Almondsbury
Bristol
BS32 4RZ
Tel: +44 1454 616217
www.atkinglobal.com
© SNC-Lavalin (2019)

Client
Willmott Dixon Construction Ltd

Project Title
Blessed Carlo Acutis Catholic School

Drawing Title
Demolition Scoping Plan

Scale	Designed	Drawn	Checked	Authorised
As Indicated	FG	AH	FG	TH
Original Size	Date	Date	Date	Date
A0	07/02/2023	07/02/2023	07/02/2023	07/02/2023
Drawing Number	Revision			
BCA-ATK-ZZ-ZZ-DR-A-060001	P2			