
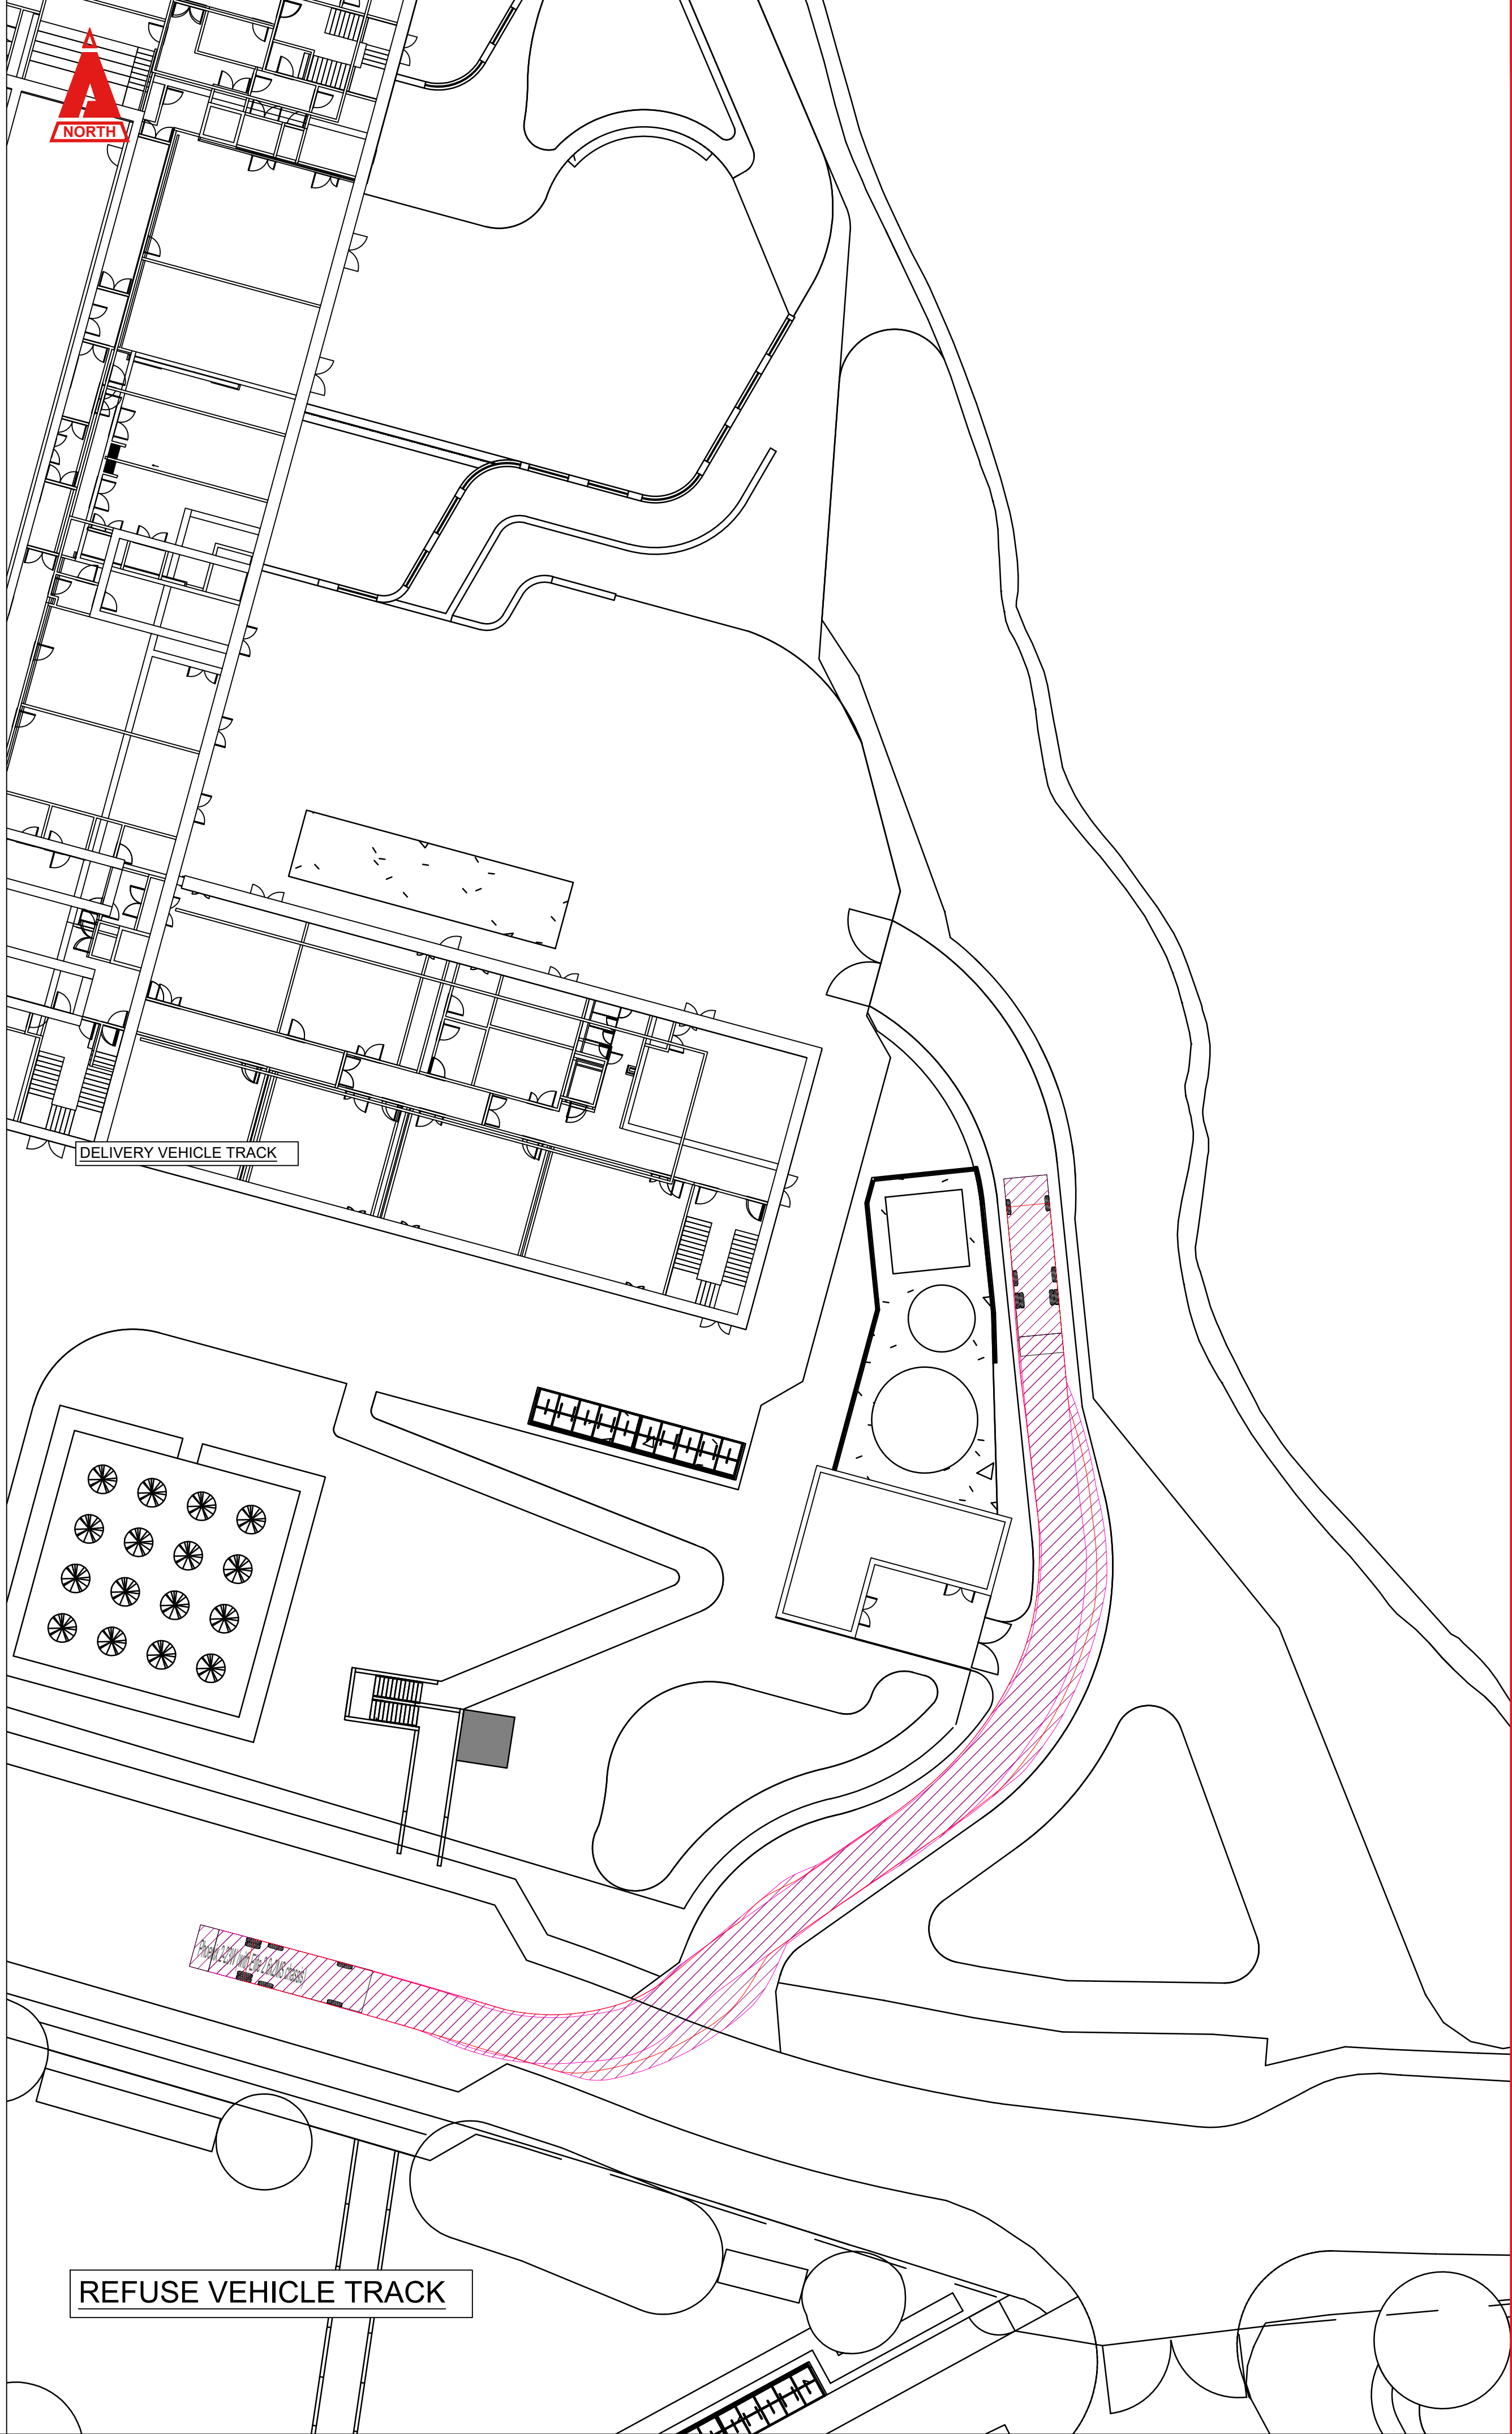


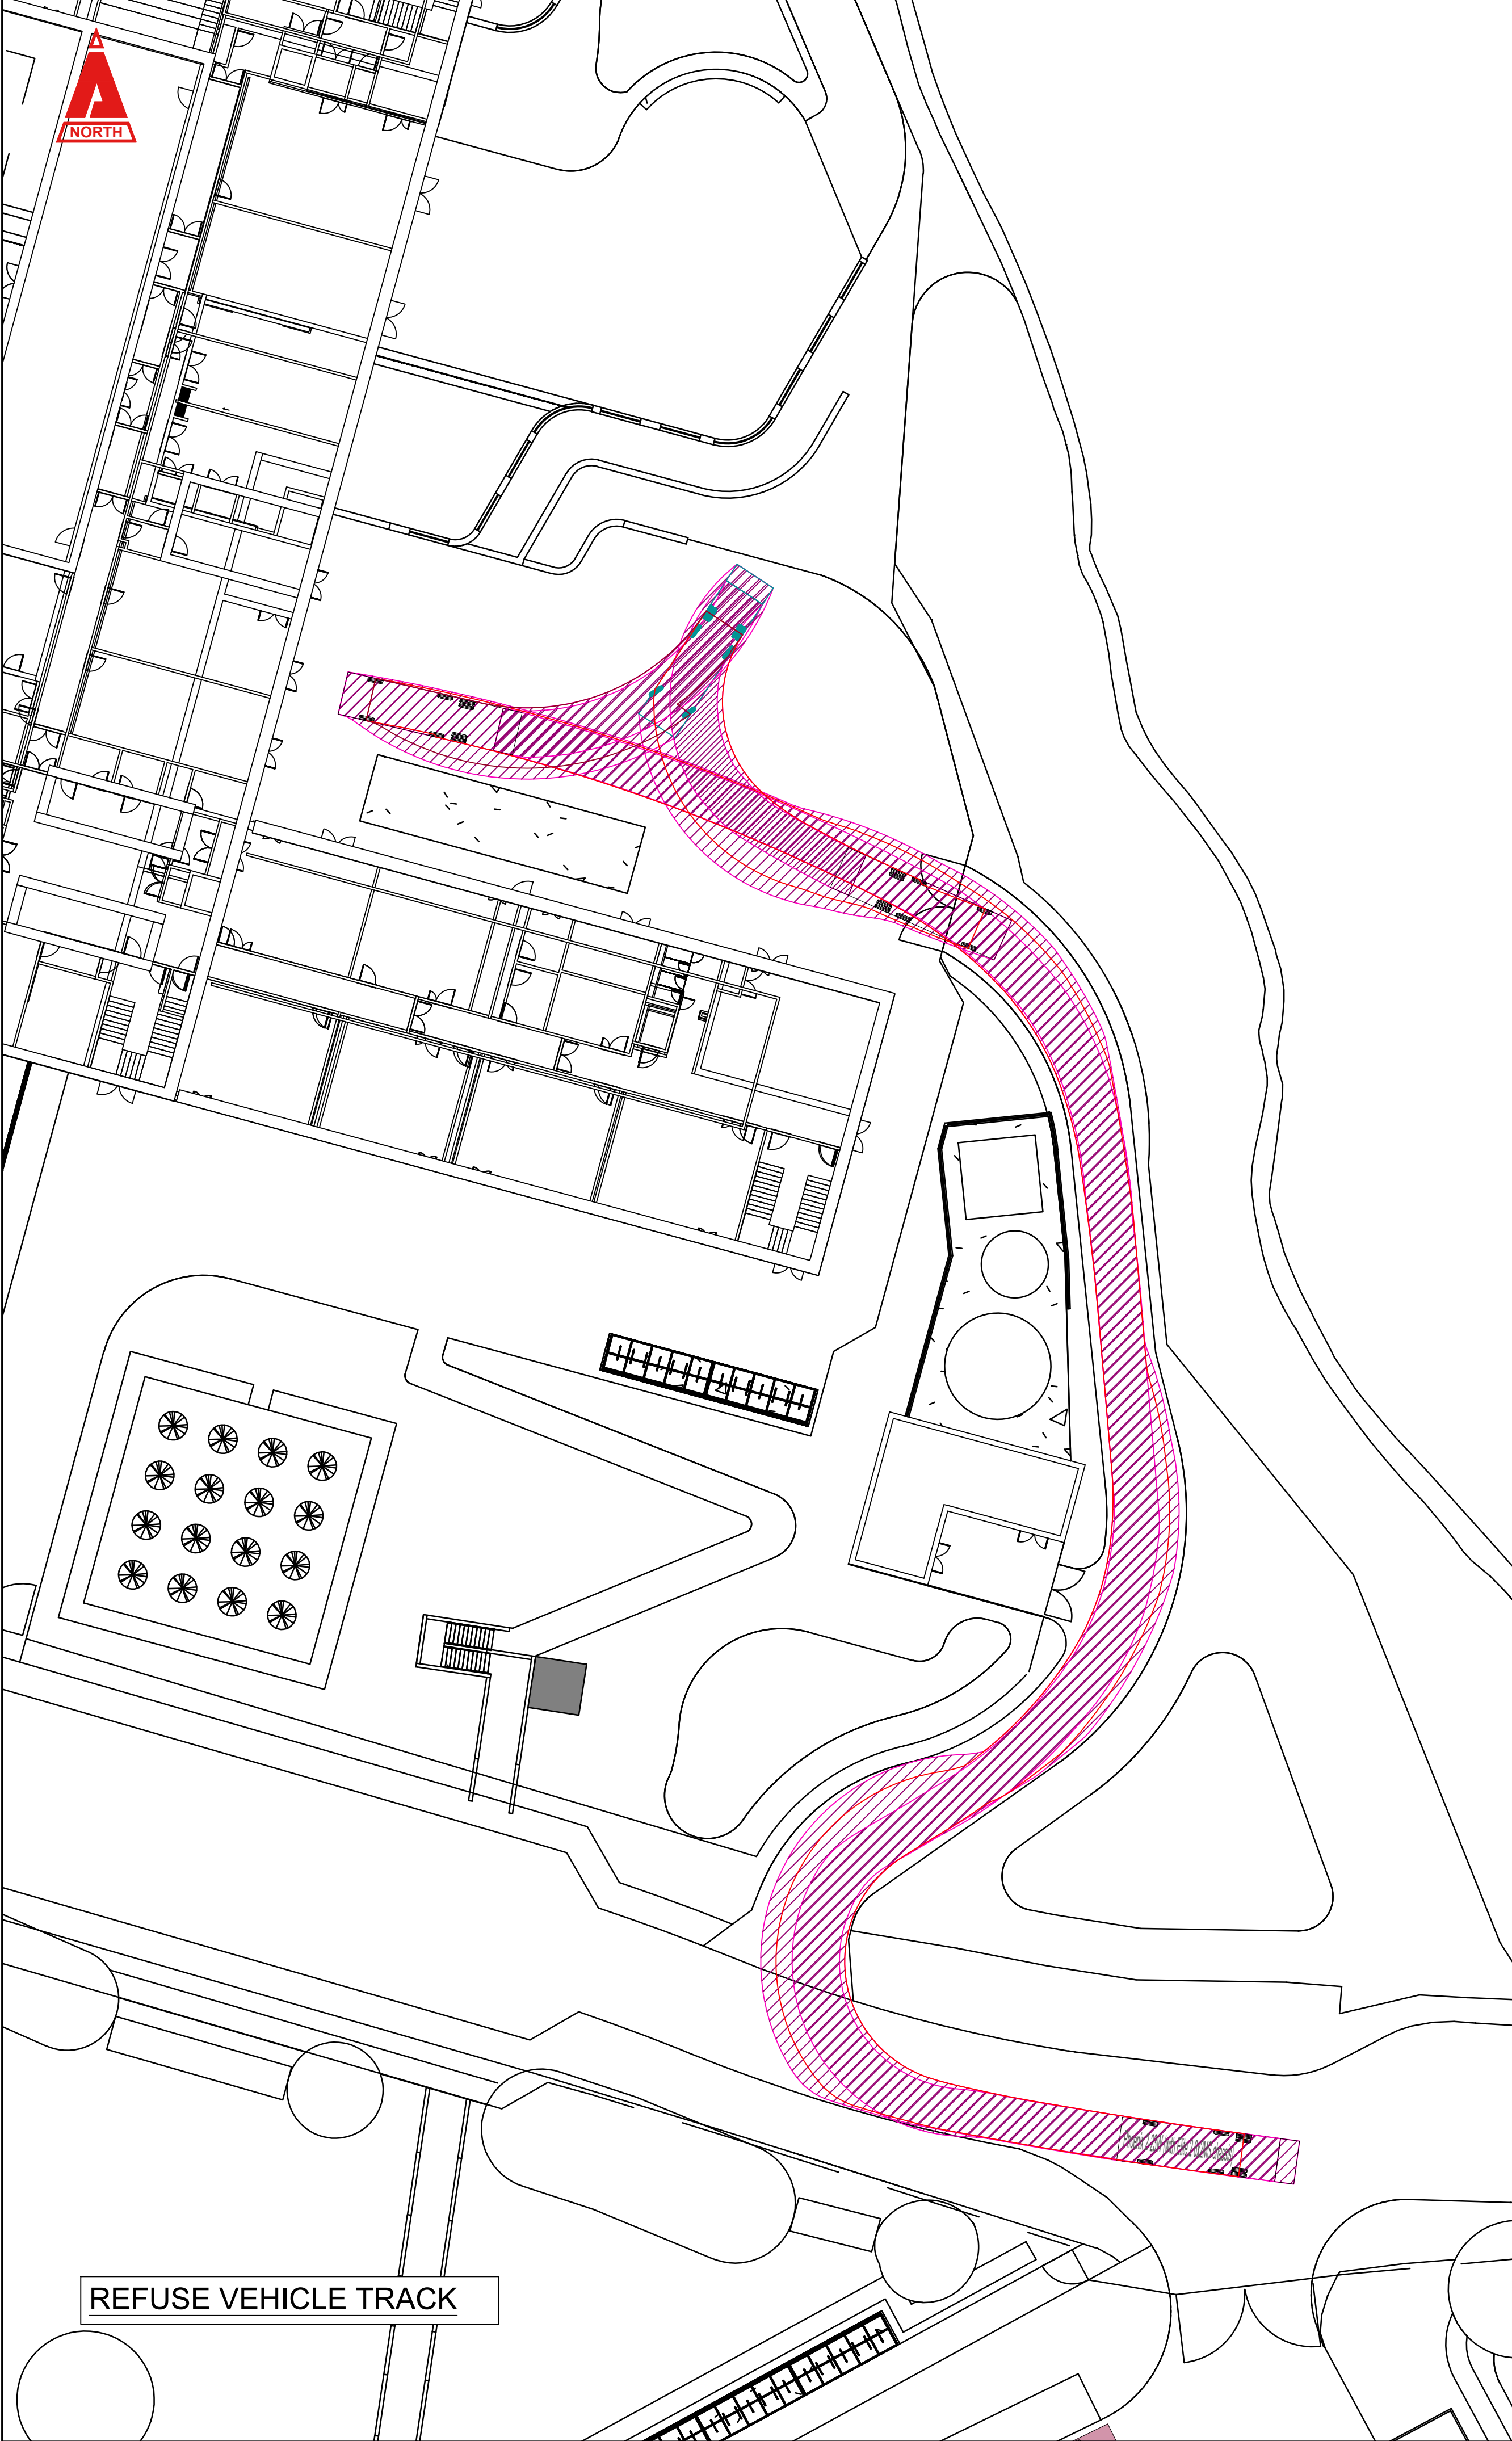


THIS DRAWING IS COPYRIGHT © CAMBRIA CONSULTING LTD.
DO NOT SCALE FROM THIS DRAWING.

CONTRACTORS MUST CHECK ALL DIMENSIONS ON SITE. ONLY FIGURED DIMENSIONS ARE TO BE WORKED FROM. DISCREPANCIES MUST BE REPORTED IMMEDIATELY TO CAMBRIA CONSULTING LIMITED BEFORE PROCEEDING.

THE CONTRACTOR IS TO REFER TO THE SPECIFICATION, FULL SCHEDULE OF RESIDUAL RISKS IN THE CONTRACT DOCUMENTATION AND ALSO TO INFORMATION FROM OTHER DESIGNERS, IN PARTICULAR THE M&E CONSULTANT REGARDING EXISTING LIVE SERVICES.

 THIS SYMBOL IS USED TO HIGHLIGHT INSTANCES OF RISK WITHIN THE CONSTRUCTION PROCESS.
ALWAYS CHECK FOR LATER REVISIONS OF THIS DRAWING.

KEY:

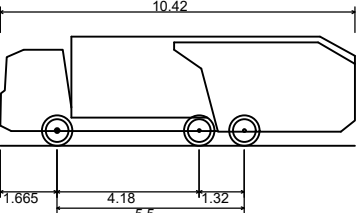

Phoenix 2-23W (with Elite 2 6x2MS chassis)

Overall Length	10.420m
Overall Width	2.530m
Overall Body Height	3.211m
Min Body Ground Clearance	0.416m
Track Width	2.530m
Lock to lock time	4.00s
Kerb to Kerb Turning Radius	11.150m

P03	ISSUED FOR PLANNING.	DC	BW	BW
P02	SITE LAYOUT CHANGE.	DC	BW	BW
P01	ISSUED FOR INFORMATION.	DC	BW	BW
Rev.	Description	By	Chk	App

Client:



Project:
**BLESSED CARLO ACUTIS
CATHOLIC SCHOOL**

Drawing Title:
**SWEPT PATH ANALYSIS -
REFUSE VEHICLE**

Drawing No:
BCA CAM VX XX D C 0112

Project	Originator	Vol.	Level	Type	Role	Number
---------	------------	------	-------	------	------	--------

Status:	Scale @A1:	Rev:
S4 STAGE APPROVAL	1:500	P03

CAMBRIA
Constructive Thinking

Civil & Structural Engineers
Cambria House
16 Plas St. Pol de Leon
Penarth Marina
Cardiff, CF64 1TR

T 029 2099 3333
E admin@cambria.co.uk
W www.cambria.co.uk
@cambriauk
uk.linkedin.com/in/cambriauk