
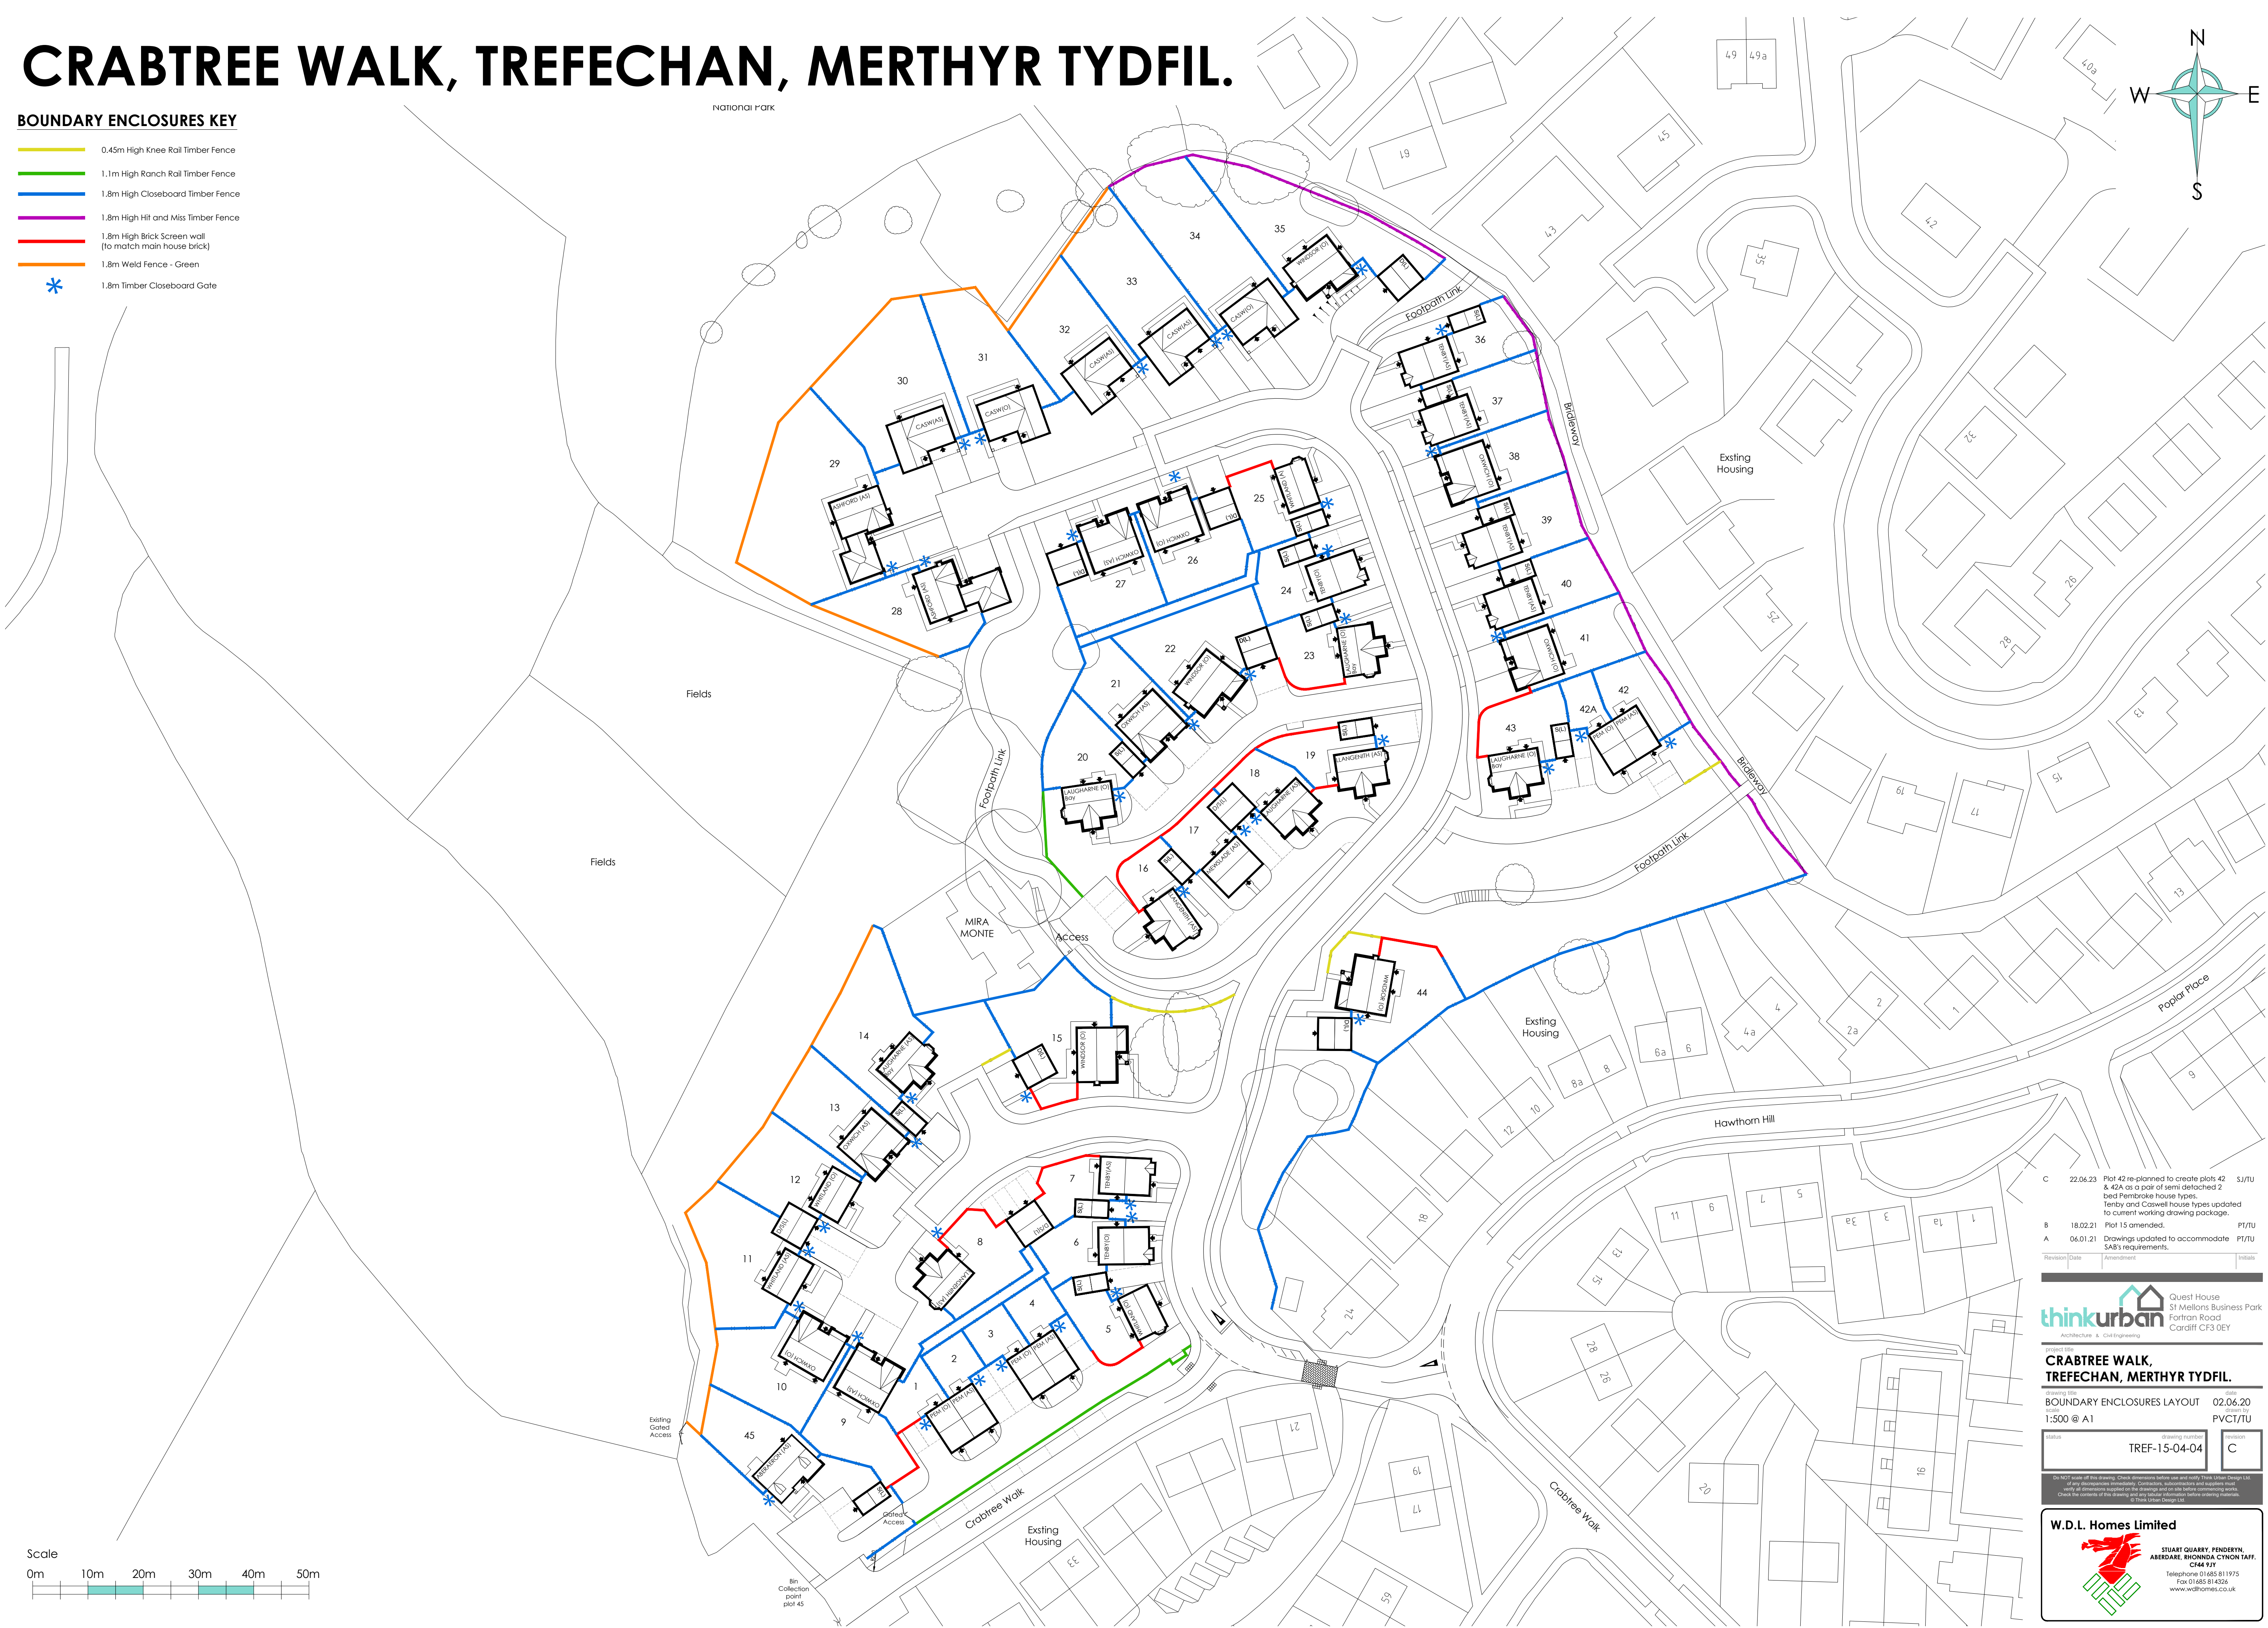
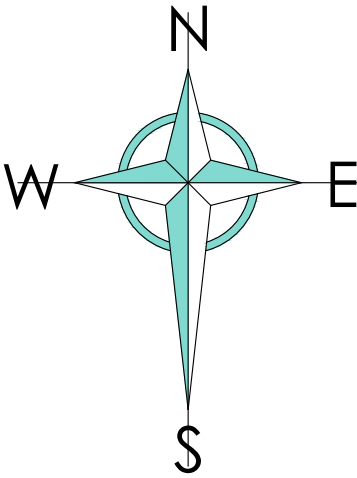


CRABTREE WALK, TREFECHAN, MERTHYR TYDFIL.

BOUNDARY ENCLOSURES KEY

- 0.45m High Knee Rail Timber Fence
- 1.1m High Ranch Rail Timber Fence
- 1.8m High Closeboard Timber Fence
- 1.8m High Hit and Miss Timber Fence
- 1.8m High Brick Screen wall (to match main house brick)
- 1.8m Weld Fence - Green
- 1.8m Timber Closeboard Gate

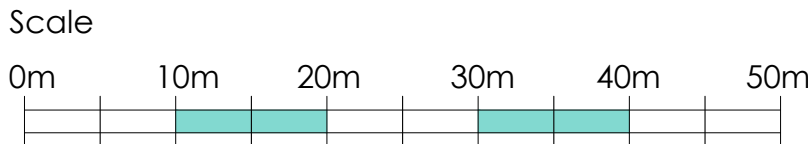

C	22.04.23	Plot 42 re-planned to create plots 42 & 42A as a pair of semi detached 2 bed Pembroke house types. Tenby and Caswell house types updated to current working drawing package.	SJ/TU
B	18.02.21	Plot 15 amended.	PT/TU
A	06.01.21	Drawings updated to accommodate SAB's requirements.	PT/TU

Revision	Date	Amendment	Initials
----------	------	-----------	----------

thinkurban Quest House
St Mellons Business Park
Santon Road
Cardiff CF3 0EY
Architecture & Civil Engineering

project title
**CRABTREE WALK,
TREFECHAN, MERTHYR TYDFIL.**

drawing title
BOUNDARY ENCLOSURES LAYOUT 02.06.20
scale
1:500 @ A1

status	drawing number	revision
TREF-15-04-04	C	

Do NOT reuse of this drawing. Check dimensions before use and only Think Urban Design Ltd. of any discrepancies immediately. Contractors, subcontractors and suppliers must verify all dimensions depicted on the drawing and on site before commencing work. Check the contents of this drawing and any other information before ordering materials.
© Think Urban Design Ltd.

W.D.L. Homes Limited

STUART QUARRY, PENDERYN,
ABERDARE, RHONDA CYNON TAF.
CF44 5YJ
Telephone 01685 811975
Fax 01685 814326
www.wdlhomes.co.uk