
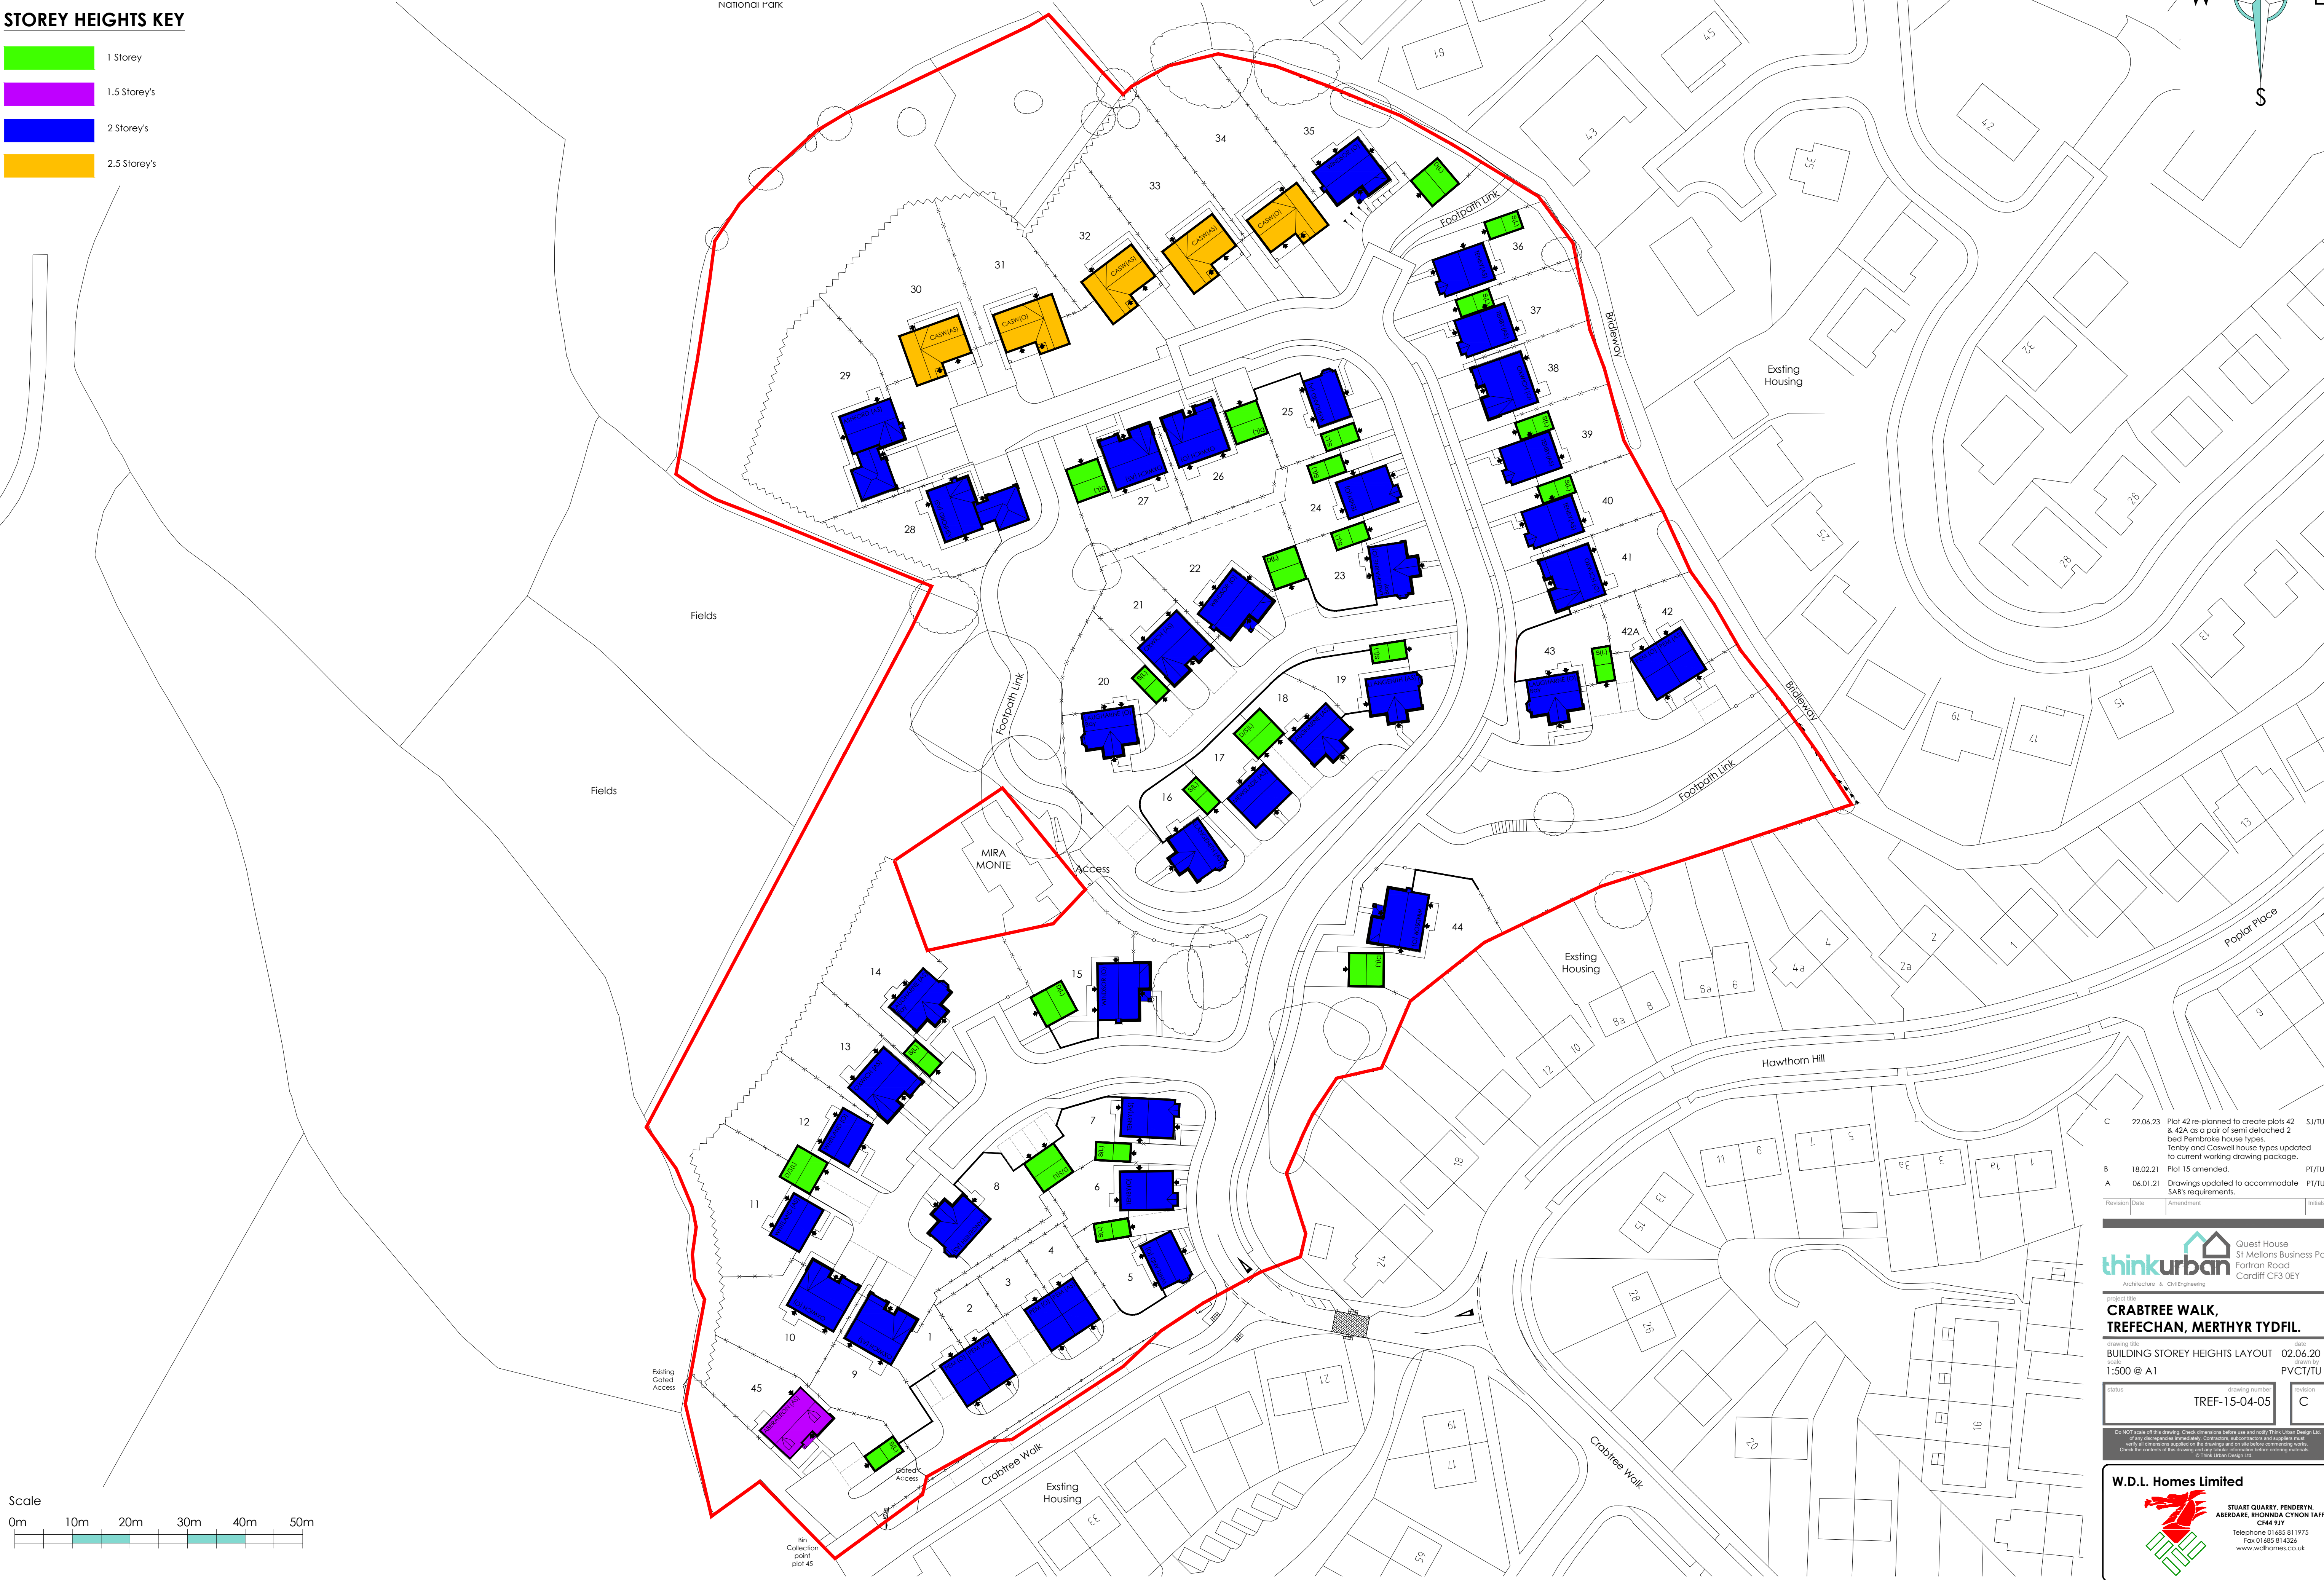


CRABTREE WALK, TREFECHAN, MERTHYR TYDFIL.

STOREY HEIGHTS KEY

- 1 Storey
- 1.5 Storey's
- 2 Storey's
- 2.5 Storey's

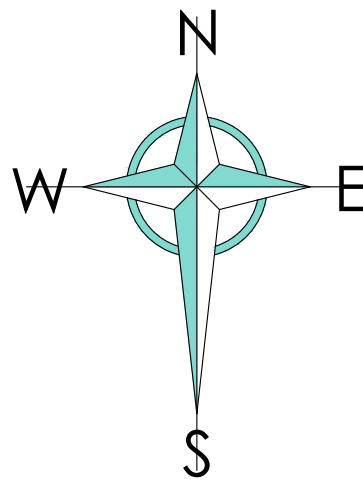

C	22.06.23	Plot 42 re-planned to create plots 42 & 42A as a pair of semi detached 2 bed Pembroke house types. Tenby and Caswell house types updated to current working drawing package.	SJ/TU
B	18.02.21	Plot 15 amended.	PT/TU
A	06.01.21	Drawings updated to accommodate SAB's requirements.	PT/TU

Revision	Date	Amendment	Initials
----------	------	-----------	----------

thinkurban
Architecture & Civil Engineering
Quest House
St Mellons Business Park
Fortton Road
Cardiff CF3 0EY

project title
**CRABTREE WALK,
TREFECHAN, MERTHYR TYDFIL.**

drawing title
BUILDING STOREY HEIGHTS LAYOUT
scale
1:500 @ A1

status	drawing number	revision
	TREF-15-04-05	C

Do NOT scale off this drawing. Check dimensions before use and notify Think Urban Design Ltd of any discrepancies immediately. Contractors, subcontractors and suppliers must verify all dimensions supplied on this drawing and on site before commencing works. Check the contents of this drawing and any related information before ordering materials. © Think Urban Design Ltd

W.D.L. Homes Limited

STUART QUARRY, FENDERYN,
ABERDARE, RHONDA CYNON TAF.
CMA 91Y
Telephone 01685 811975
Fax 01685 814326
www.wdlhomes.co.uk