
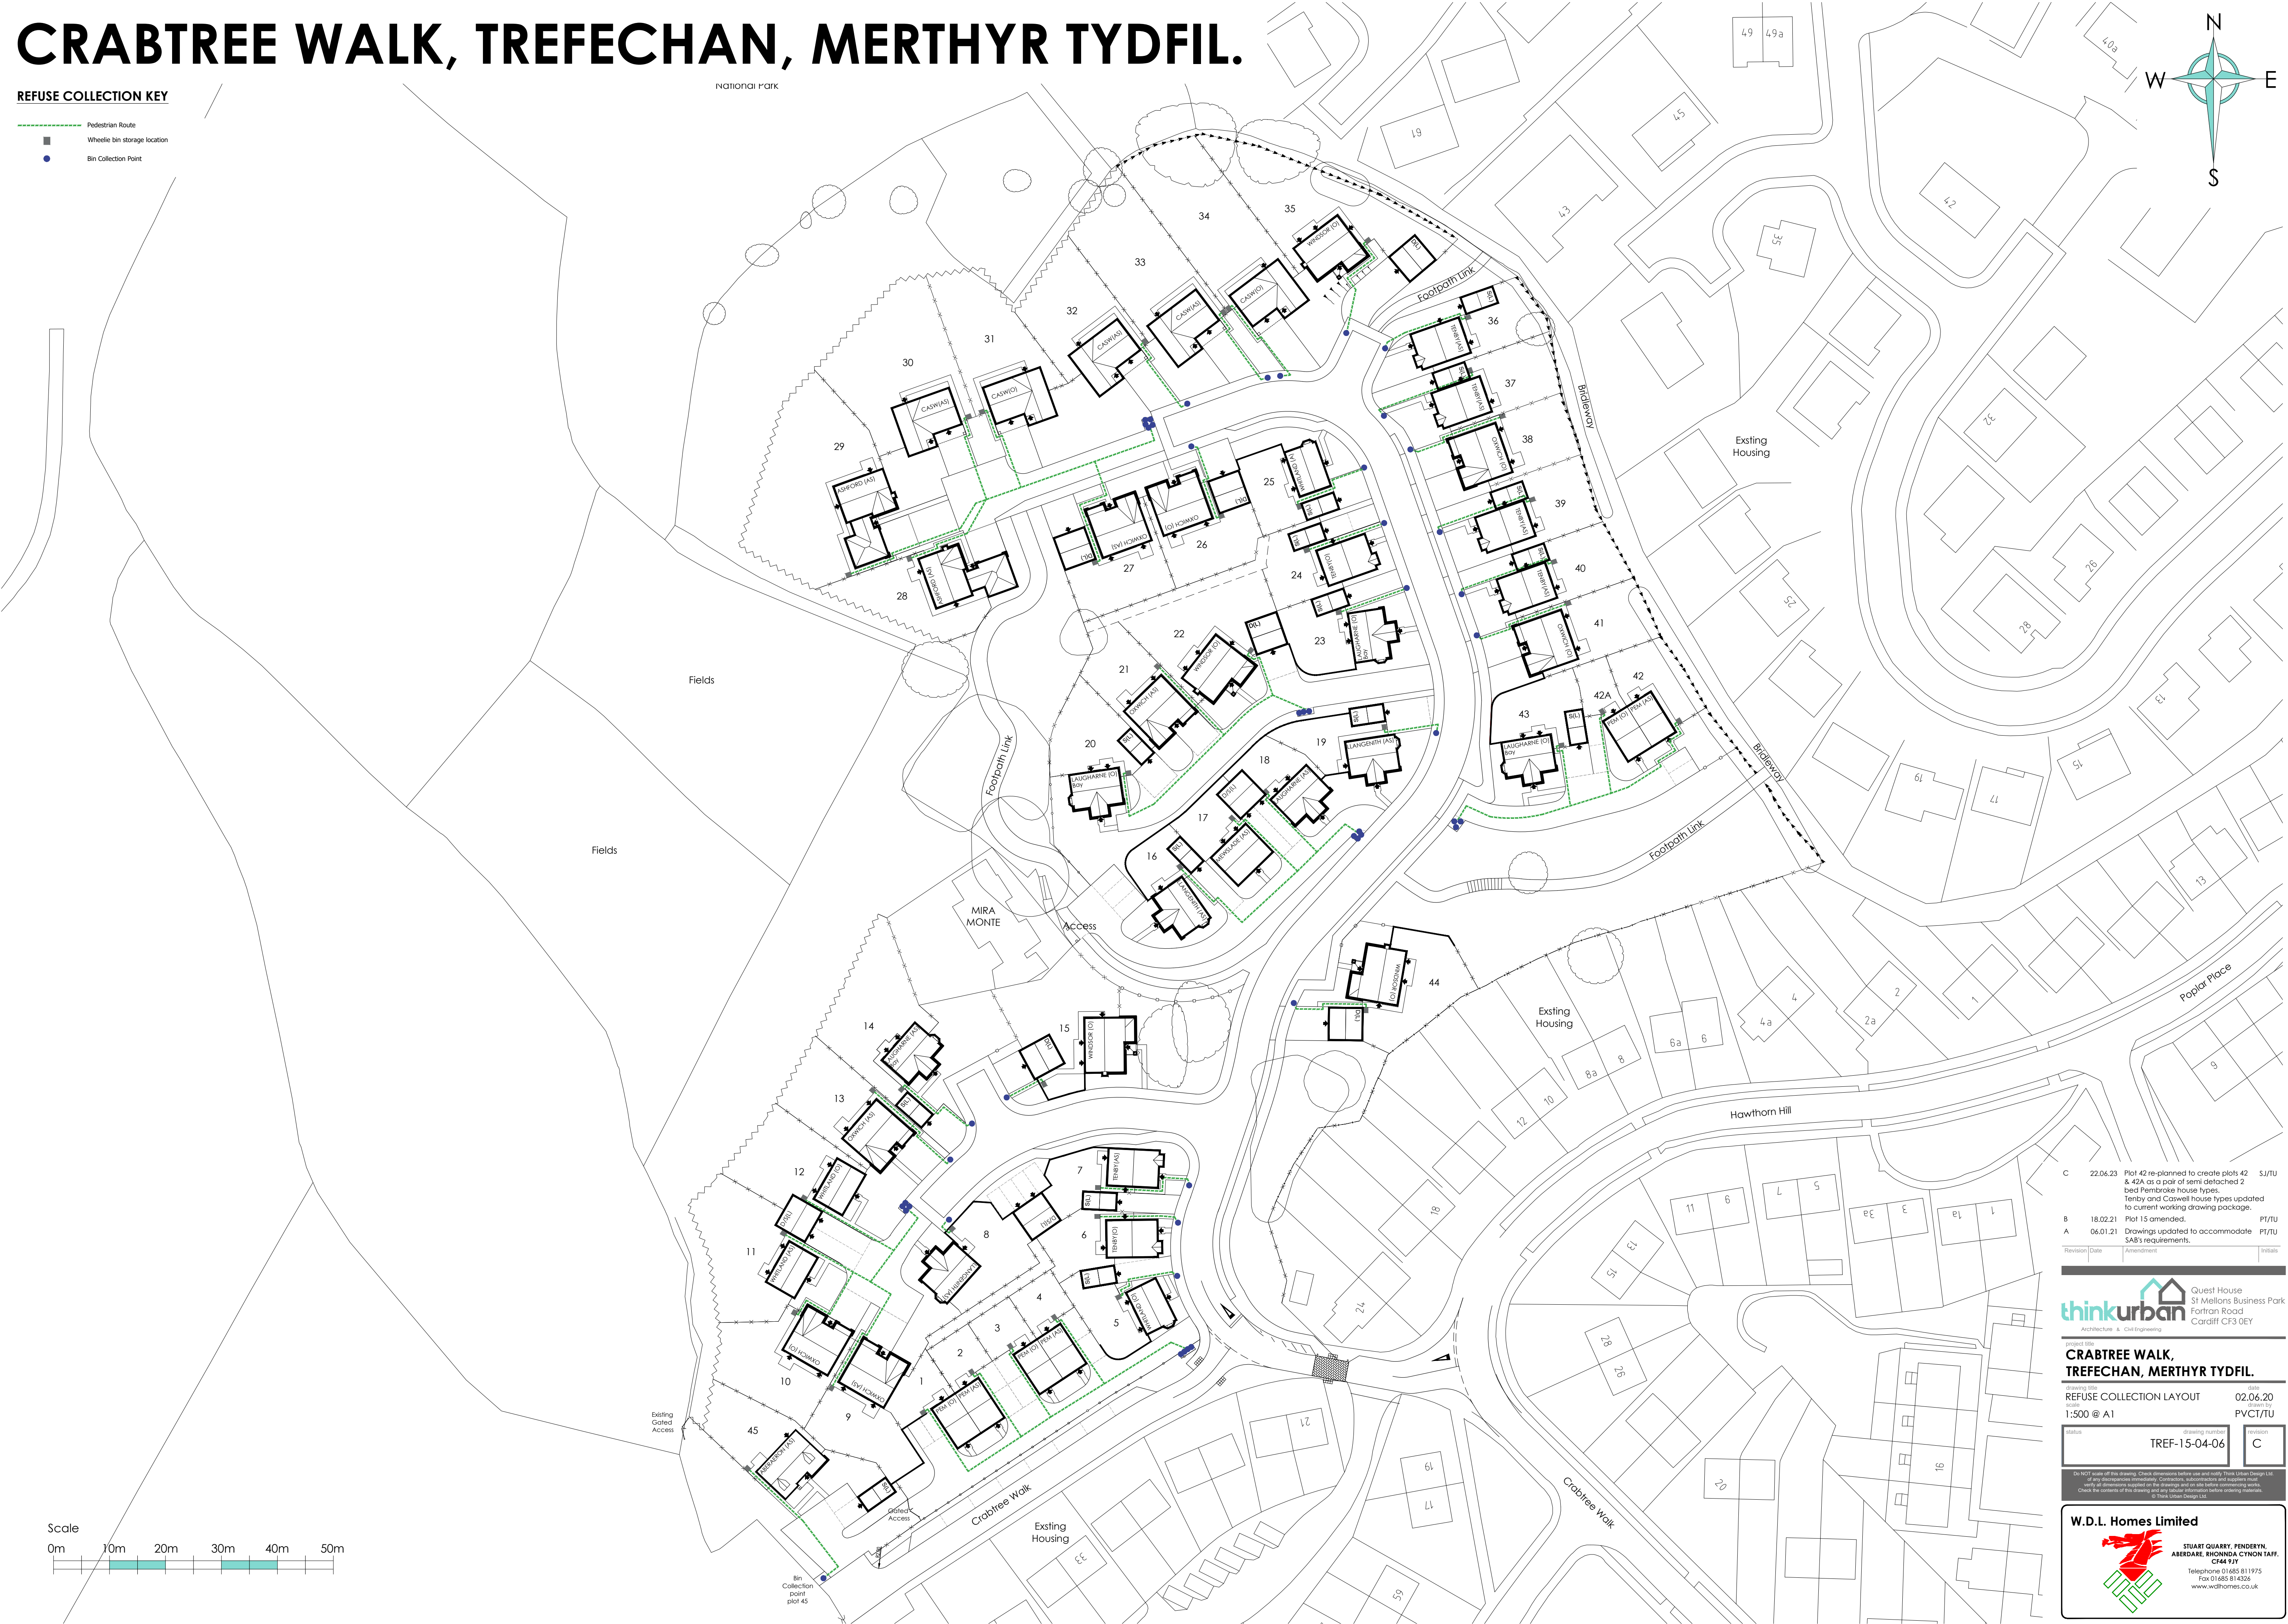
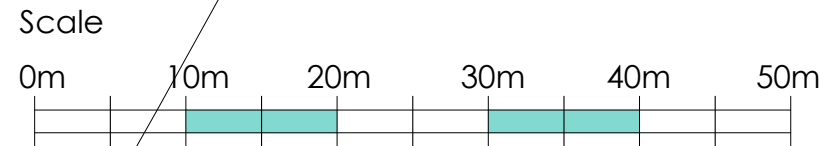


CRABTREE WALK, TREFECHAN, MERTHYR TYDFIL.

REFUSE COLLECTION KEY

- Pedestrian Route
- Wheeled bin storage location
- Bin Collection Point

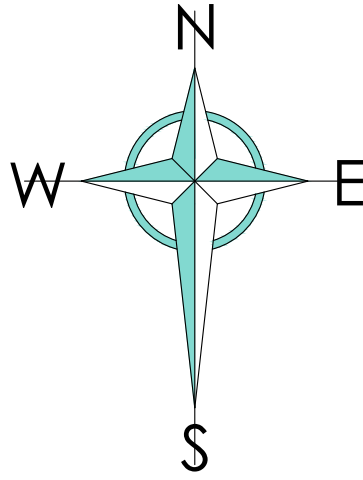

C	22.06.23	Plot 42 re-planned to create plots 42 & 42A as a pair of semi detached 2 bed Pembroke house types. Tenby and Caswell house types updated to current working drawing package.	SJ/TU
B	18.02.21	Plot 15 amended.	P1/TU
A	06.01.21	Drawings updated to accommodate SAB's requirements.	P1/TU

Revision	Date	Amendment	Initials
----------	------	-----------	----------



project title
**CRABTREE WALK,
TREFECHAN, MERTHYR TYDFIL.**

drawing title
REFUSE COLLECTION LAYOUT

scale
1:500 @ A1

drawing number
TREF-15-04-06

revision
C

W.D.L. Homes Limited
STUART QUARRY, FENDERYN,
ABERDARE, RHONDA CYNON TAFF.
CF44 3YF
Telephone 01685 811975
Fax 01685 814326
www.wdlhomes.co.uk