



CRABTREE WALK, TREFECHAN, MERTHYR TYDFIL.


Section a-a

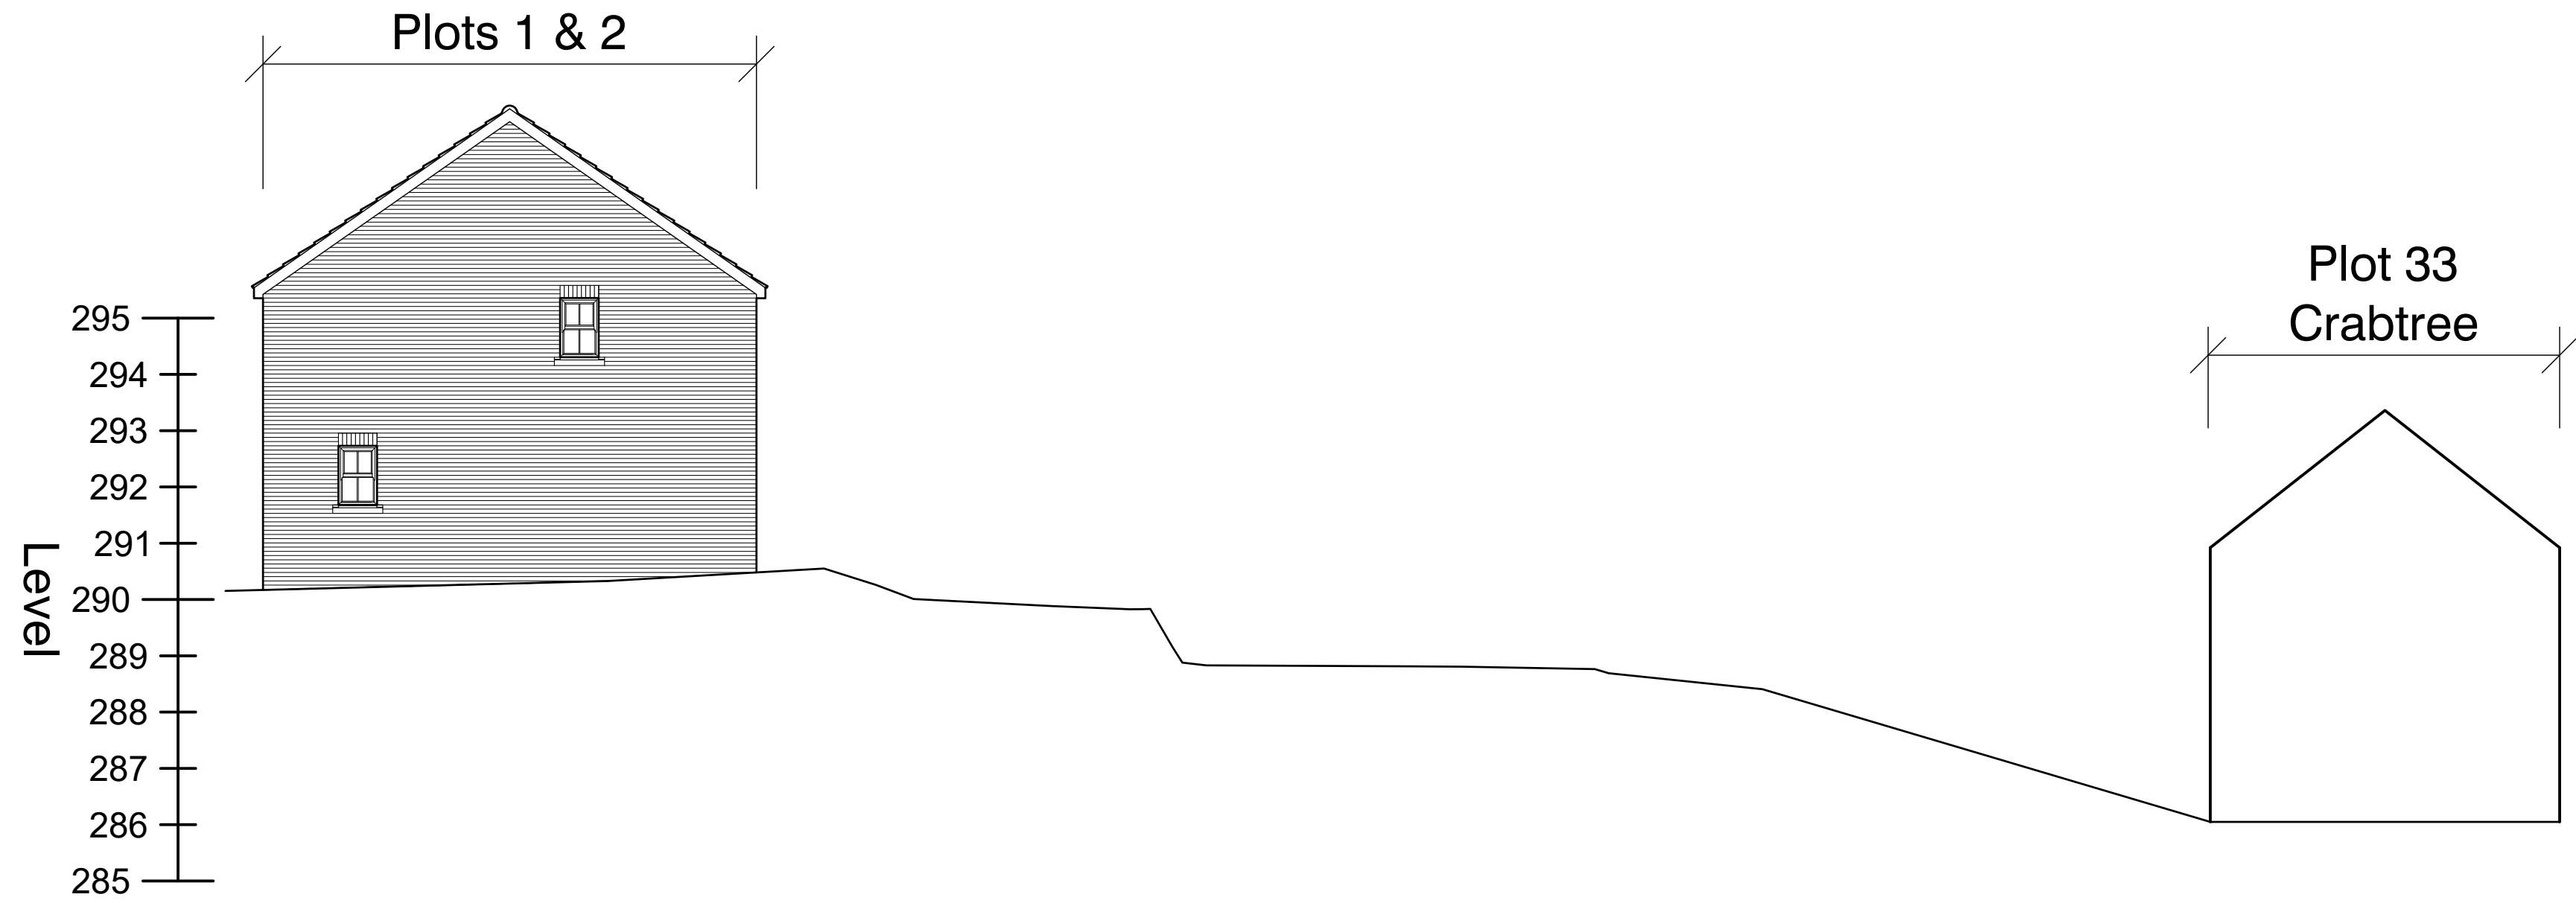


Section b-b

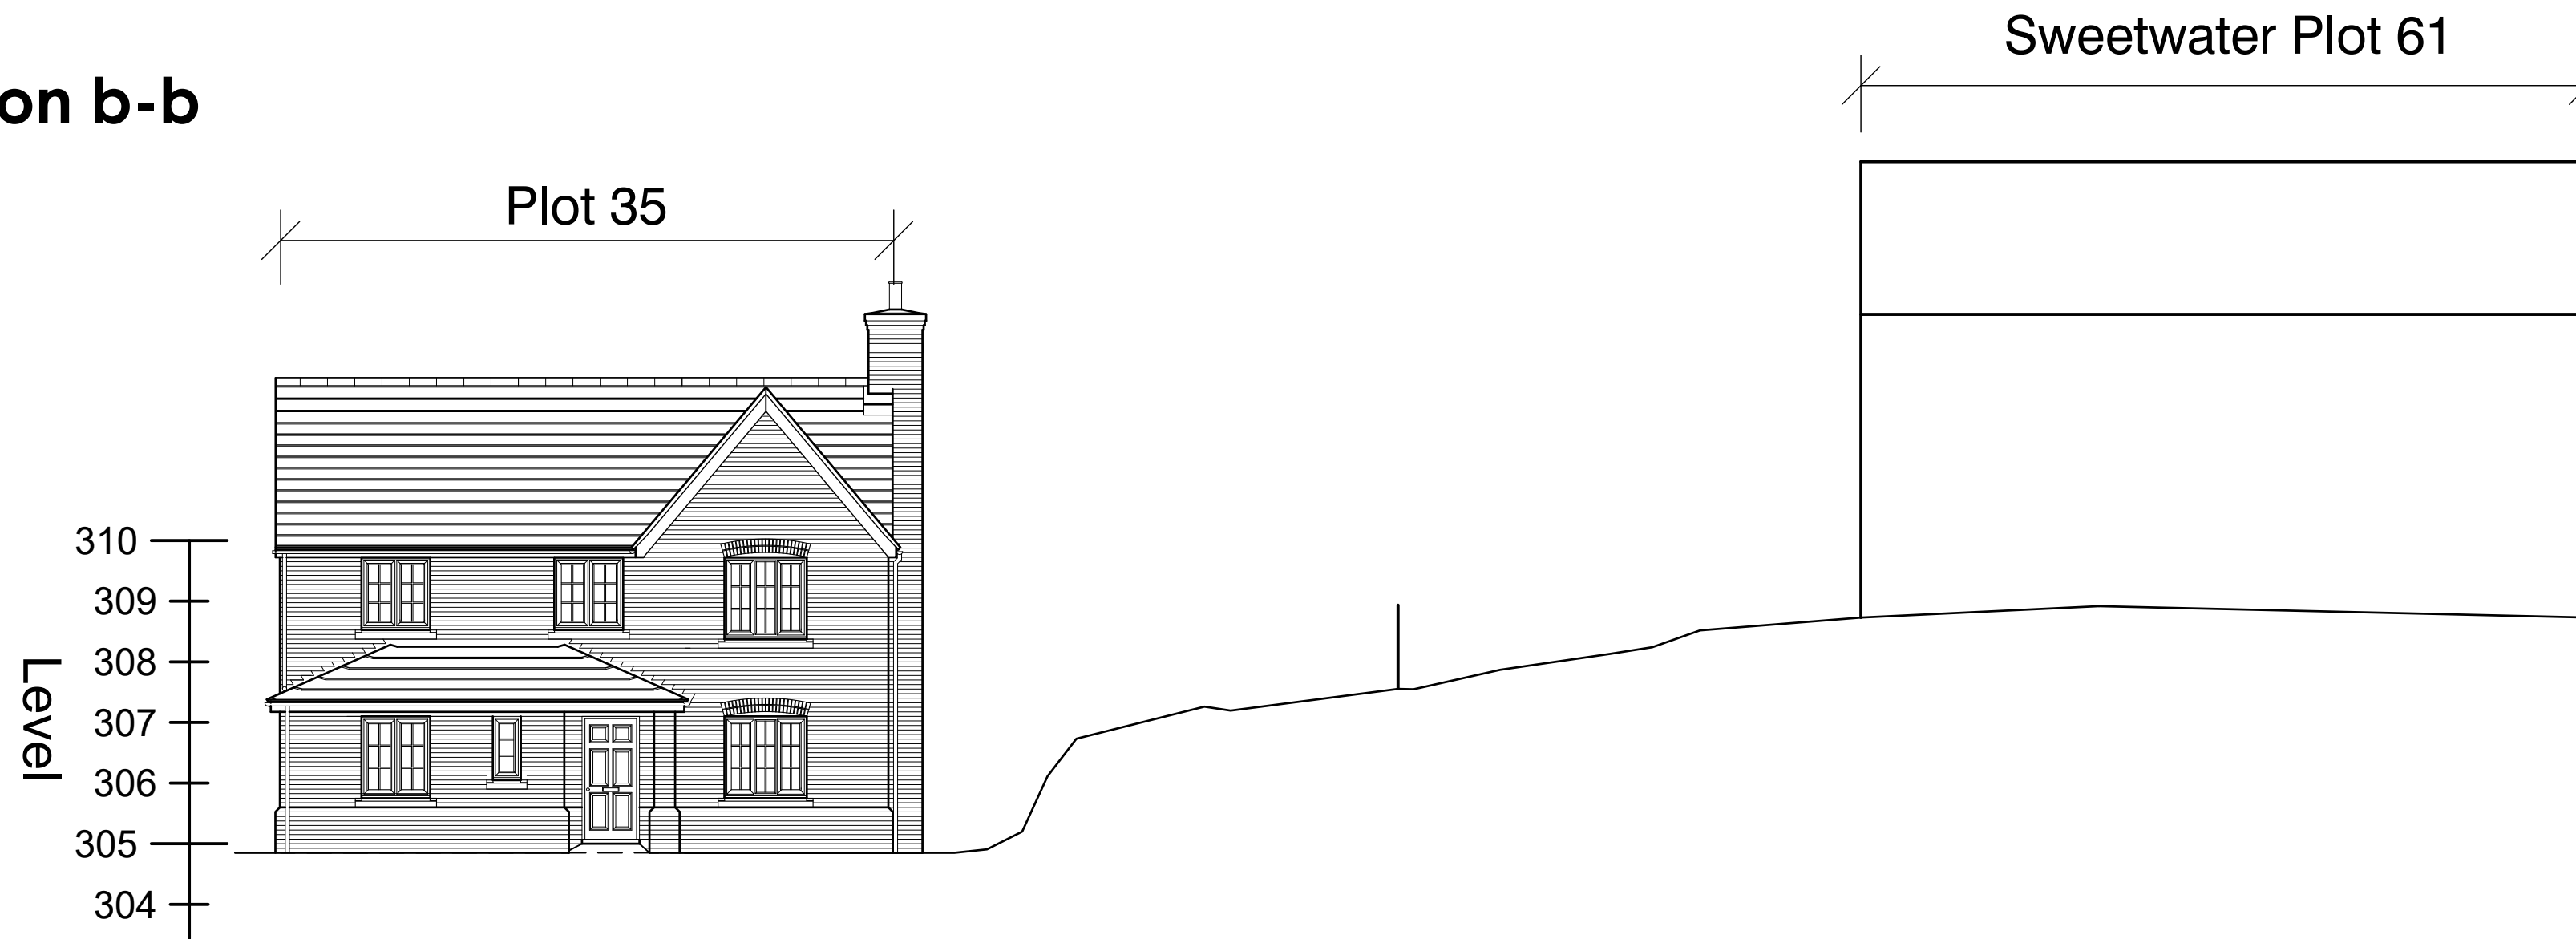


Section c-c

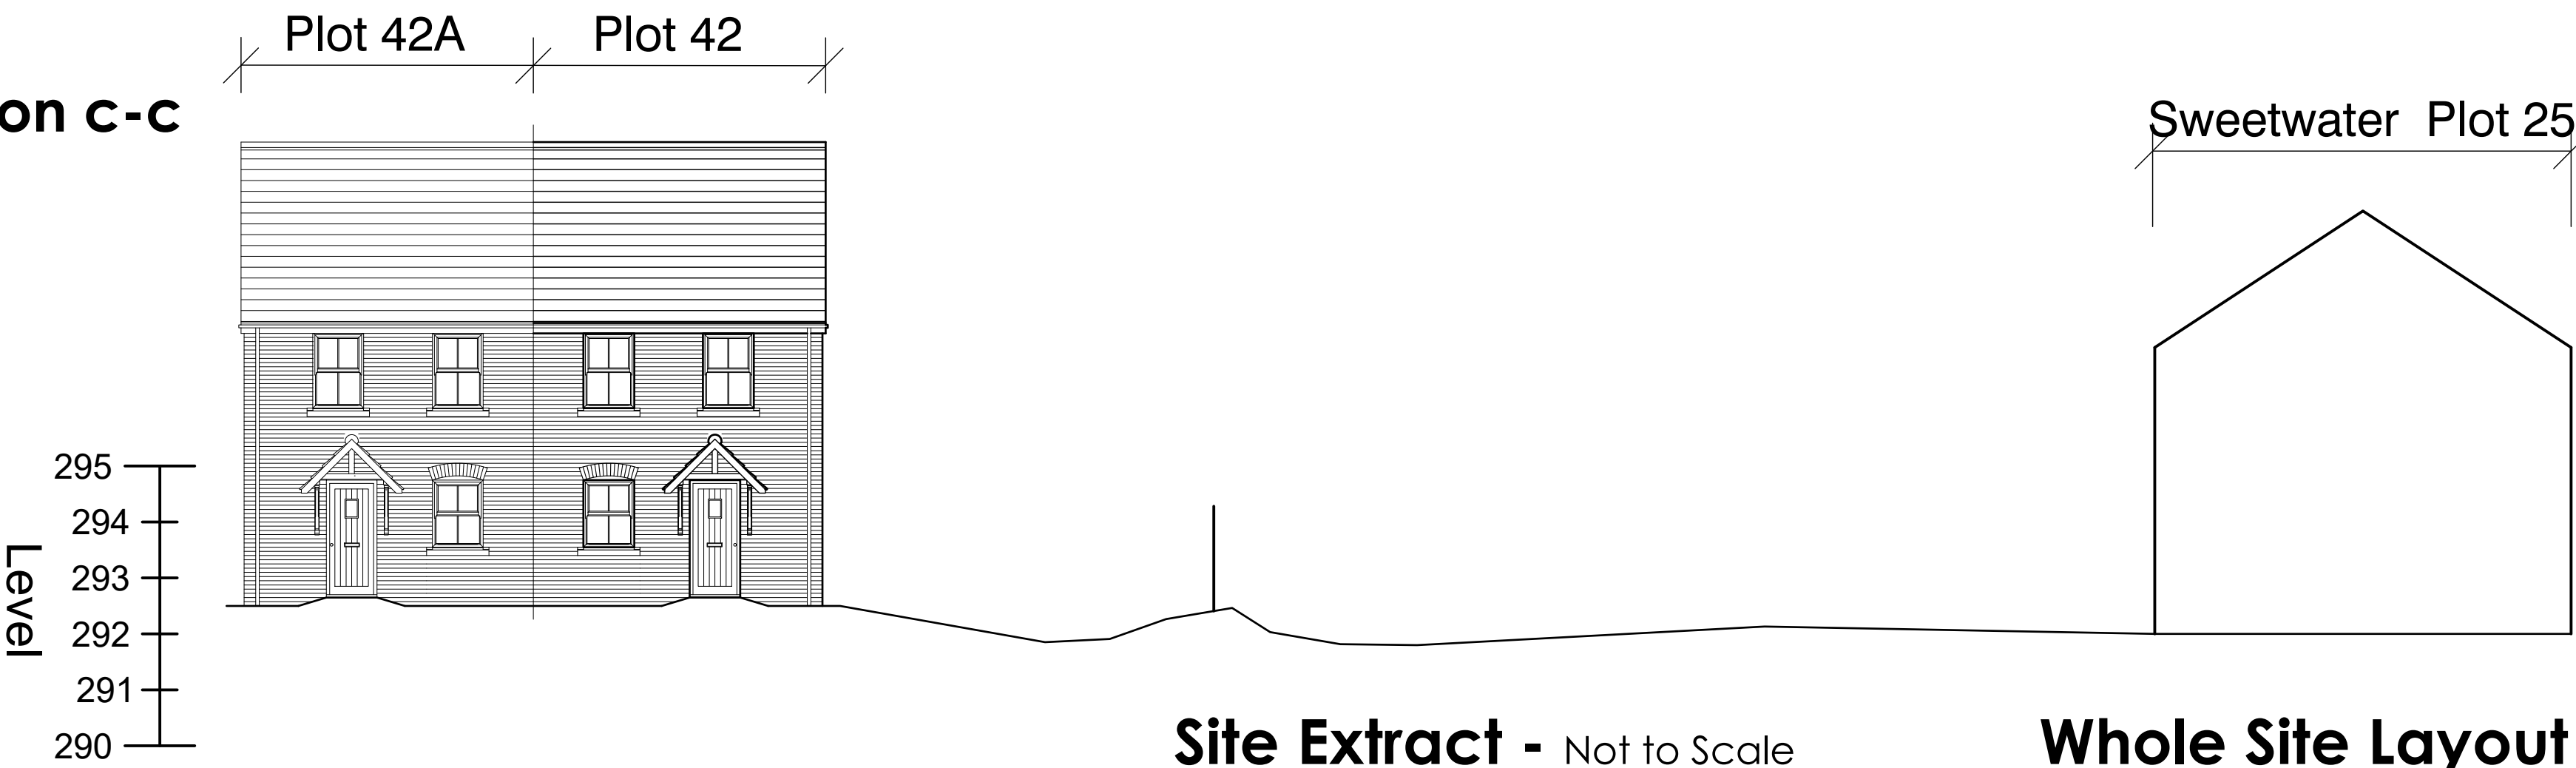

Section d-d

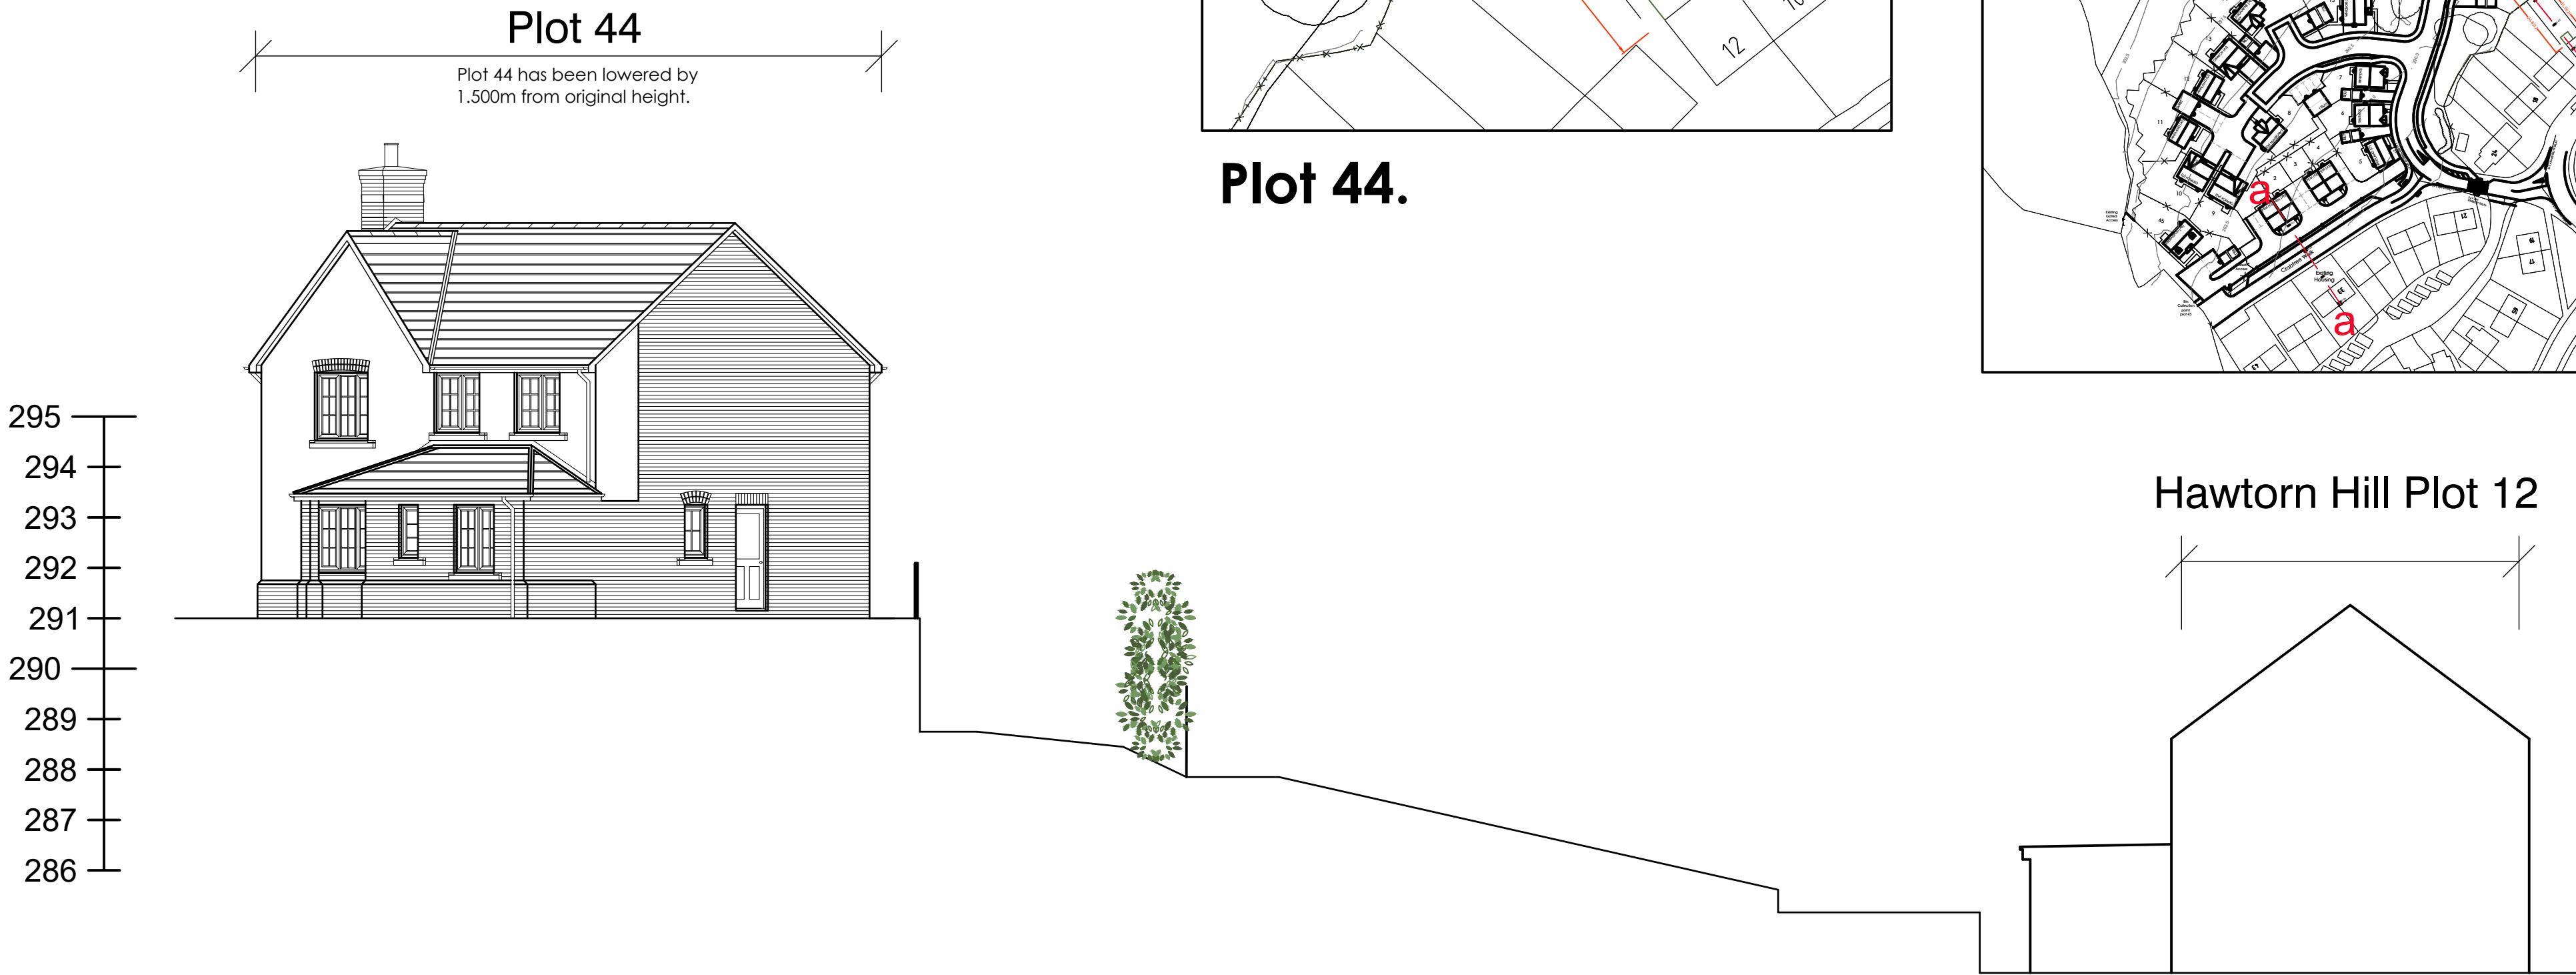

Site Extract - Not to Scale

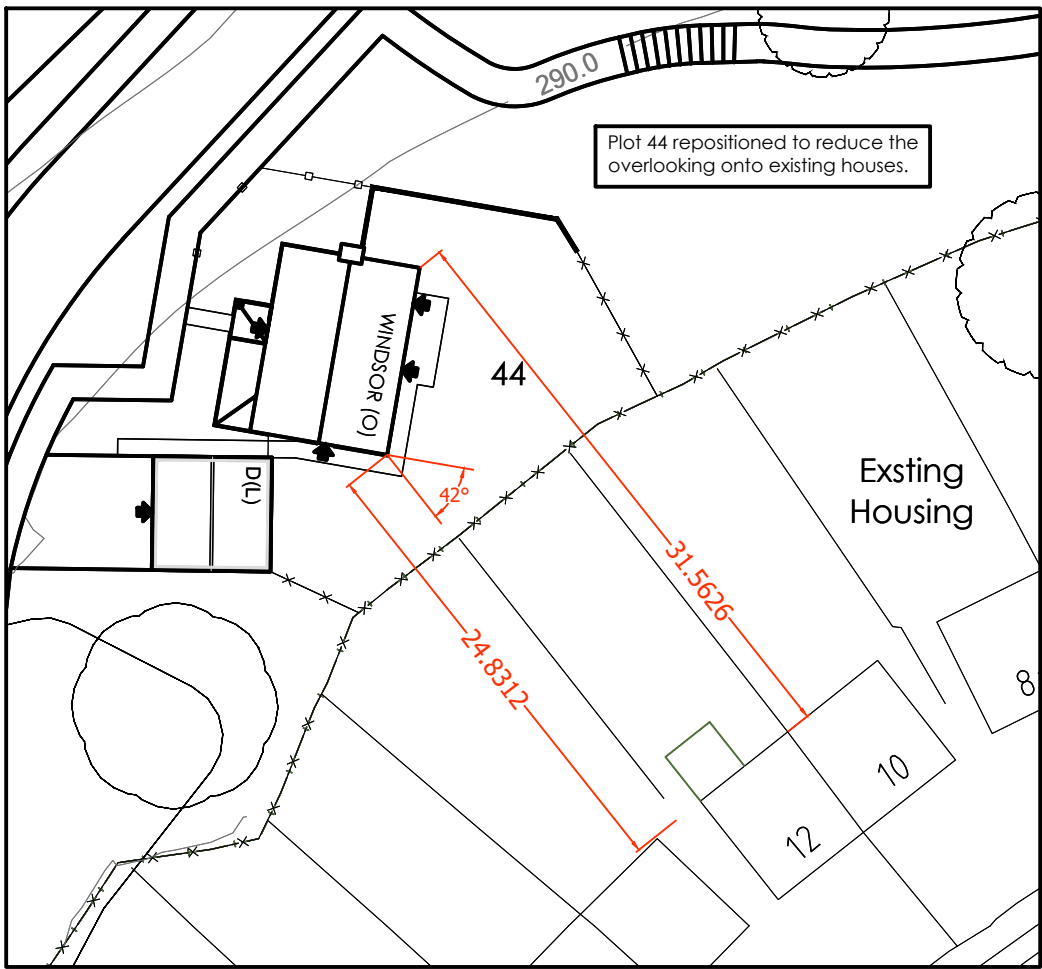

Plot 44.

Whole Site Layout - Not to Scale

