



PENTREBACH RETAIL PARK, MERTHYR TYDFIL, MID GLAMORGAN,CF48 4TQ

Ground Floor Gross Area - 15156 sqft (1408 sqm)
Ground Floor Sales Area - 13541 sqft (1258 sqm)
Mezzanine Floor Area - 904 sqft (84 sqm)

GROUND FLOOR

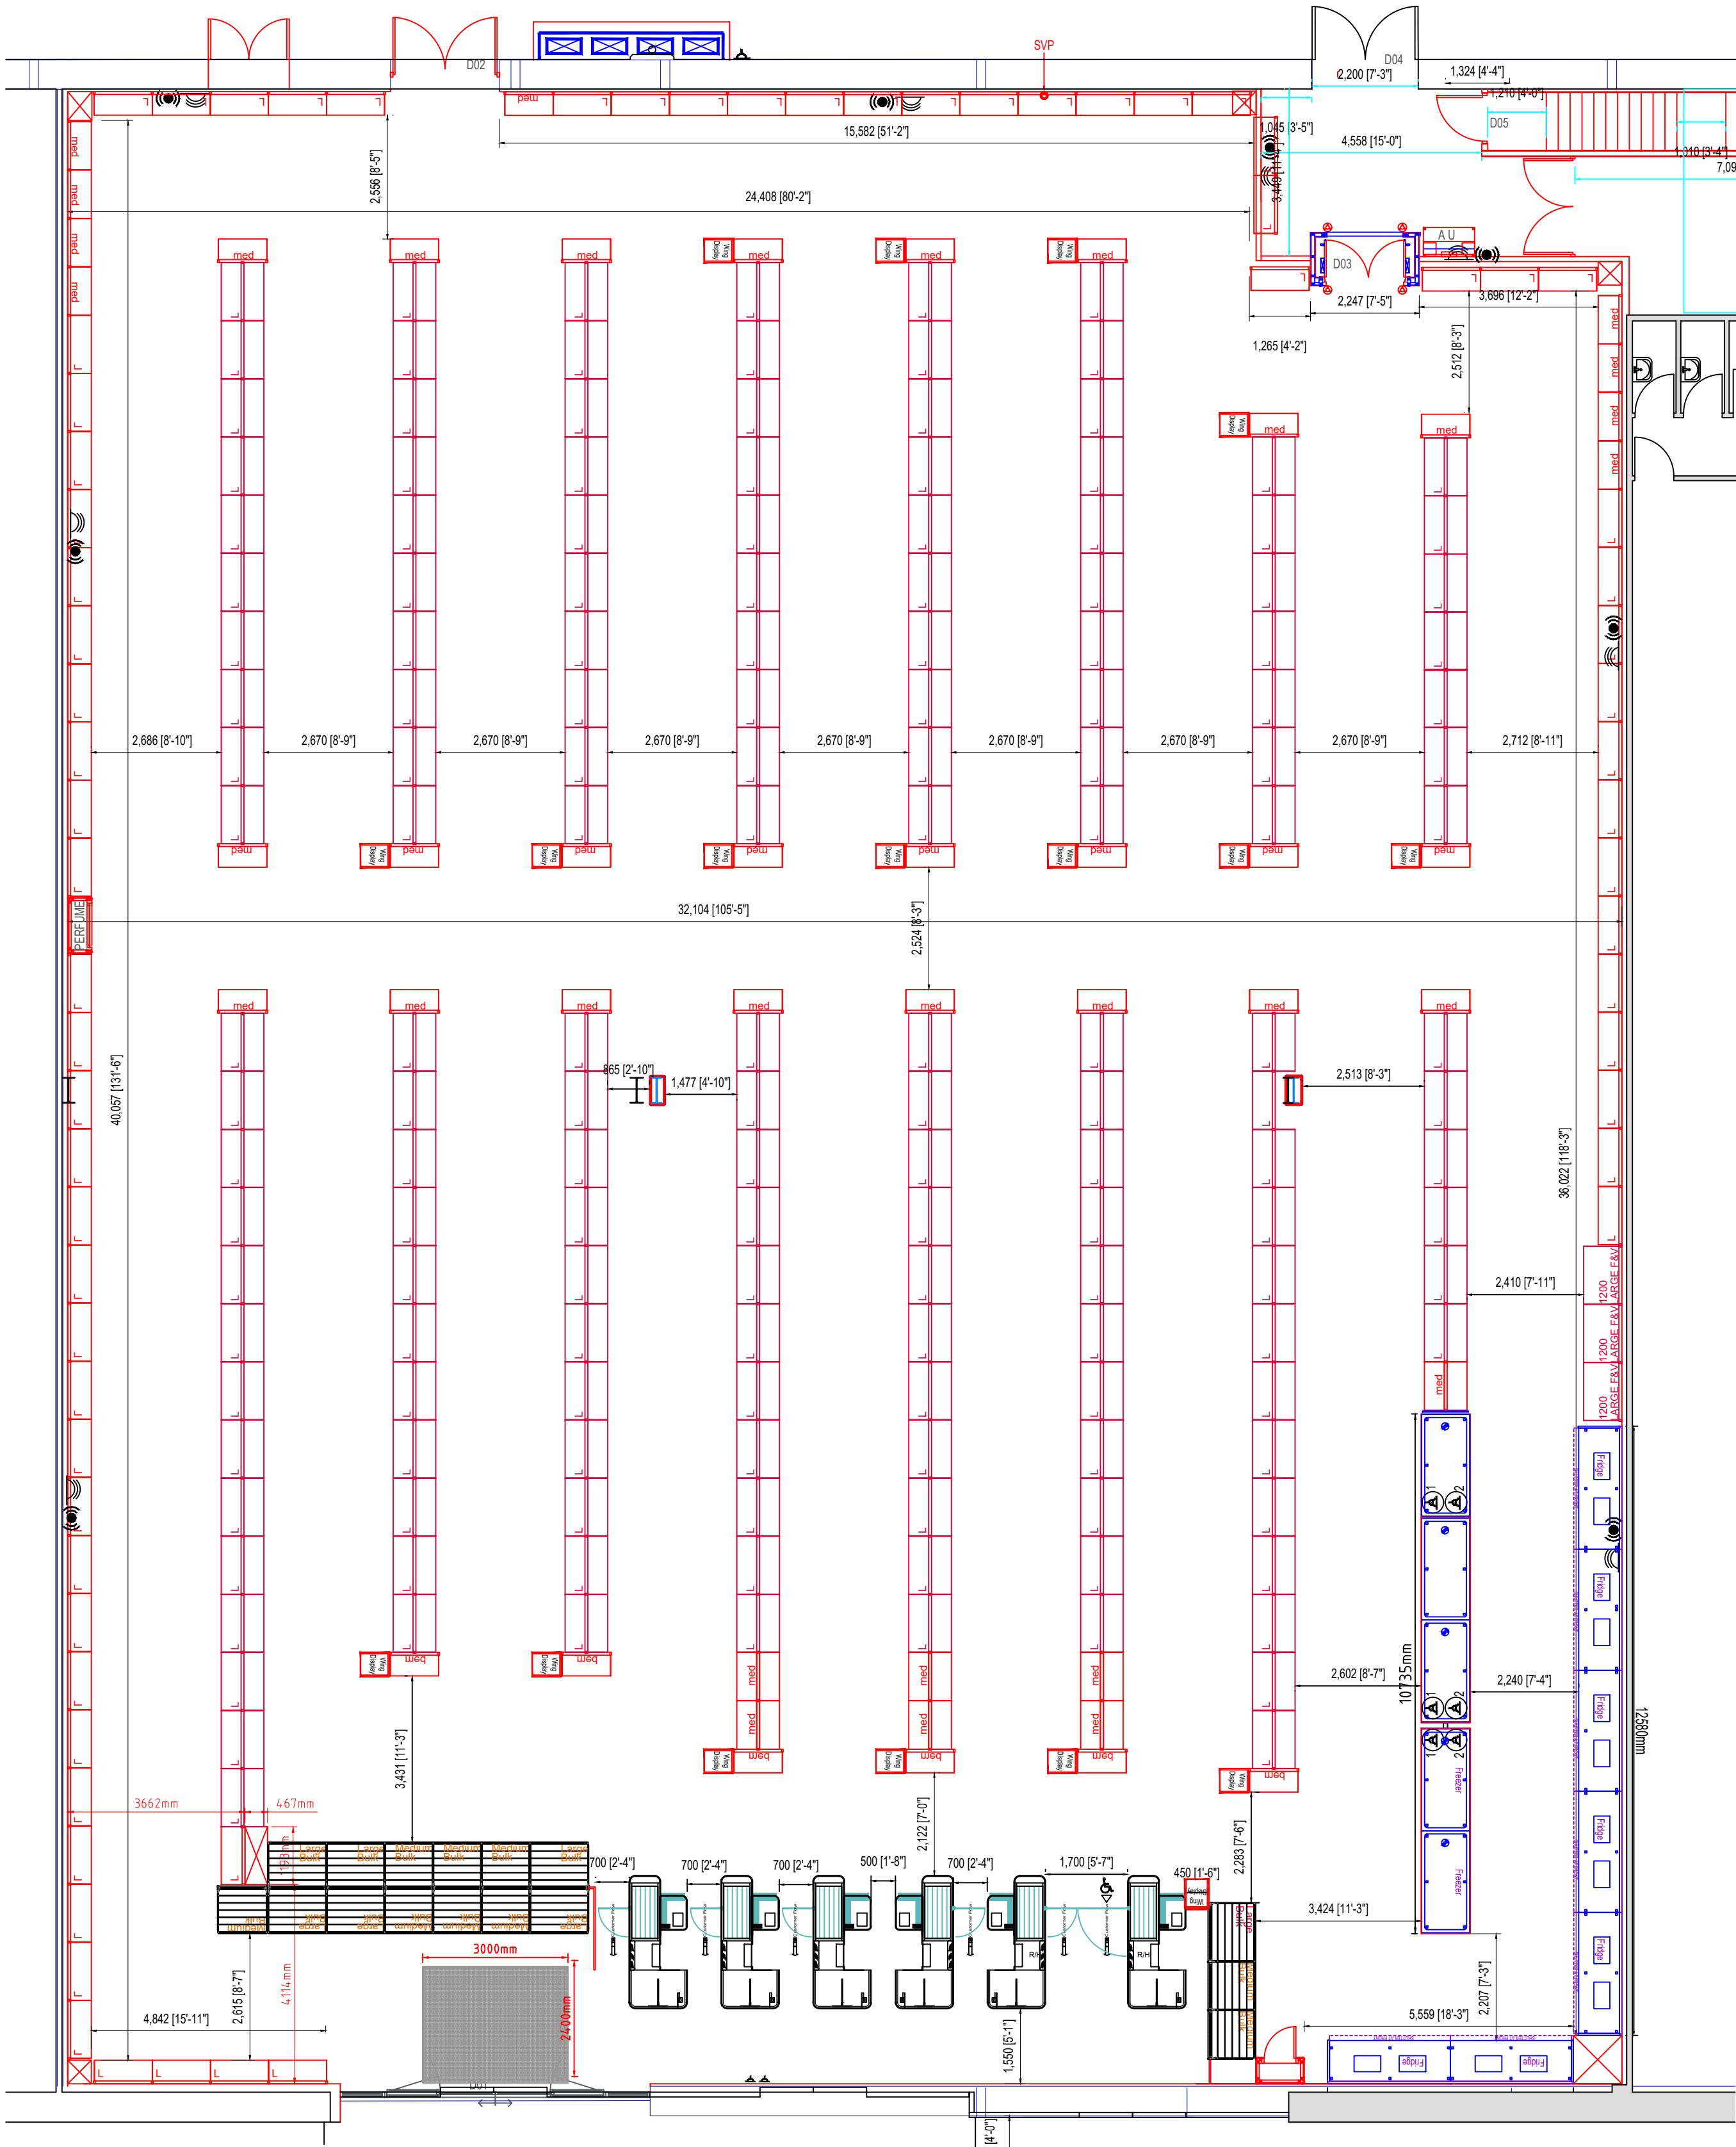

MEZZANINE

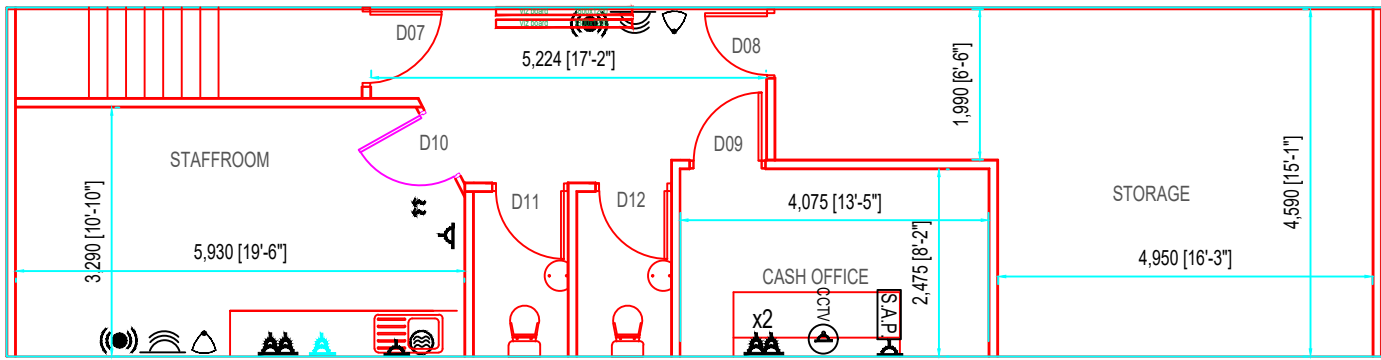

Project No.	A314	Drwg. No.	116	Revision	A
-------------	------	-----------	-----	----------	---

PLANNING

This drawing remains the COPYRIGHT of Chartwell Project Management and must not be used for any other purpose without permission.

Do not scale from this drawing. All dimensions to be checked by site measurement and discrepancies reported immediately.

This drawing must be read in conjunction with all Architects, Consultants, Subcontractors and Specialists drawings, together with Contract Administrators' drawings, specification and other contract documents.

The Contractor is to provide a Method Statement prior to undertaking any demolition works, creation of openings and opening up works.

A	JM	Scale bar indicated	07.04.22
Rev	Ini.	Description	Date

T.J.MORRIS LTD

TJ Morris Limited Axis Business Park
East Lancs Road Gilmore Liverpool L11 0JA
Tel: 0151 530 2920

Client	T.J. MORRIS LTD HOME BARGAINS		
Project	PENTREBACH RETAIL PARK, MERTHYR TYDFIL, MID GLAMORGAN,CF48 4TQ		
Title	PLANS AS PROPOSED EXISTING FLOOR PLAN		
Date	APRIL 2022	Scale	1/100 @A1
Drawn			

PLANNING

Project No.	A314	Drwg. No.	116	Revision	A
-------------	------	-----------	-----	----------	---