
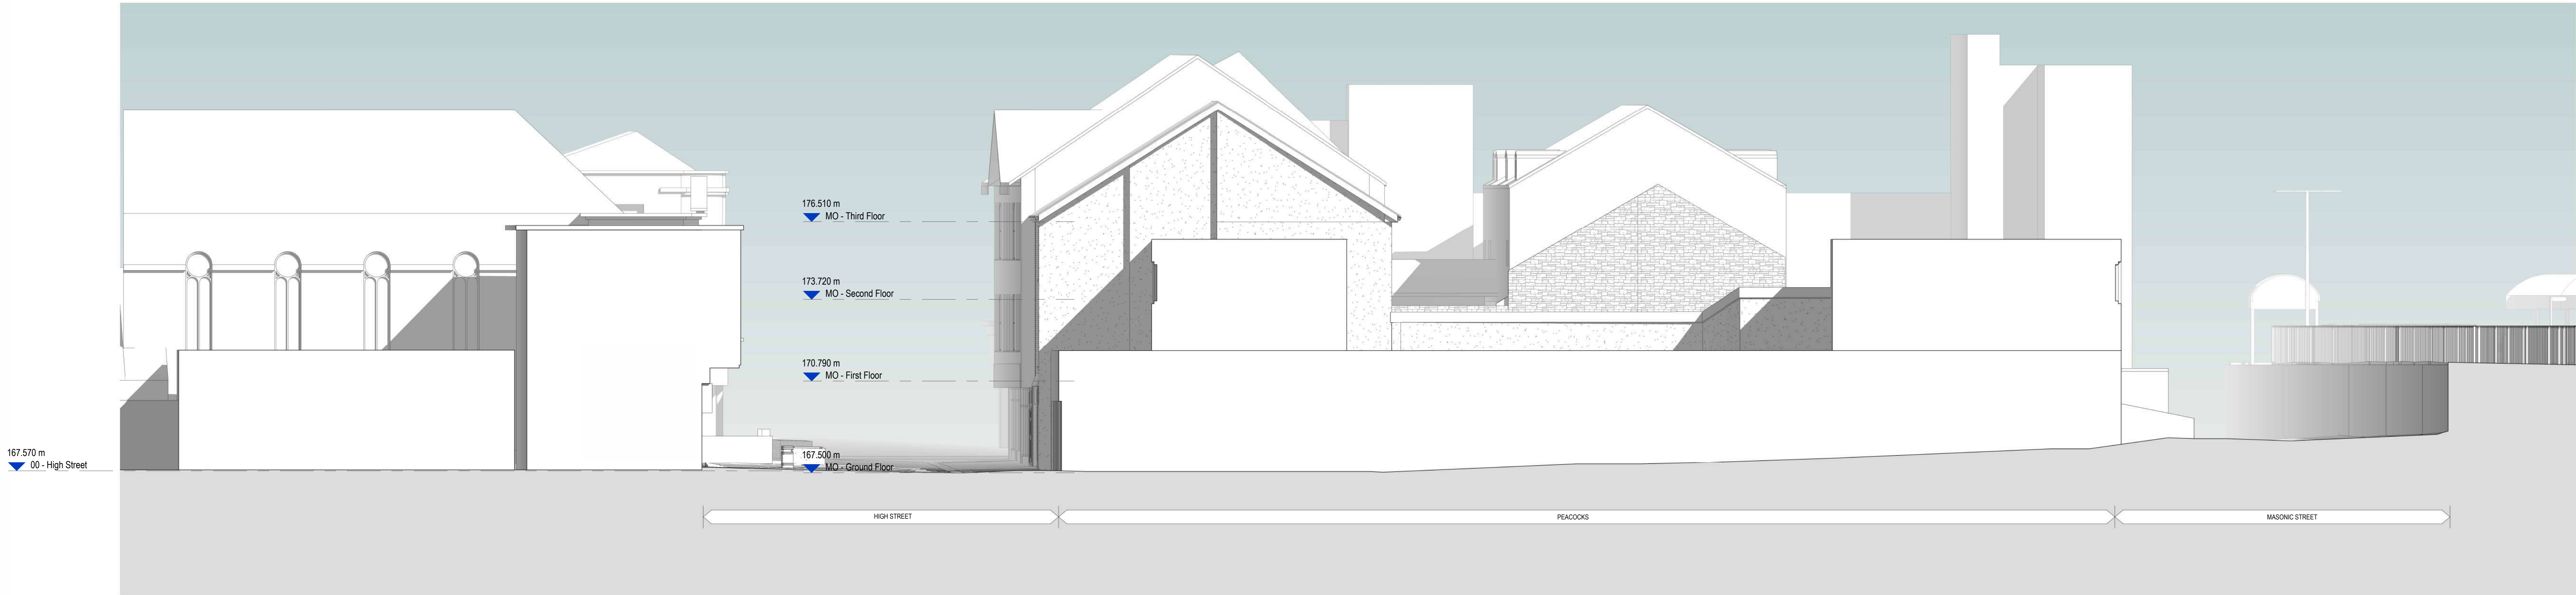


GENERAL NOTES

- a. This drawing is confidential and copyright and owned by WSP (Real Estate & Infrastructure) Ltd and is for use on this site only unless expressly stated otherwise.
b. Drawings are not to be used from the drawing, dimensions and/or annotations without the drawing, between 1 and information given elsewhere, must be reported immediately to the architect for clarification before proceeding.
c. Detailed representations of equipment on this drawing have been so indicated, but are approximate only. These refer to the Specification and/or Details to which they refer for specific contractor construction information where any design intent is provided.
d. This drawing is to be used in conjunction with all other relevant architectural drawings and specifications as well as the planning and specifications of other design disciplines, including structural engineering and building services engineering.
e. The architect shall not be liable for the drawing and/or related to a complete contractor, owner of the site under CDM regulations 2015 and working to a construction phase plan developed by the Principal Contractor.

HEALTH & SAFETY SYMBOL KEY

- WARNING RISK**
Indicates a Residual Risk as a warning
- COMPULSORY RISK**
Indicates a Residual Risk requiring a compulsory action
- PROHIBITIVE RISK**
Indicates a Residual Risk requiring a prohibitive action
- INFORMATION RISK**
Indicates a Residual Risk for information

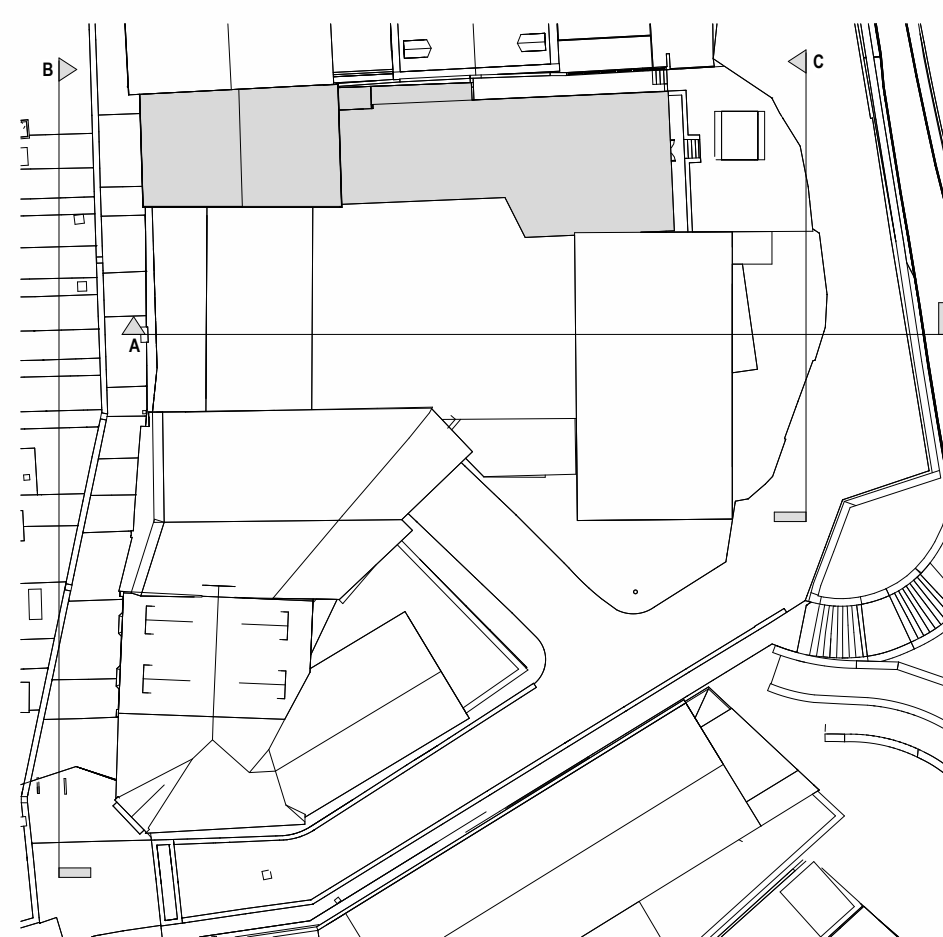

A | 1 : 100 - Existing Site Section A



B | 1 : 100 - Existing Site Section - High Street



C | 1 : 100 - Existing Site Section - Masonic Street

0m 5m 10m 1:100 Scale

P01	Issued for Stage 3	05/12/24
Rev	Description	(CHK'd / App'd) Date
Status	S2 - For information and reference	
Classification		

Client
Merthyr Tydfil County Borough Council

Project
Merthyr Interchange Link

Drawing
Planning - Existing Site Sections

Scale @ A1	Drawn	Checked	Approved
As indicated	CJ	EB	MT
Project No	Date		
70121420	10/04/24		

Drawing Identifier	Project	Drawn	Checked	Approved	Revision
MIL - ESA - XX - XX - DR - A - 050012					P01

esa
architecture
member of WSP
Quest House, Fofran Rd, St. Melons, Cardiff, CF3 0EY
info@esa-td.com
WSP (Real Estate & Infrastructure) Limited, Reg No. 12475960