


Print Date: 09/12/2024 16:27:14

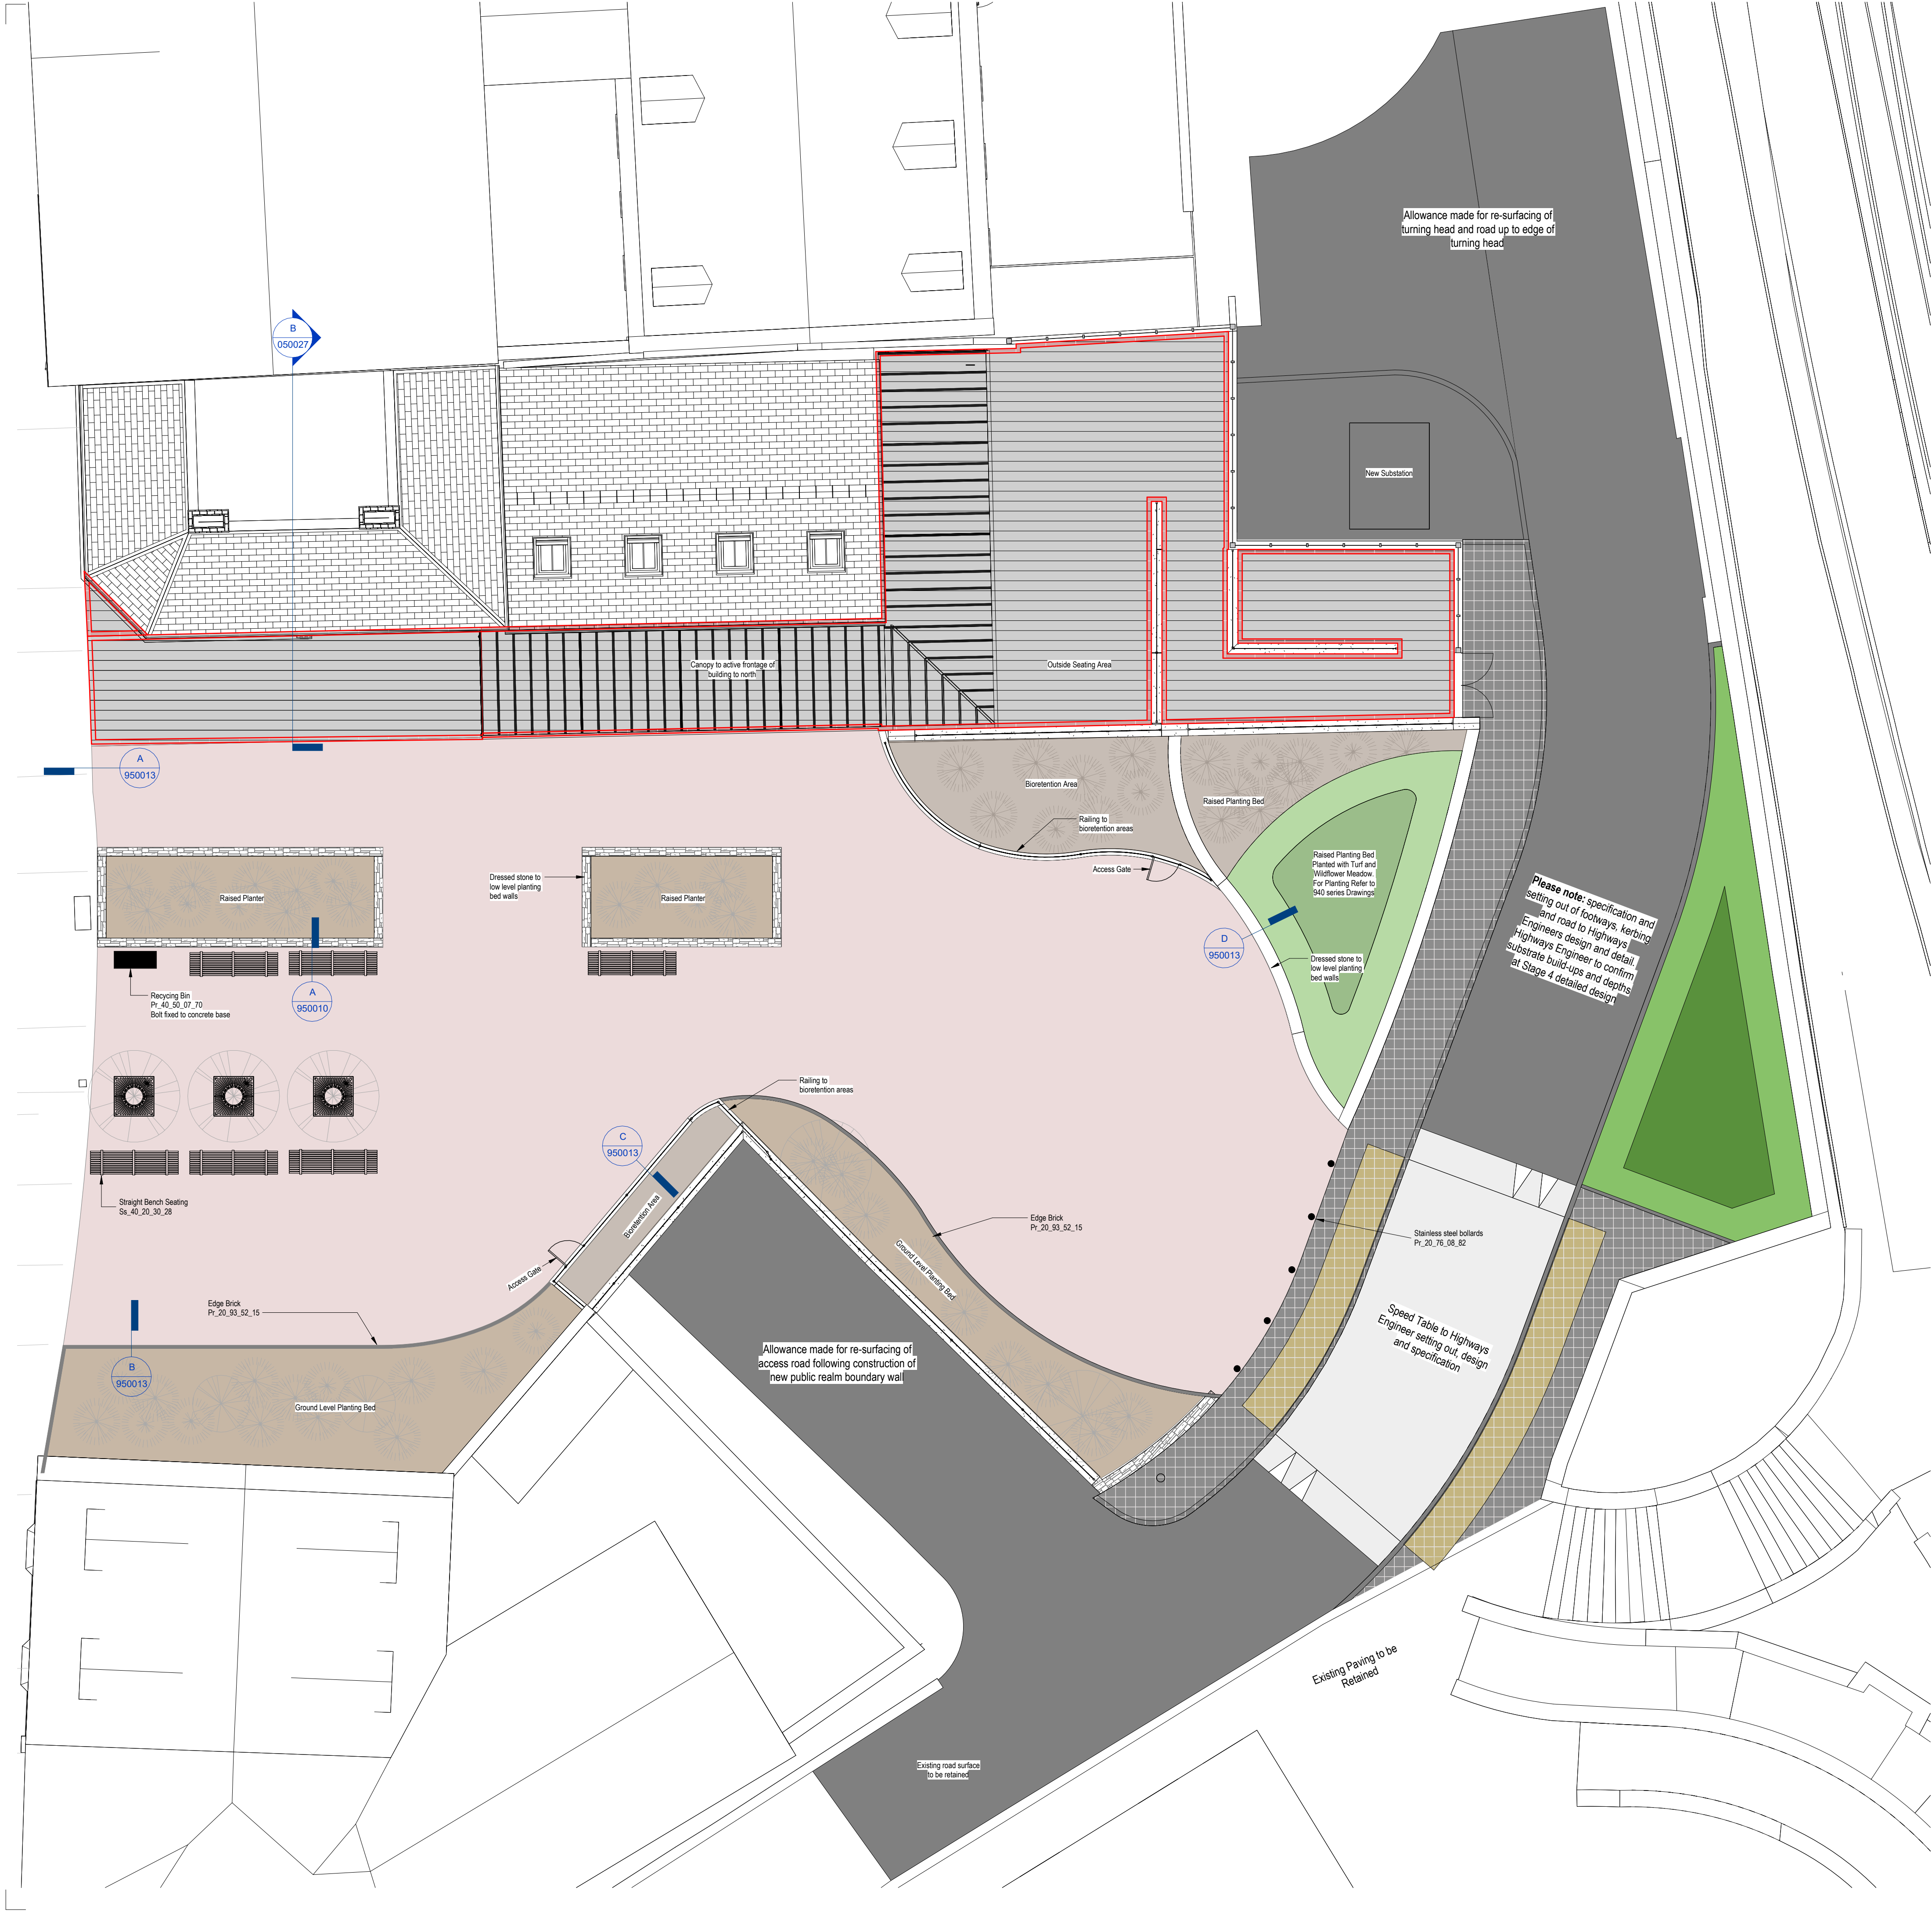

Note:


To be read in conjunction with:
MIL-ESA-XX-XX-SPN-00001 - Architectural Specification
MIL-ESA-XX-XX-DR-A-55010 - Street Furniture - Bench Seating
MIL-ESA-XX-XX-DR-A-55011 - Street Furniture - Anti Vehicle Bollards
MIL-ESA-XX-XX-DR-A-55012 - Street Furniture - Tree Guard & Pits
MIL-ESA-XX-XX-DR-A-55015 - Railing Layout

Refer to relevant drawings by Civil's, Structures, Drainage and Street Lighting consultants.

Paving Key:

	PP01 Permeable Paving (NBS Spec PR_33_31_95_71) Product Terrabound Resin Bound Surfacing Colour: Buff Red	
	PP02 Solid Jointed Paving (NBS Spec PR_25_93_60_10) Product Wienerberger Aquata Red 18x410 Colour: Red Size: 195 x 65 x 80mm Layout: Double Stack Herringbone	
	EB01 Edge Brick (NBS Spec Pr_20_93_52_15) Product Wienerberger Terca BN 1/2 Single Bullnose Brick Colour: Charcoal Size: 102.5 x 65 x 215mm Location: Edge curb brick to new ground level planters	
	PV01 Tactile Paving Flags (NBS Spec Pr_25_93_60_10) Product Tobemore Tactile Blister Flags Colour: Buff Size: 400 x 400 x 50mm Location: Pedestrian Road Crossing	
	PV02 Paving Blocks (NBS Spec Pr_25_93_60_17) Product Tobemore City Pave VSS Colour: Mid Gray Size: 300 x 150 Layout: Stretcher Location: Pedestrian Pavement to Roadside	
	PV03 Tarmac (NBS Spec Pr_33_31_95_05) Product TBC by Cnls and Highways Colour: Black Location: New substation and surrounding area	

Paving Pattern Key:

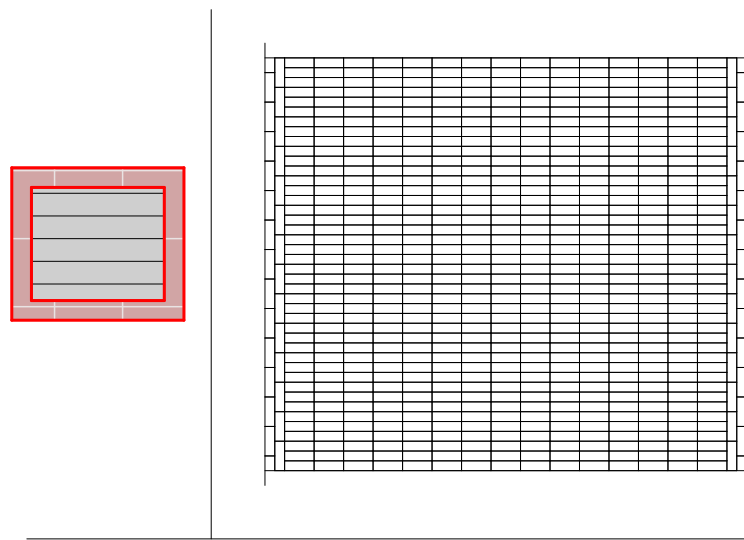

GENERAL NOTES

- This drawing is confidential and copyright and owned by WSP (Real Estate & Infrastructure) Ltd. and is for use on this site only unless contractually stated otherwise.
- Dimensions are not to be scaled from this drawing. Discrepancies and / or ambiguities within this drawing, between I and information given elsewhere, must be reported immediately to the architect for clarification before proceeding.
- Graphical representations of equipment on this drawing have been co-ordinated, but are approximations only. Please refer to the Specifications and / or Details for actual sizes, or specific contractor construction information where only design intent is provided.
- This drawing is to be read in conjunction with all other relevant architectural drawings and specifications as well as the drawings and specifications of other design disciplines, including structural engineers and building services engineers.
- It is assumed that all works on this drawing will be carried out by a competent contractor, aware of their duties under CDM regulations 2015 and working to a construction phase plan developed by the Principle Contractor.

HEALTH & SAFETY SYMBOL KEY

- WARNING RISK**
Indicates a Residual Risk as a warning
- COMPULSORY RISK**
Indicates a Residual Risk requiring a compulsory action
- PROHIBITIVE RISK**
Indicates a Residual Risk requiring a prohibitive action
- INFORMATION RISK**
Indicates a Residual Risk for information

P05	Issued for Stage 3	05/12/24
P04	Issued for Information	06/11/24
P03	Issued to Client for Review	14/08/24
P02	Issued for information and coordination	09/08/24
P01	First Issue for Coordination	07/08/24

Rev	Description	(Chkd / App'd)	Date
Status			
S2 - For information and reference			
Classification			
Client			
Merthyr Tydfil County Borough Council			

Project	Merthyr Interchange Link
Drawing	Public Realm Hard Landscaping Layout

Public Realm Hard Landscaping Layout

Scale @ A1	Drawn	Checked	Approved
As indicated	SA	EB	MT
Project No.	70121420	Date	07/08/24

Drawing Identifier	project	origin	zone	level	form	discp.	number	revision
MIL - ESA - XX - XX - DR - A - 950023								P05

esa
architecture
member of WSP

Quest House, Fortran Rd, St. Mellons, Cardiff, CF3 0EY
info@esa-ltd.com
WSP (Real Estate & Infrastructure) Limited, Reg No. 12475960