


F-S 1637
S-H 1191
S-C 1654

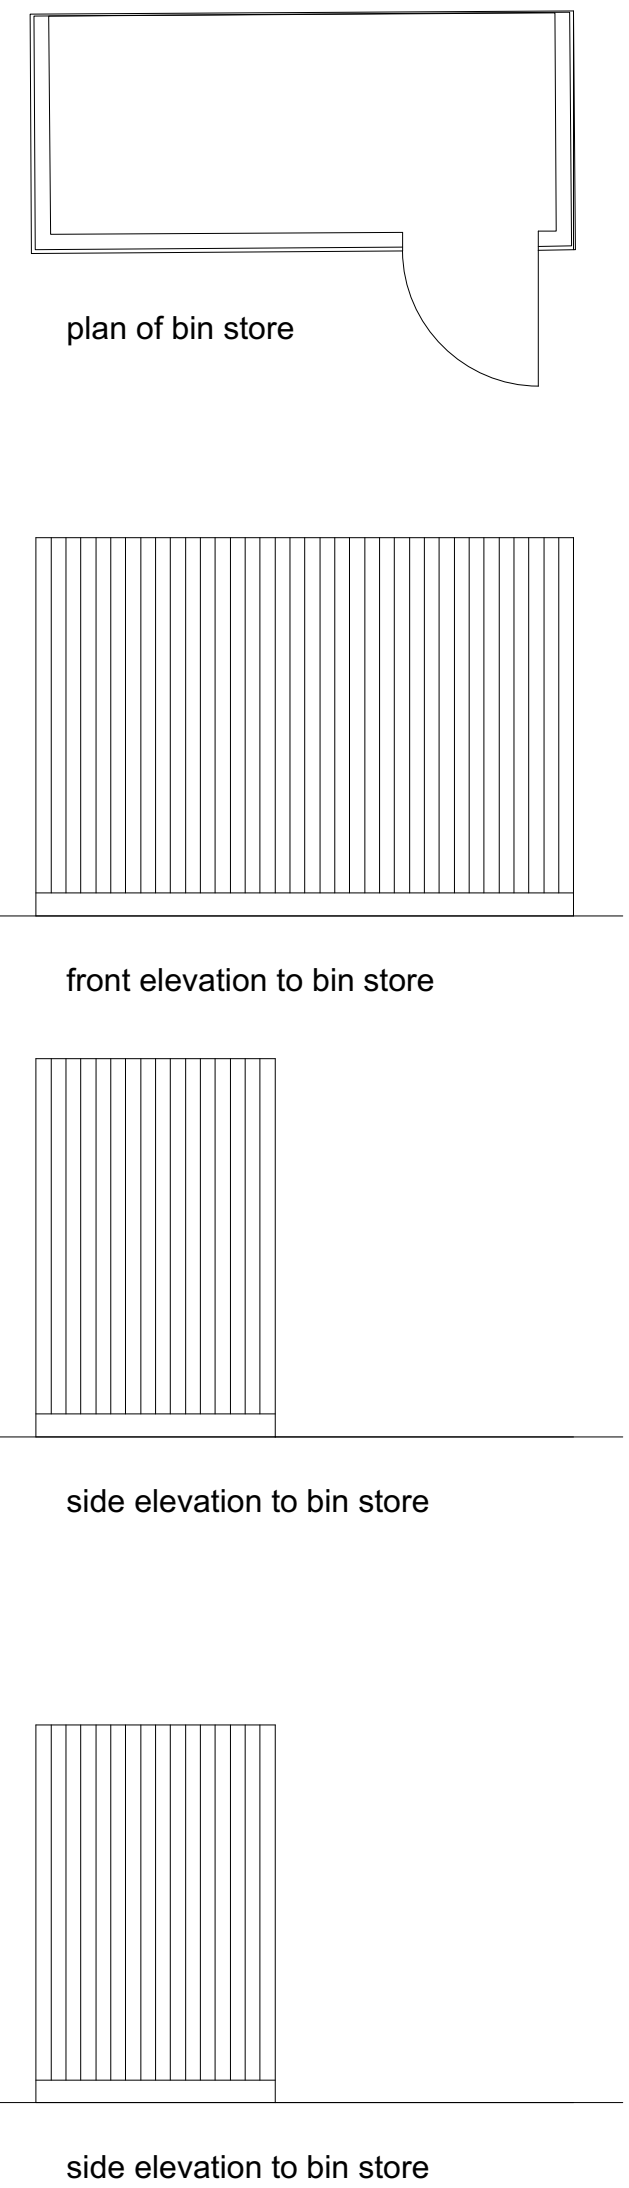


PROPOSED GROUND FLOOR PLAN

George and Co.

Proposed refurbishment of
Howfield Bakery, High Street, Merthyr Tydfil

625.001	Proposed plans
sketch	1:50@A1 July '19 SG
1st Floor Woodfred Studios 62 High St Merthyr Tydfil CF37 8DE 07830328652 hello@georgeandco.studio www.georgeandco.studio	
DO NOT SCALE THIS DRAWING	©George and Co.

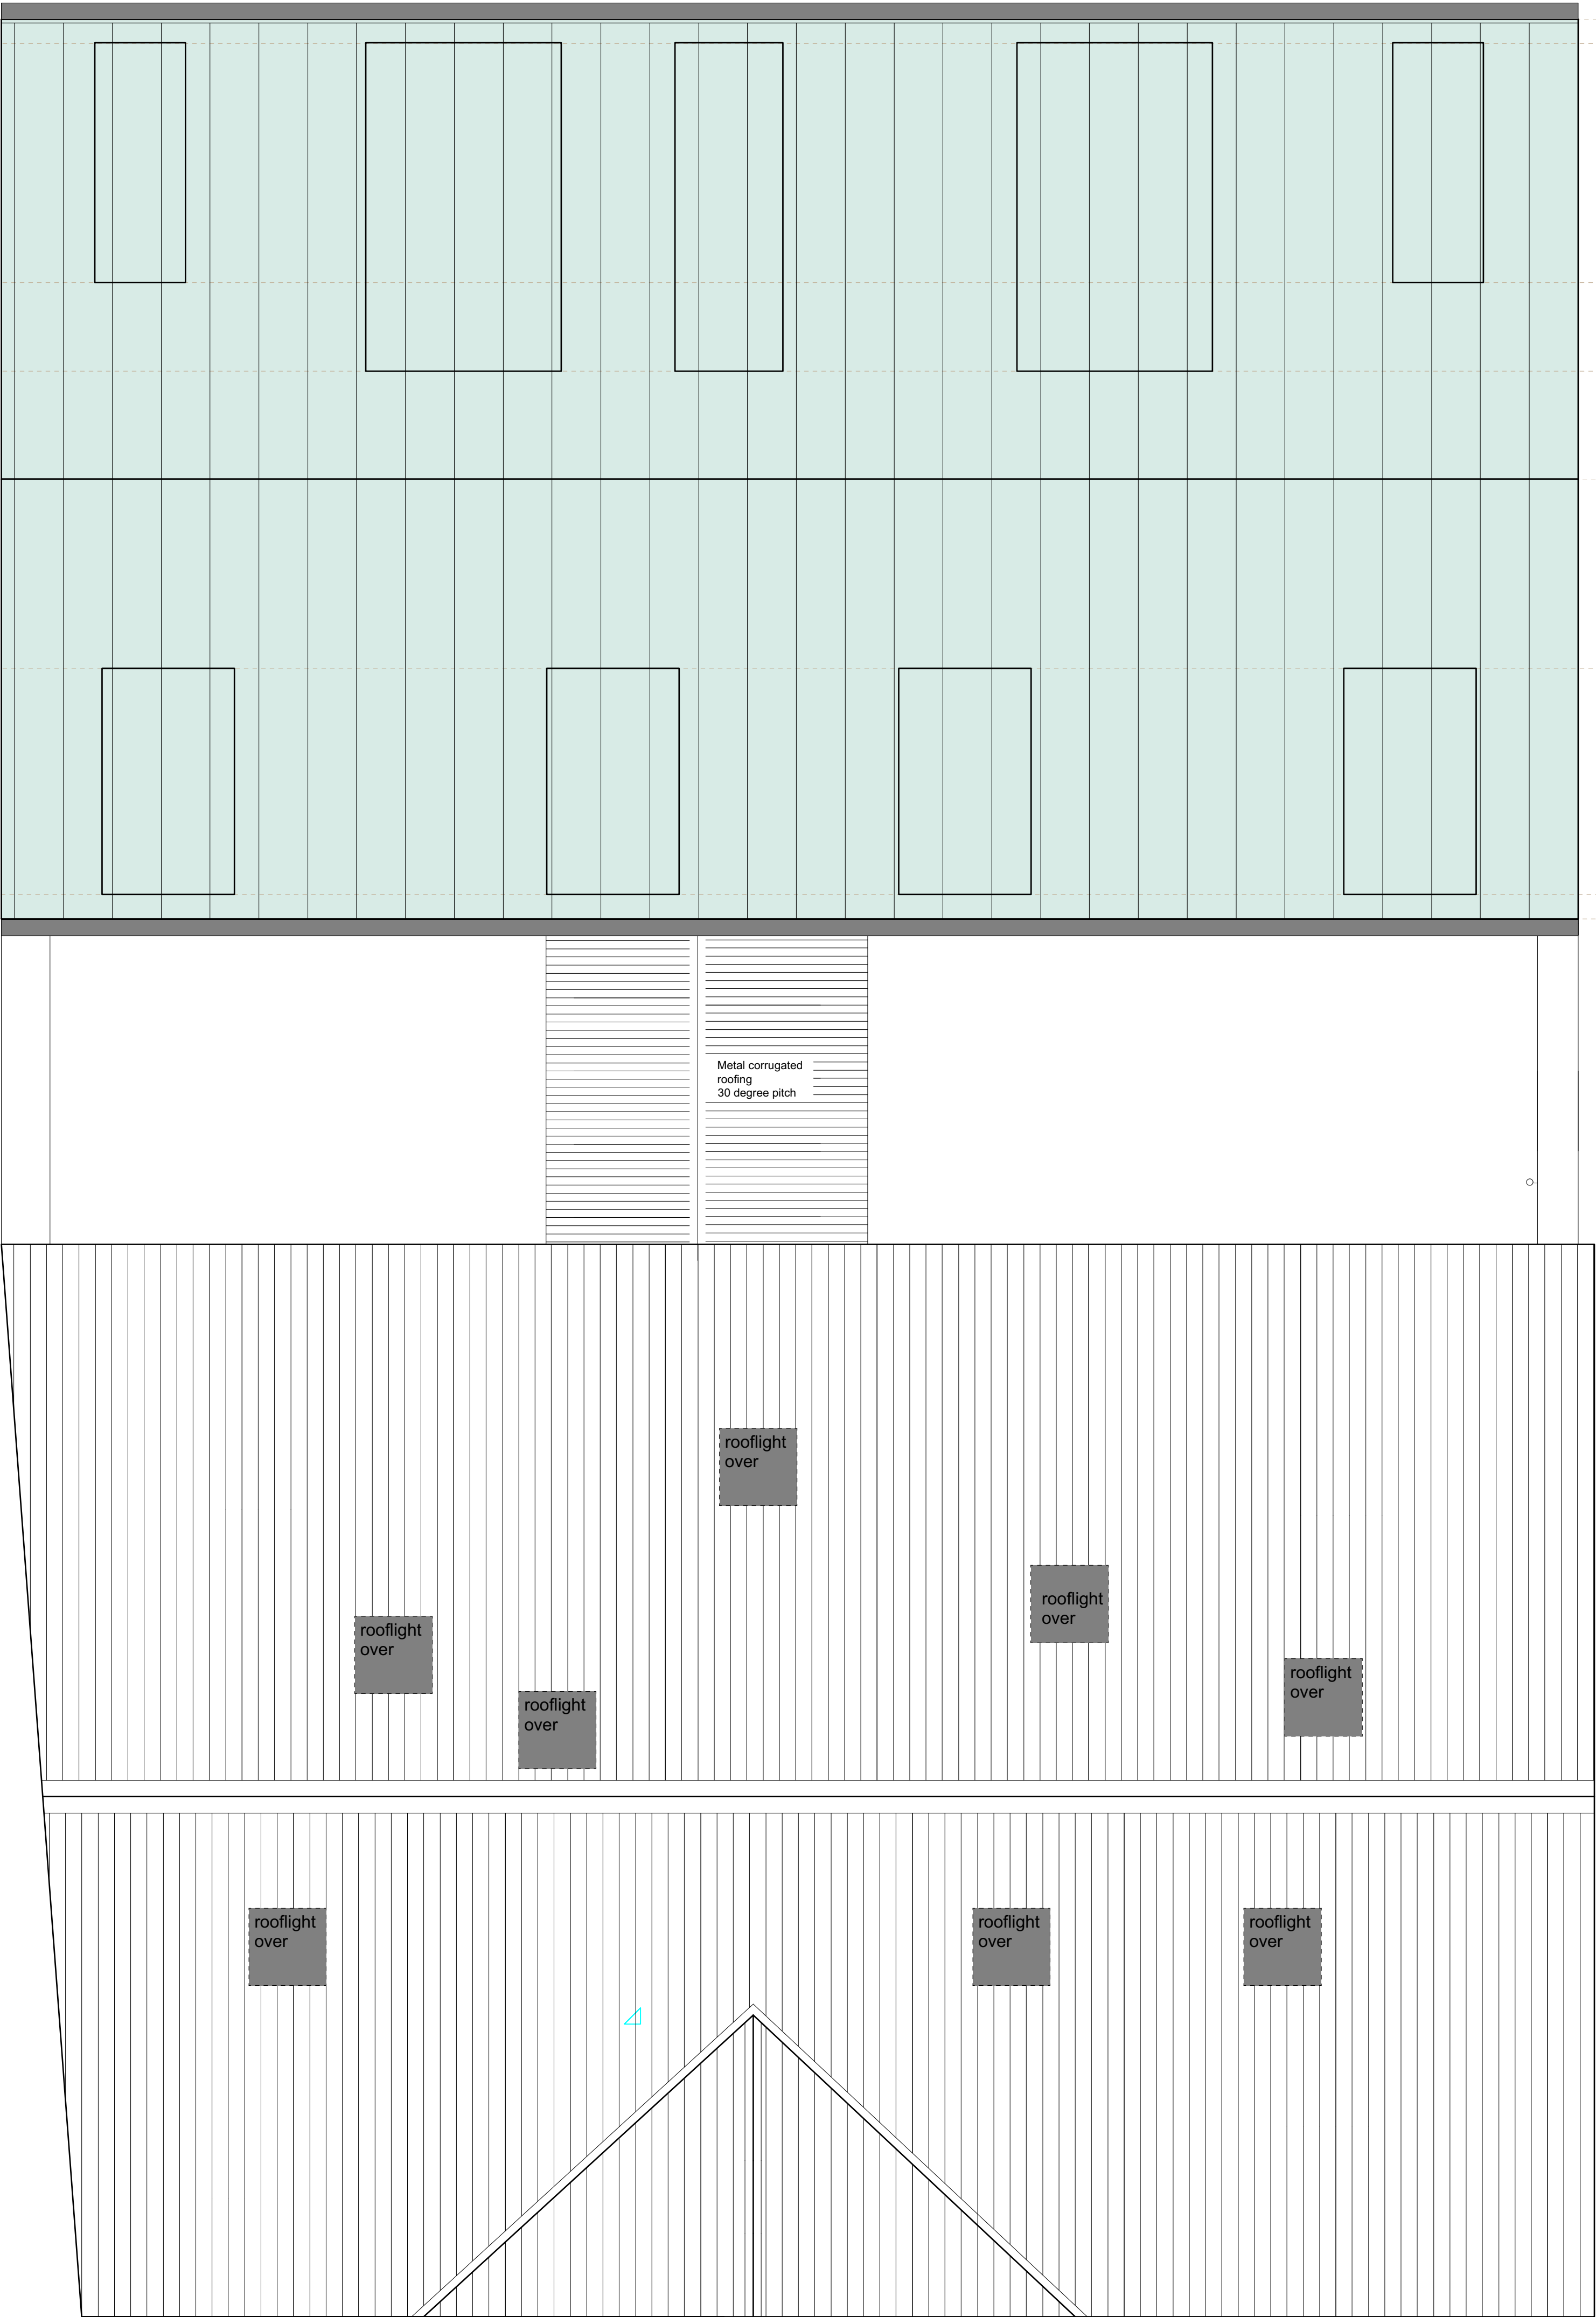


PROPOSED ROOF PLAN


 George and Co.

Proposed refurbishment of
Howfield Bakery, High Street, Merthyr Tydfil


625.007		Proposed roof plan	
sketch	1:50@A1	July '19	SG
1st Floor Woodfired Studios 62 High St Merthyr Tydfil CF37 6DE 07830328652 hello@georgeandco.studio www.georgeandco.studio			
DO NOT SCALE THIS DRAWING			©George and Co.

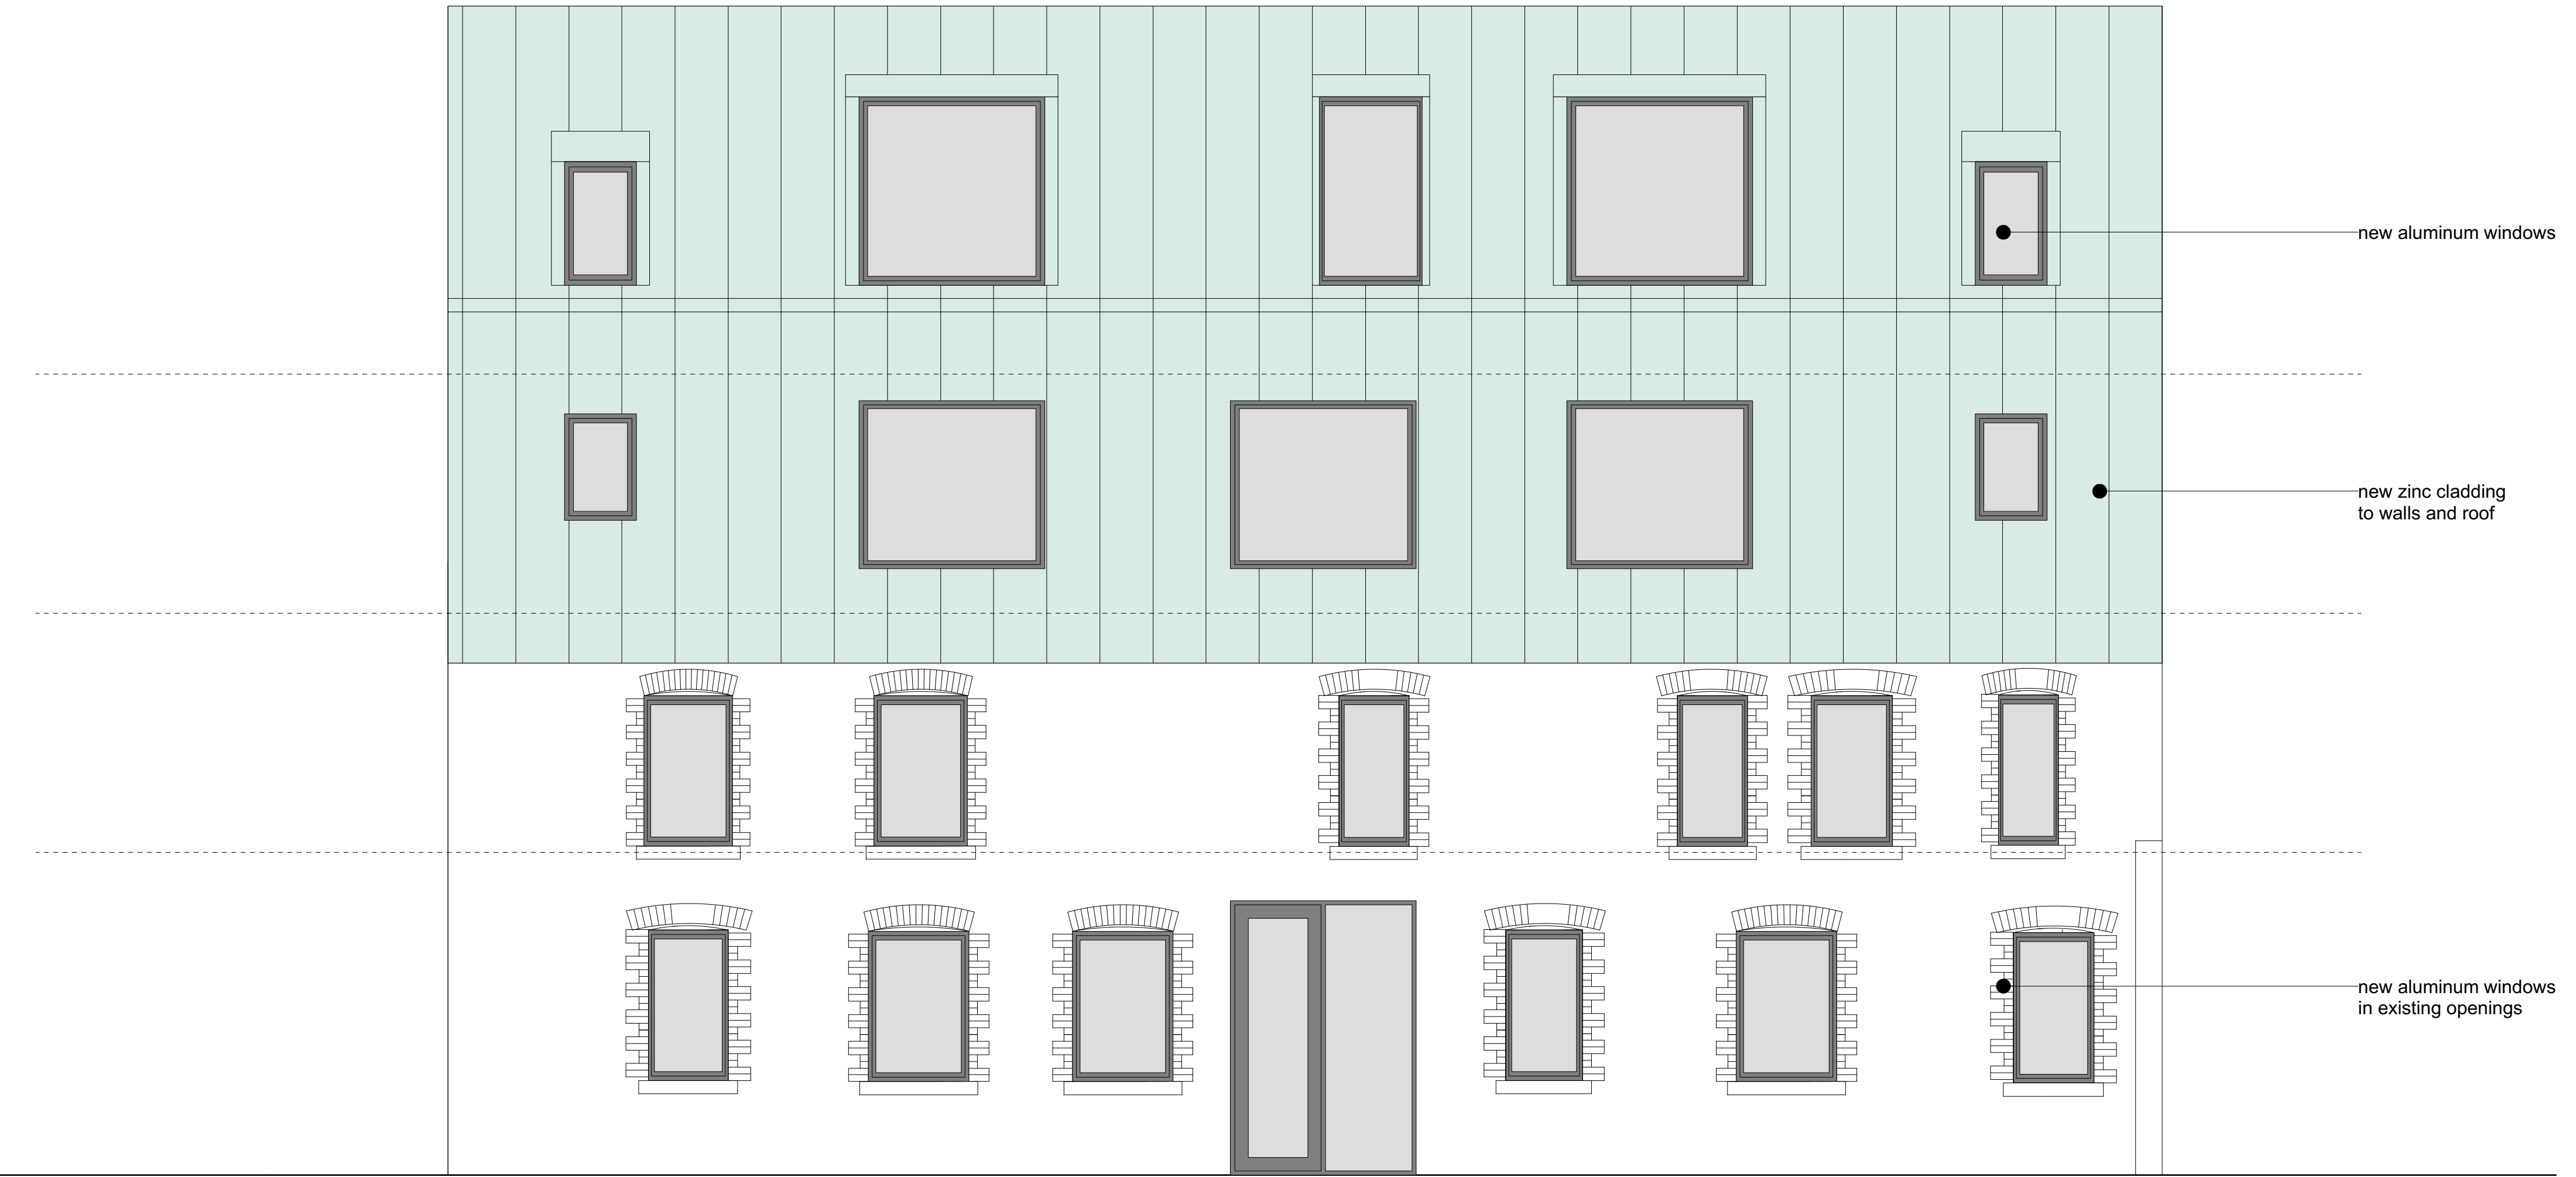

ELEVATION G

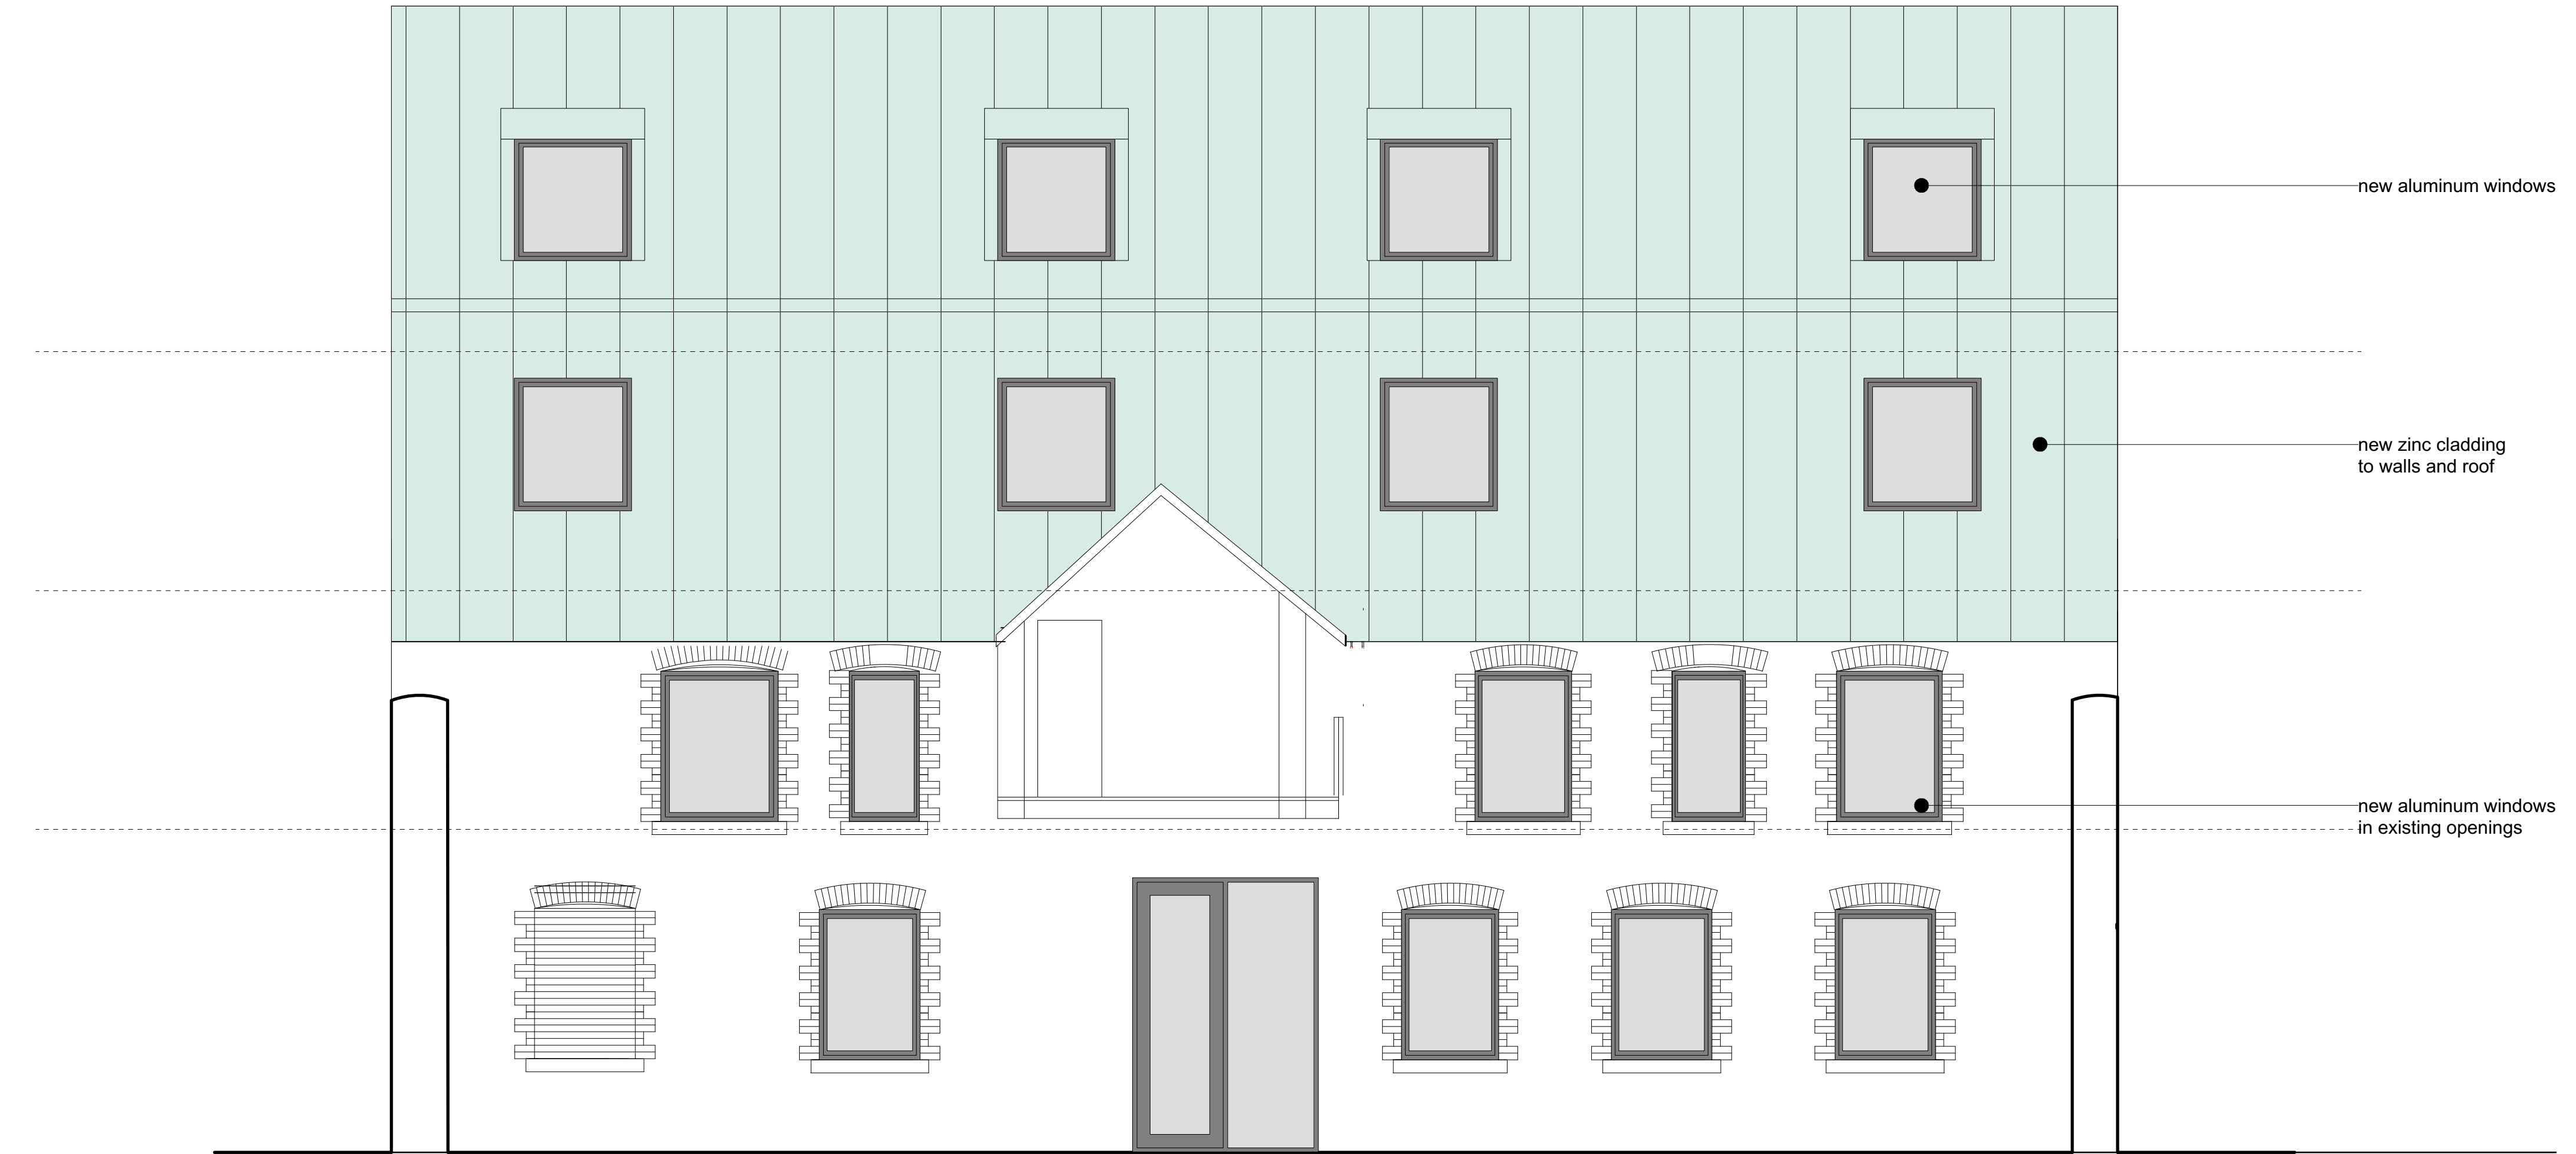

ELEVATION F

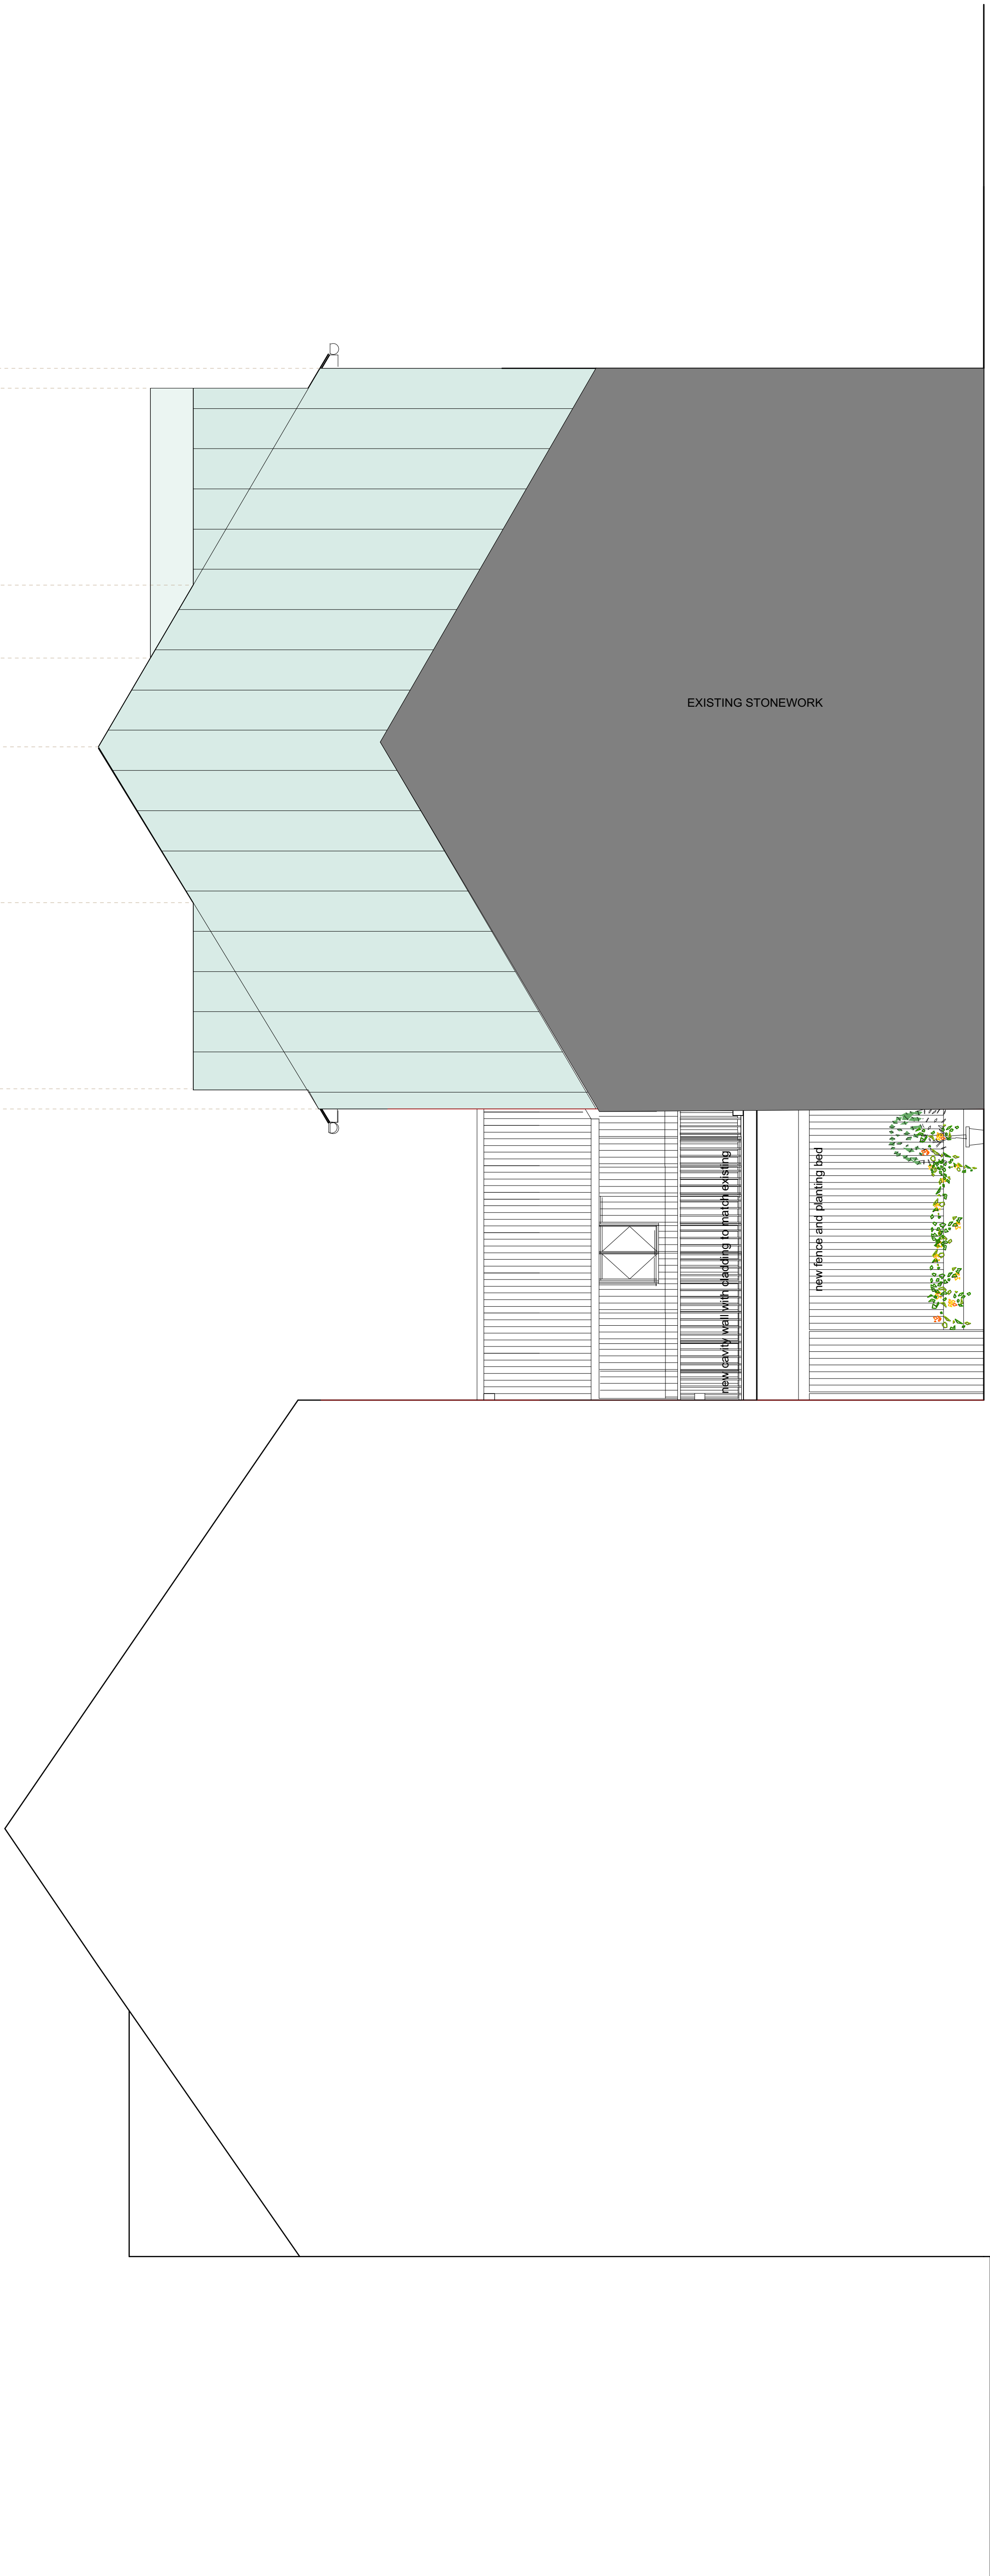

SIDE ELEVATION



Proposed refurbishment of
Howfield Bakery, High Street, Merthyr Tydfil

625.006		Proposed elevations	
sketch	1:50@A1	July '19	SG
1st Floor Woodfired Studios 62 High St Merthyr Tydfil CF37 6DE 07830328652 hello@georgeandco.studio www.georgeandco.studio			
DO NOT SCALE THIS DRAWING		©George and Co.	




SECTION B-B

 George and Co.

Proposed refurbishment of
Howfield Bakery, High Street, Merthyr Tydfil

625.005		Proposed section	
sketch	1:50@A1	July '19	SG
1st Floor Woodfired Studios 82 High St Merthyr Tydfil CF37 8DE 07830328652 hello@georgeandco.studio www.georgeandco.studio			
DO NOT SCALE THIS DRAWING			©George and Co.

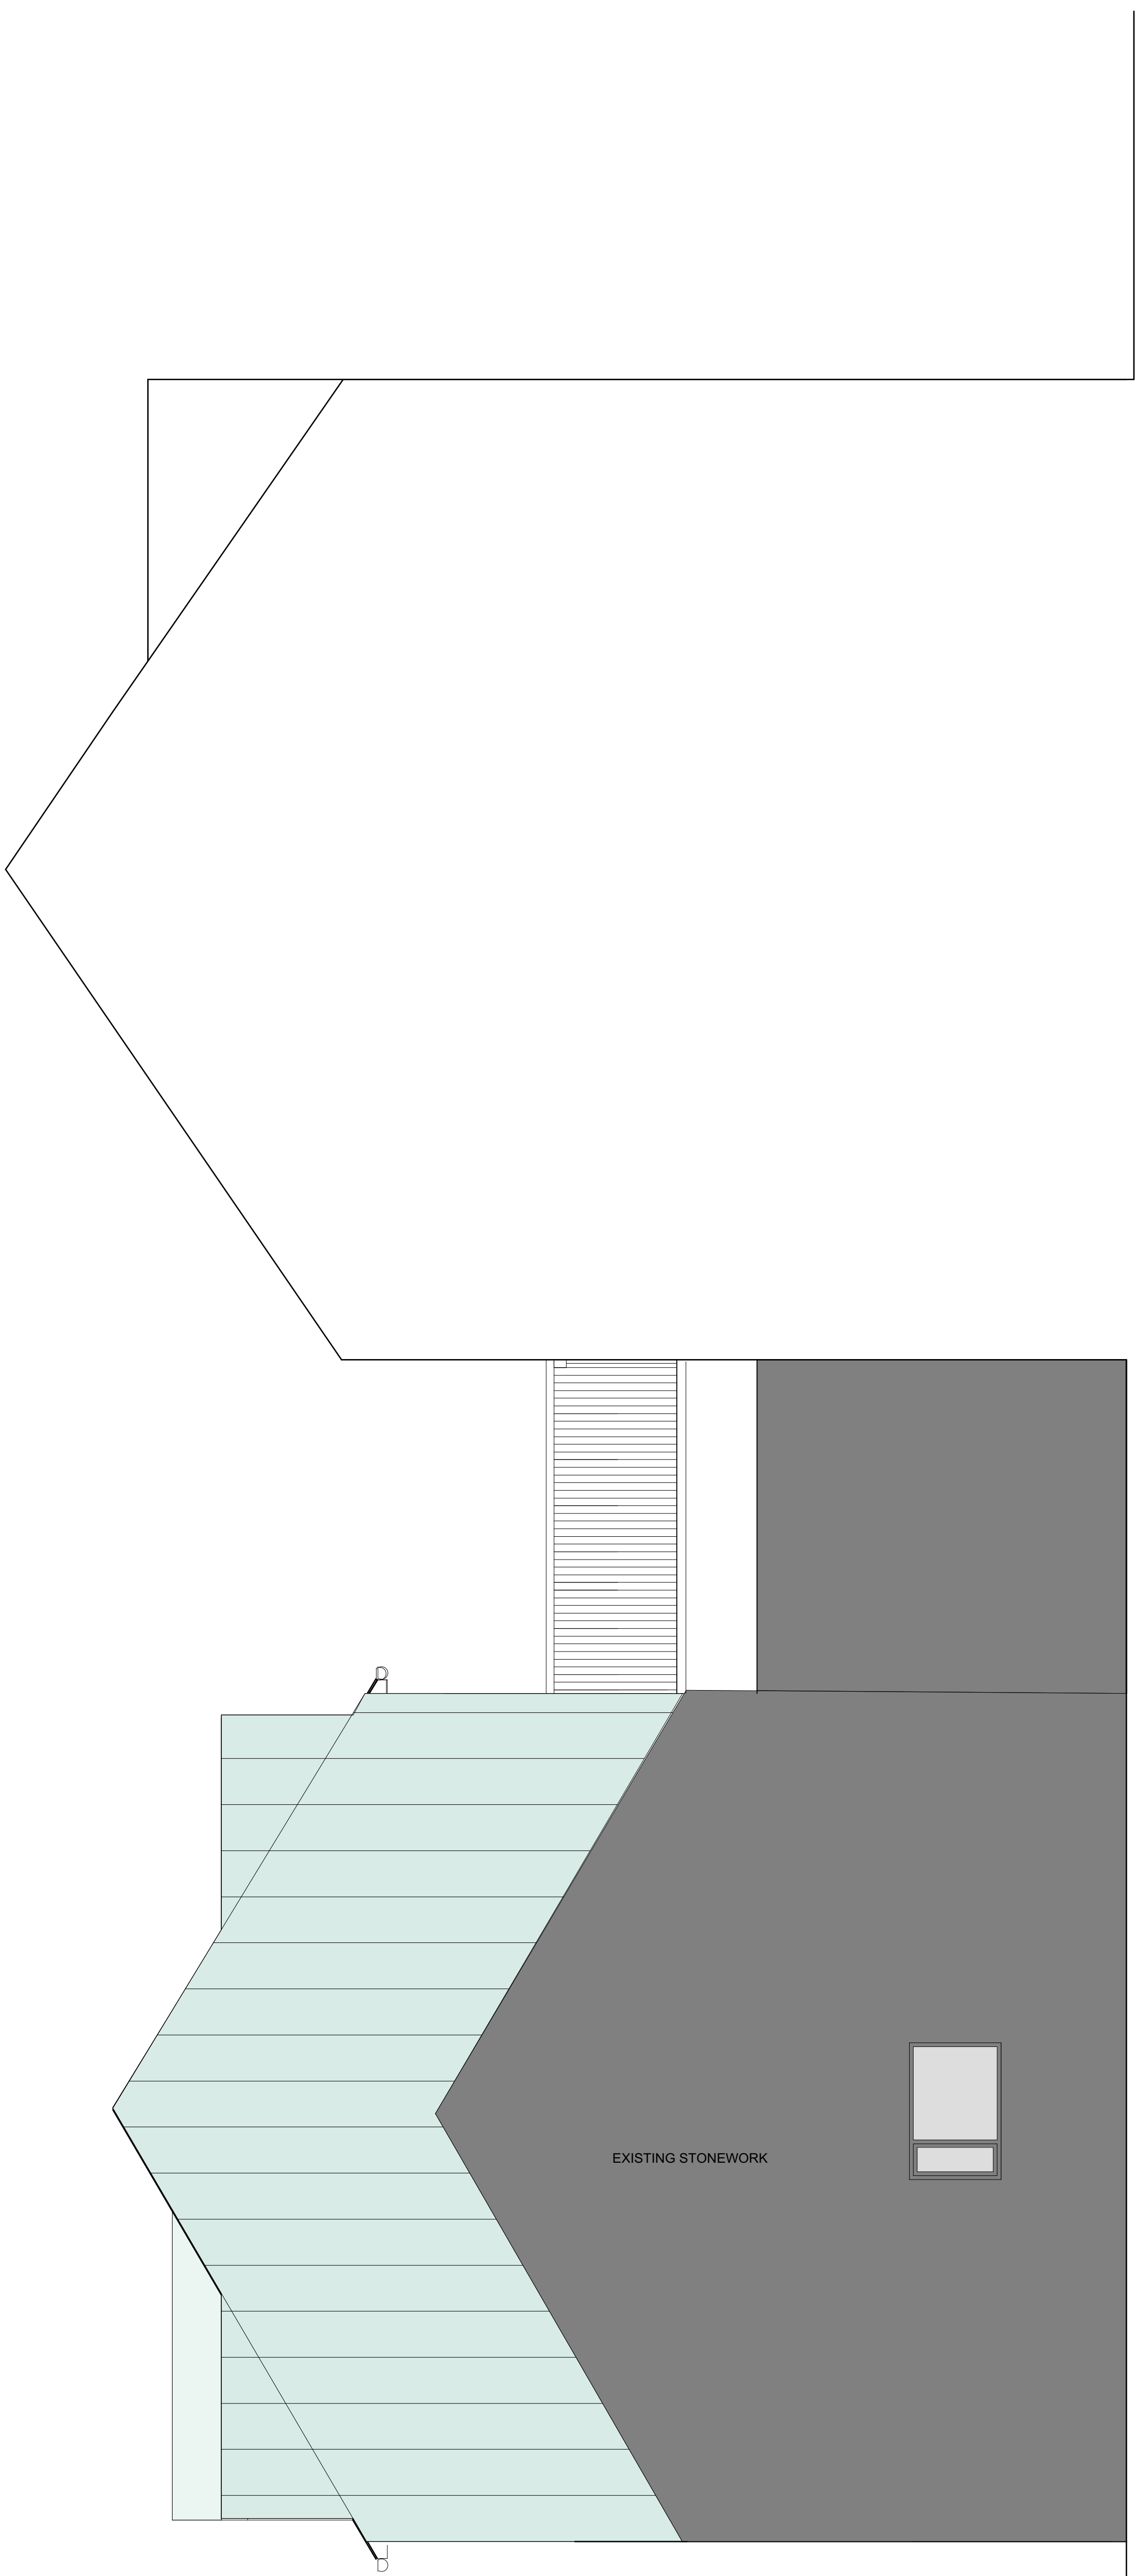

ELEVATION B

 George and Co.

Proposed refurbishment of
Howfield Bakery, High Street, Merthyr Tydfil

625.010		Proposed elevations	
sketch	1:50@A1	July '19	SG
1st Floor Woodfired Studios 62 High St Merthyr Tydfil CF37 8DE 07830328652 hello@georgeandco.studio www.georgeandco.studio			
DO NOT SCALE THIS DRAWING		©George and Co.	