


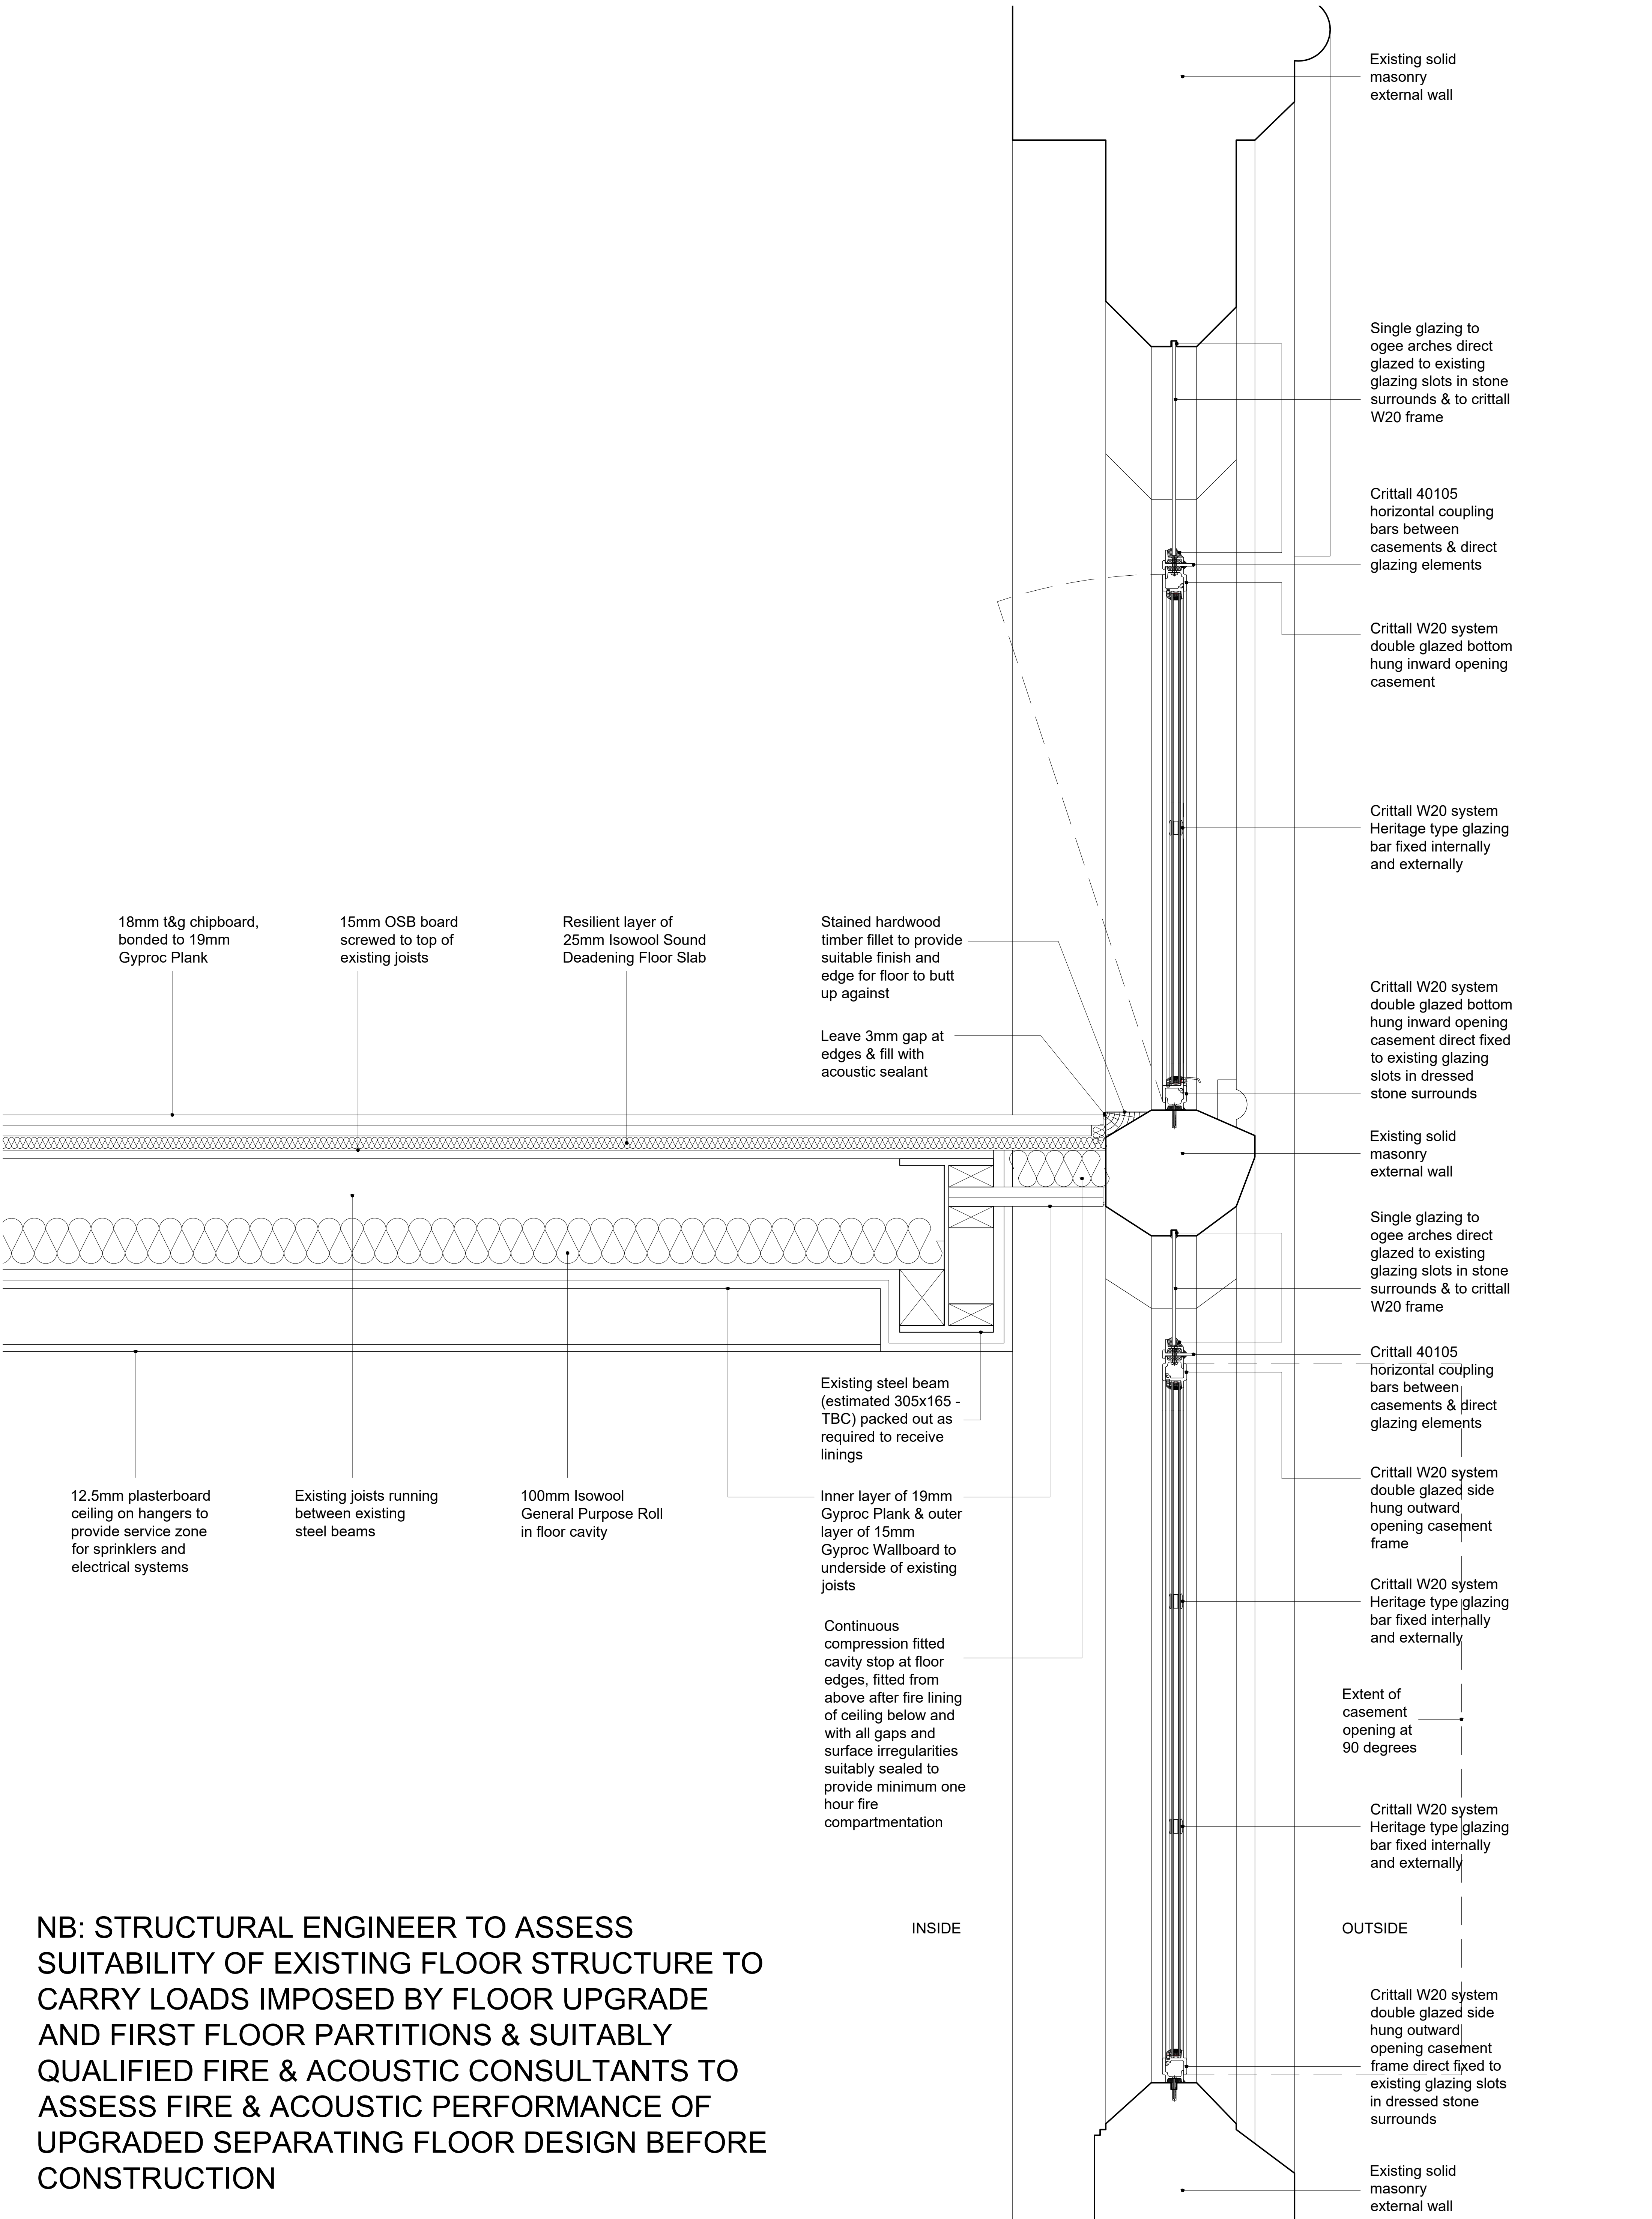

NB: STRUCTURAL ENGINEER TO ASSESS SUITABILITY OF EXISTING FLOOR STRUCTURE TO CARRY LOADS IMPOSED BY FLOOR UPGRADE AND FIRST FLOOR PARTITIONS & SUITABLY QUALIFIED FIRE & ACOUSTIC CONSULTANTS TO ASSESS FIRE & ACOUSTIC PERFORMANCE OF UPGRADED SEPARATING FLOOR DESIGN BEFORE CONSTRUCTION