


Roof (Pitch 30°) : Tiles to match existing on 100 x 47 C.24 rafters @ 600 mm. ctrs.
Roof diag. and long. braced with eaves VénD system.
Ceiling : 12.5 mm. P/board on 145 x 47 C.24 joists @ 600 mm. ctrs.
Insulation : 300 mm. 'Rockwool'.

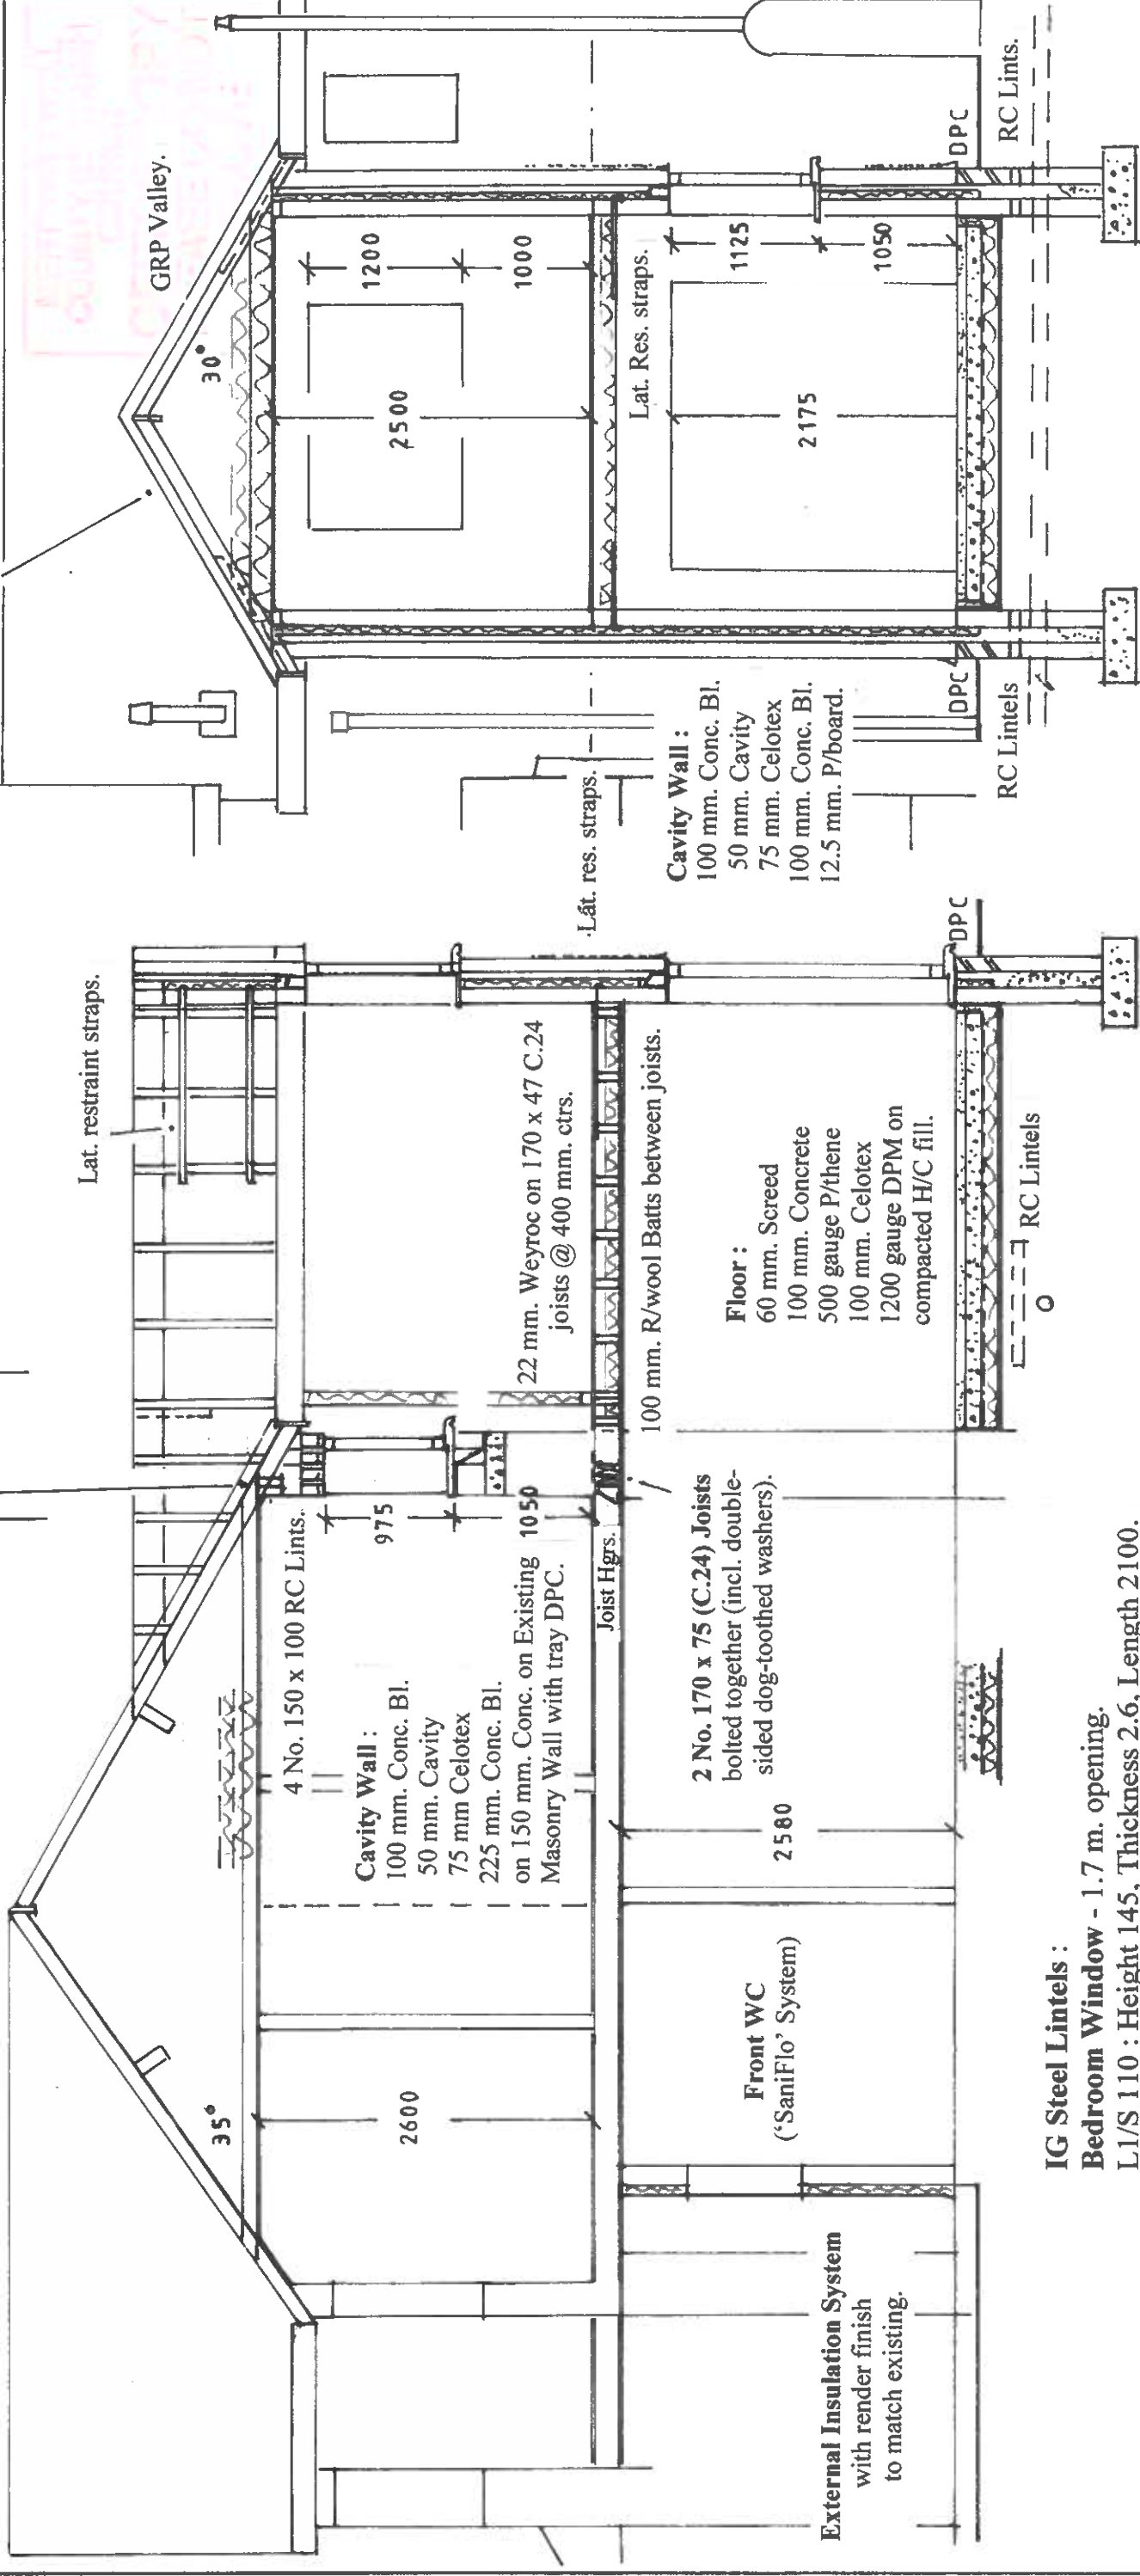

Foundations : Mass concrete strip foundations.
Depth determined on site.