

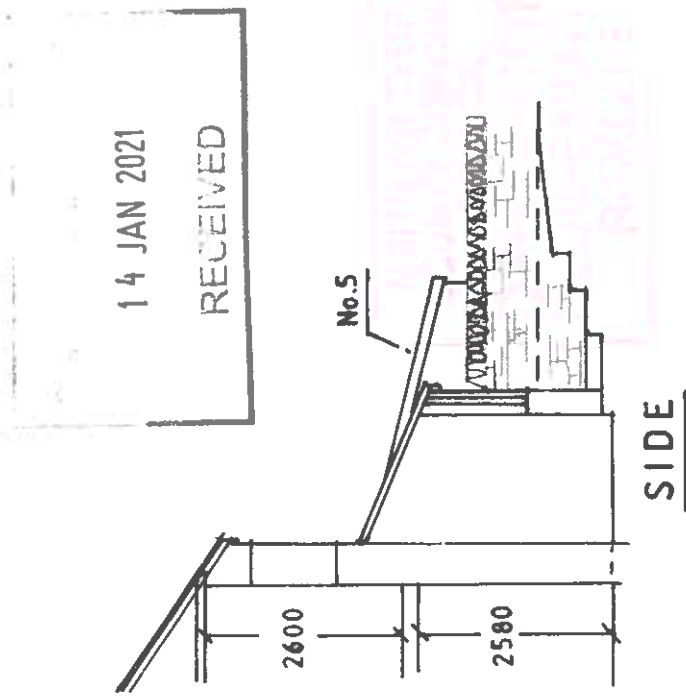
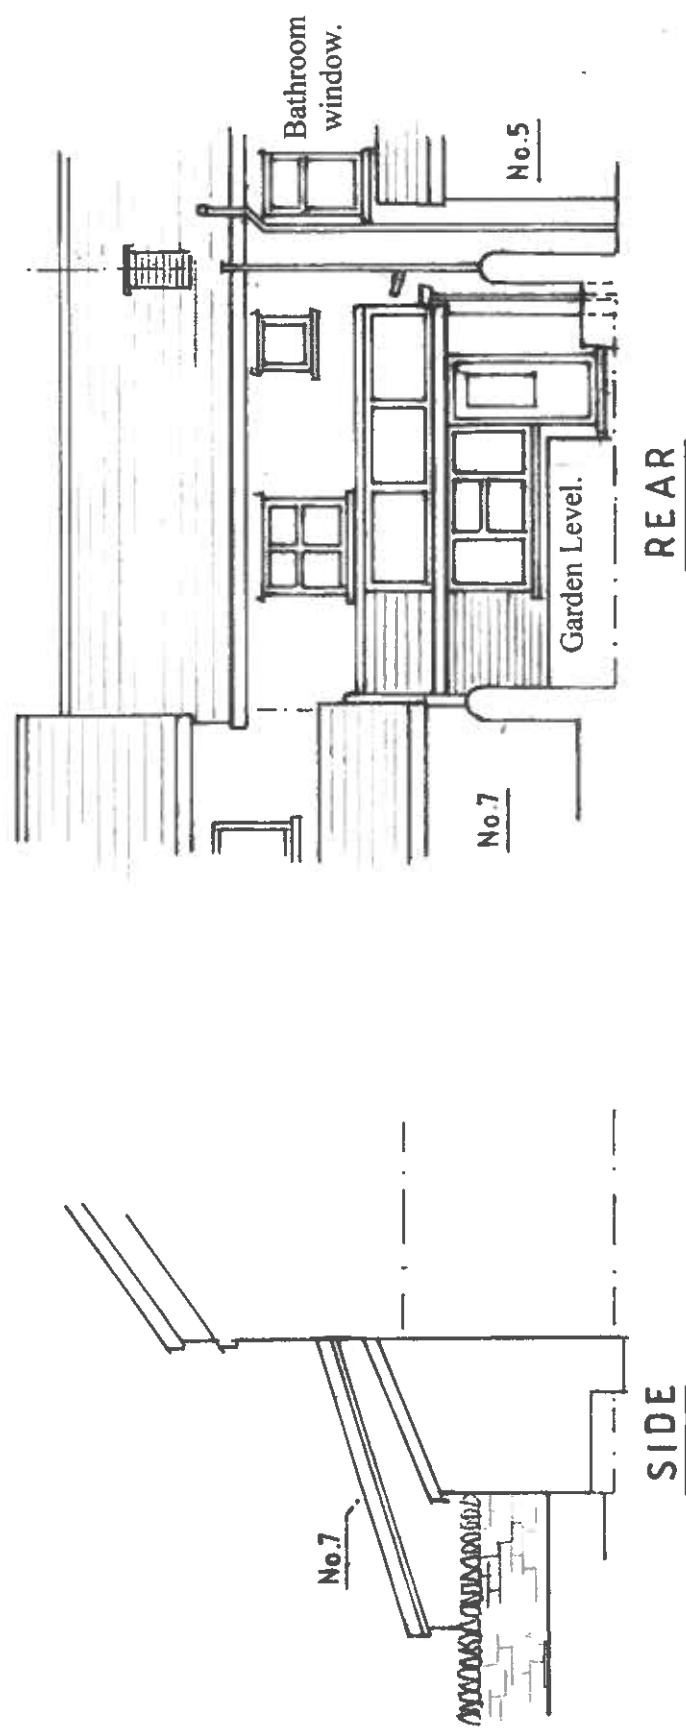


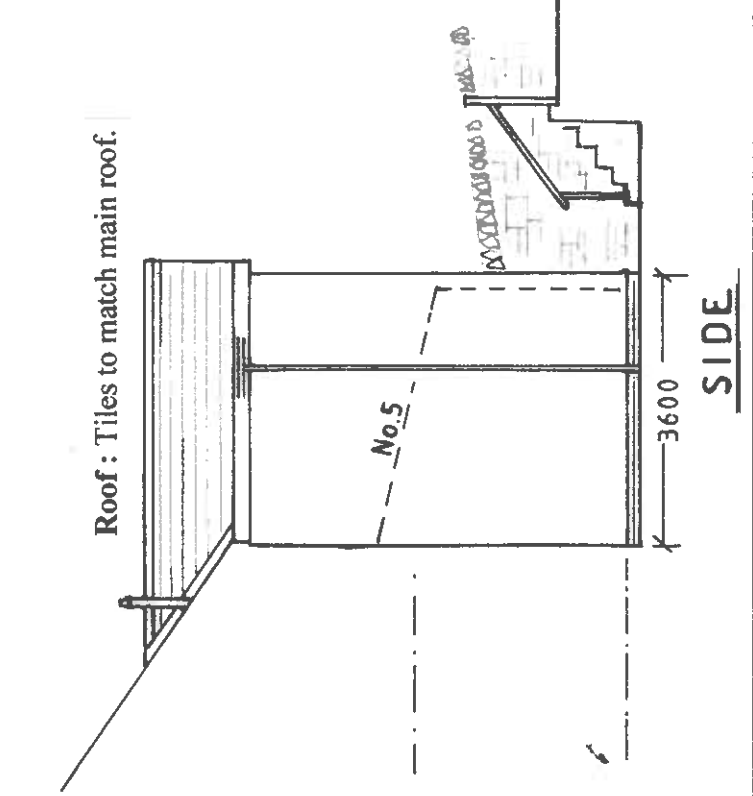

14 JAN 2021
RECEIVED

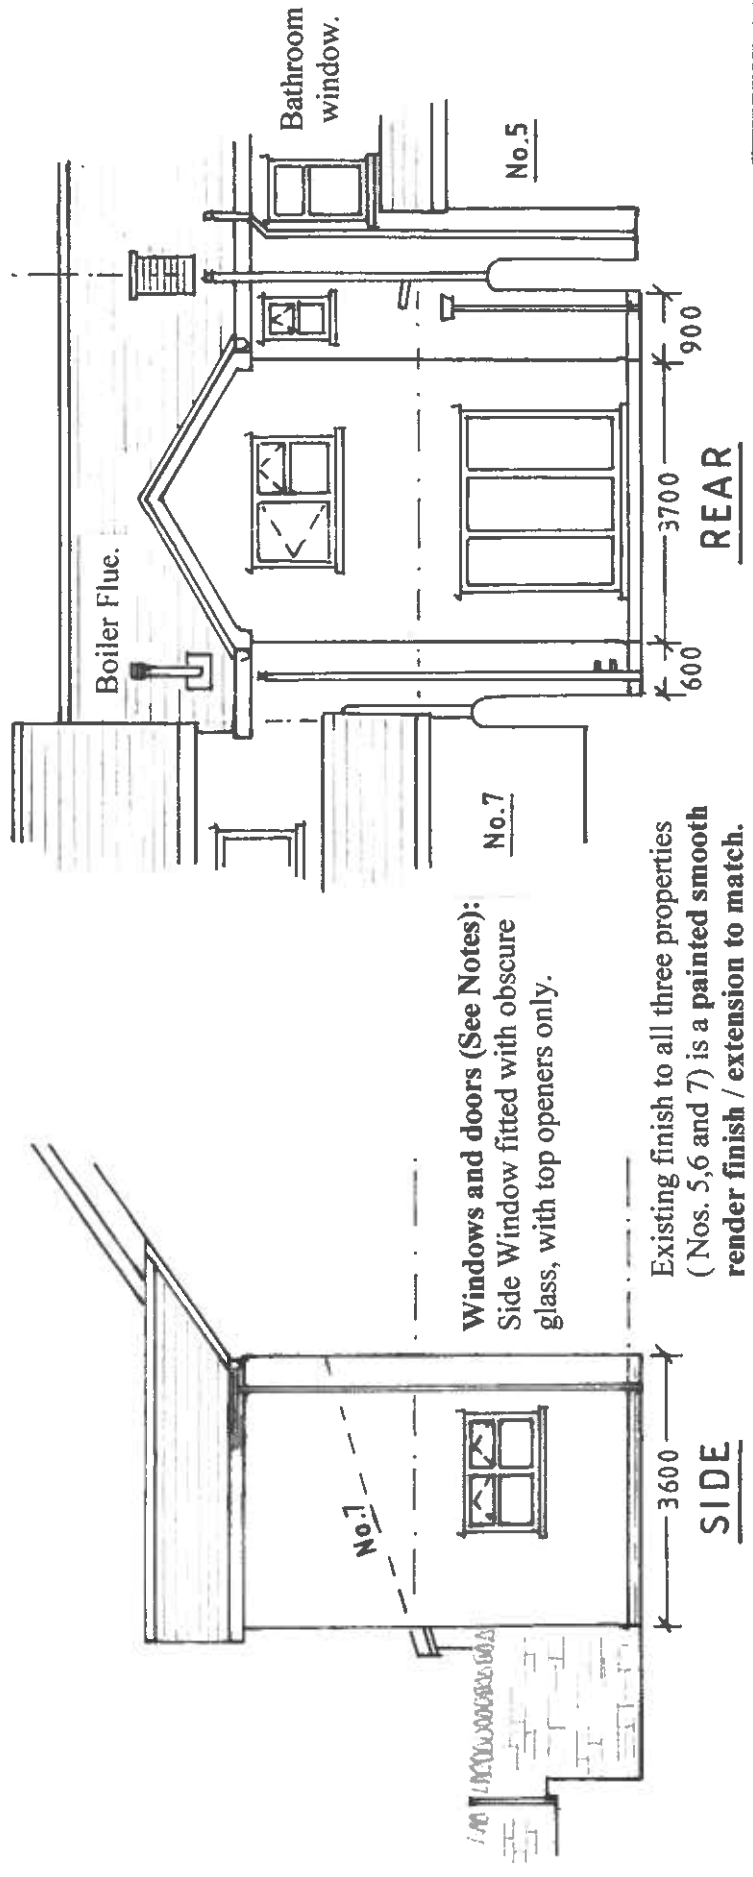

Roof: Tiles to match main roof.

Windows and doors (See Notes):
Side Window fitted with obscure
glass, with top openers only.

Existing finish to all three properties
(Nos. 5, 6 and 7) is a painted smooth
render finish / extension to match.

Note : For window and door heights – See Sections.