

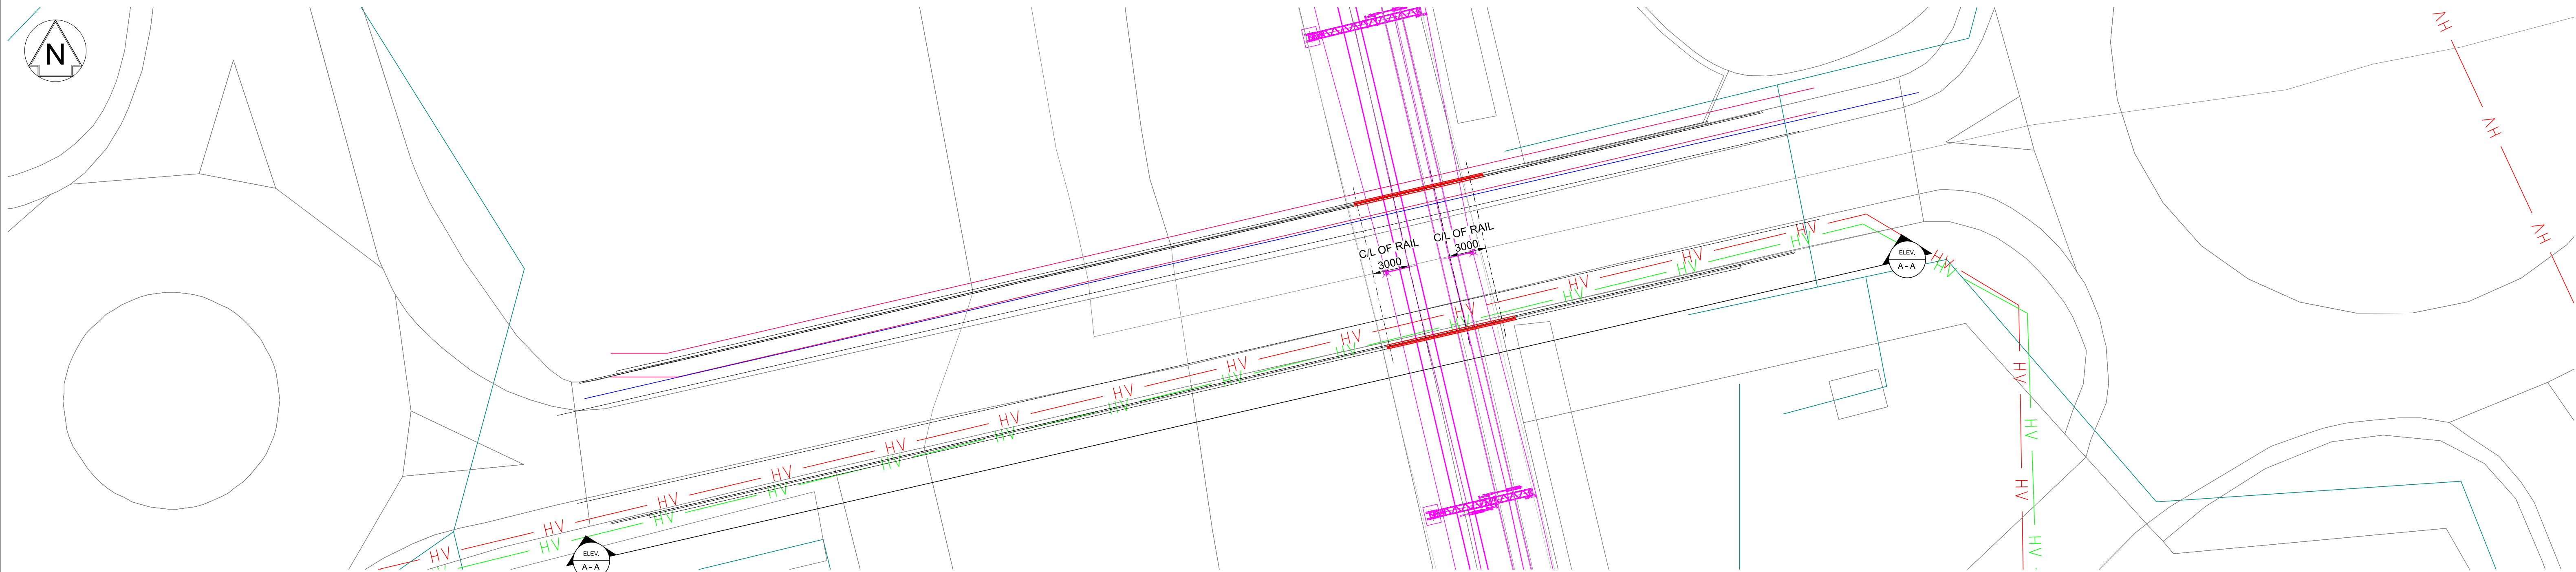
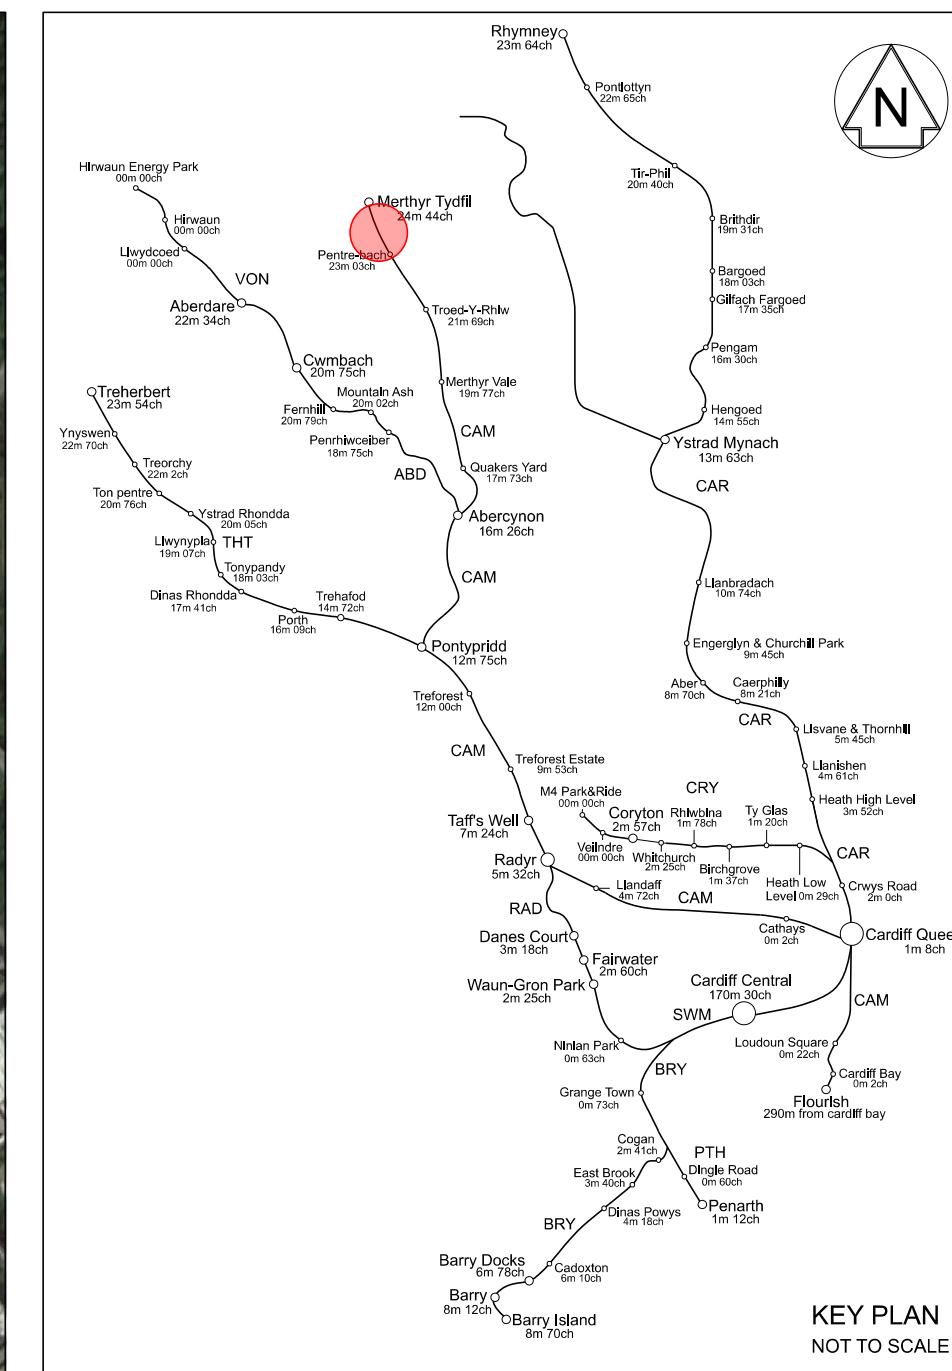


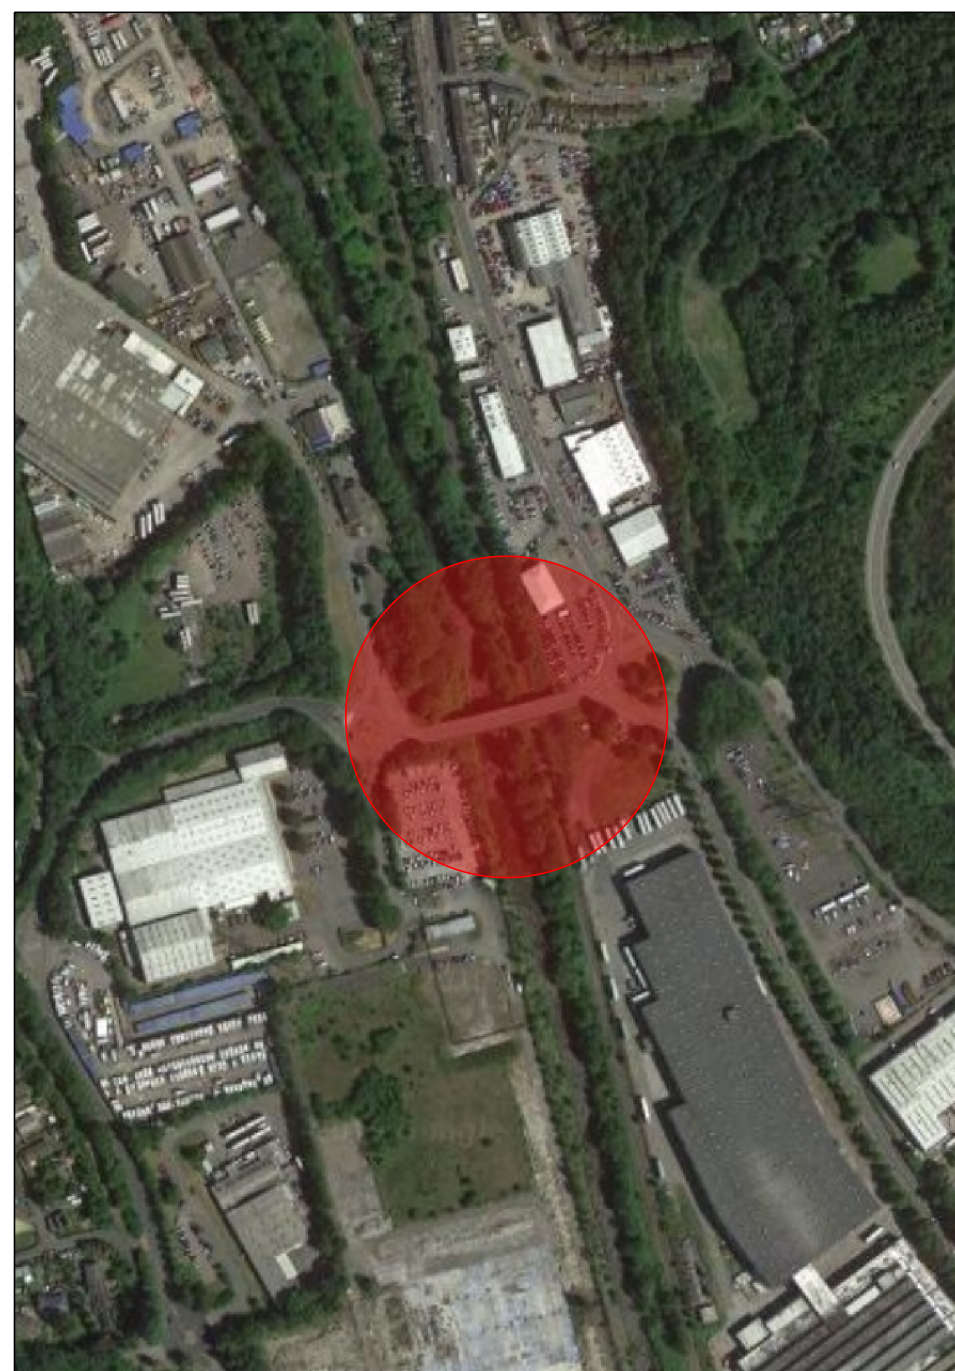


PLAN VIEW

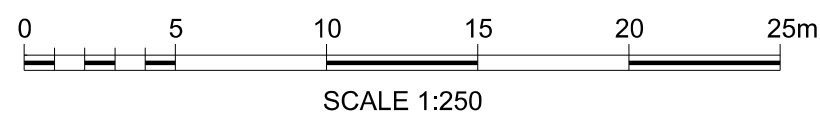

LOCATION PLAN
(NOT TO SCALE)

ELR: CAM 23m 1111yds
OS GRID: SO 05493 04646

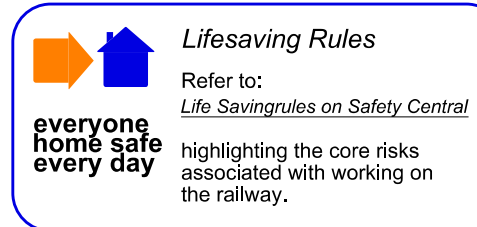

NOTES:

- DO NOT SCALE OFF THIS DRAWING.
- ALL DIMENSIONS ARE IN MILLIMETRES UNLESS OTHERWISE STATED.
- THIS DRAWING IS BASED ON THE "FUGRO" SURVEY, CARRIED OUT BY "AMEY CONSULTING" (DATED DECEMBER 2018).
- THE DRAWING TO BE READ IN CONJUNCTION WITH TRAN01-KAW-R1-MER-RPT-C-CV-000004.

LEGEND:

- EXISTING BRIDGE OR UNCHANGED
- NEW OR ADDITIONAL ELEMENTS
- REDUNDANT OR TO BE REMOVED
- MODIFIED OR TO BE MOVED

UTILITIES:

- HV WESTERN POWER HV CABLE (11kV)
- HV WESTERN POWER HV CABLE (33kV)
- BT CABLE
- WELSH WATER PIPE
- WALES AND WEST GAS PIPE

Safety, Health and Environmental Information

Notes below are additional to hazards/risks normally associated with this type of work:

Construction
CL TRAN01-CVL-HZD-1783 - Handrailing may be painted with lead-based paint or paint containing zinc chromate.

Maintenance
M1. Dismantling/Demolition (Future)
DI.

These notes are based on the use of experienced and competent contractors carrying out the work using an approved safe method of working.

Rev	Date	Description of Revisions	Drawn	Chkd	Appr	Status	Suitability
P01	---	F001 - IDC	JBE	ANE	---	---	---
P02	---	F001	JBE	KVE	---	---	---
A01	26/10/20	F001	JBE	KVE	HJ	---	---
Rev	Date	Description of Revisions	Drawn	Chkd	Appr	Status	Suitability
---	---	---	---	---	---	---	---

Fit for Contractor Design

D3



Authorised T.Perren Signed Authorised by eSign Date 30/10/20

Contractor(s)
KeolisAmey

Asset Location
TRAN01

Sub-Asset
TRAN01

Type
CAD drawings

Sub-Type
DDR

Rule
CV

Location Zone
MER

Project
C

Phase of Work Stage
C

Project
C

Route Section Group
Route Section Group 1

Route Section
Merthyr Branch

Drawing Title
Merthyr CBC Overbridge

Parapet Extension

General Arrangement

Designed
J.Venus

Drawn
J.Beavan

Checked
K.Velventhan

Approved
H.Jukes

Scales(s)
AS SHOWN

Alternative Reference


ELR & Mileage
CAM

From
23m 1111yds



To
23m 1111yds

Sheet


Revision
A01

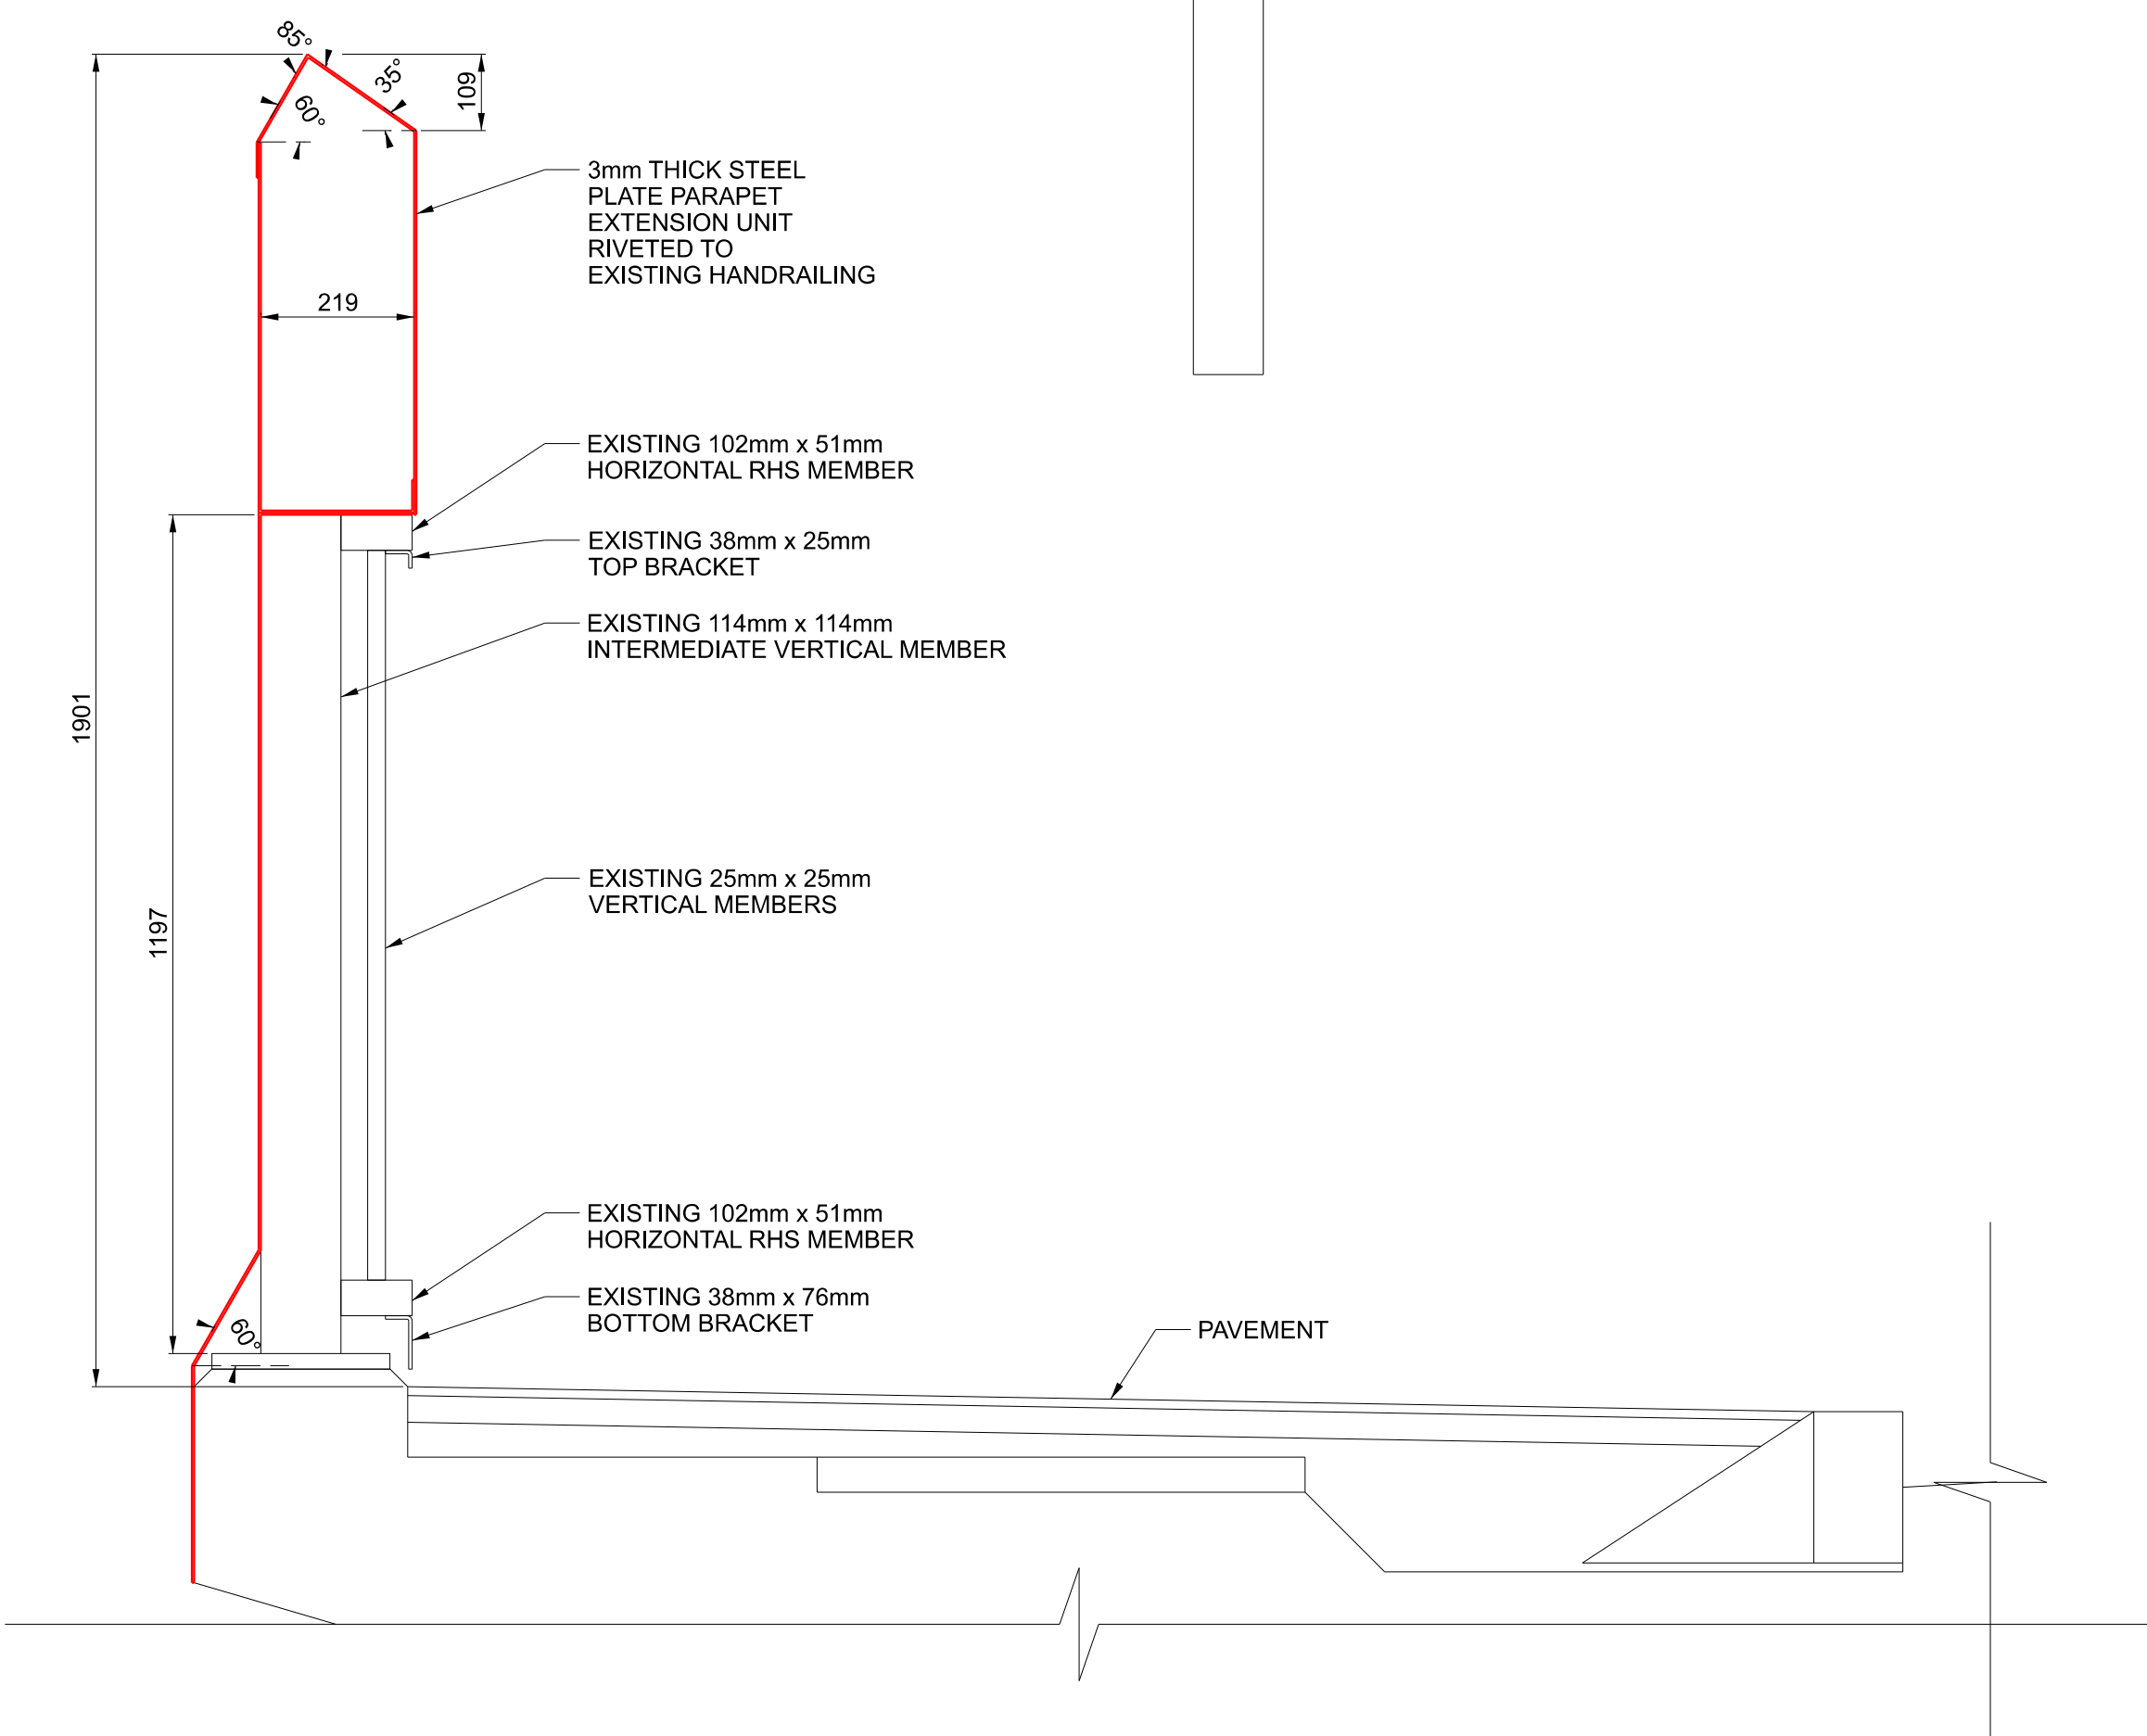

SECTION B - B

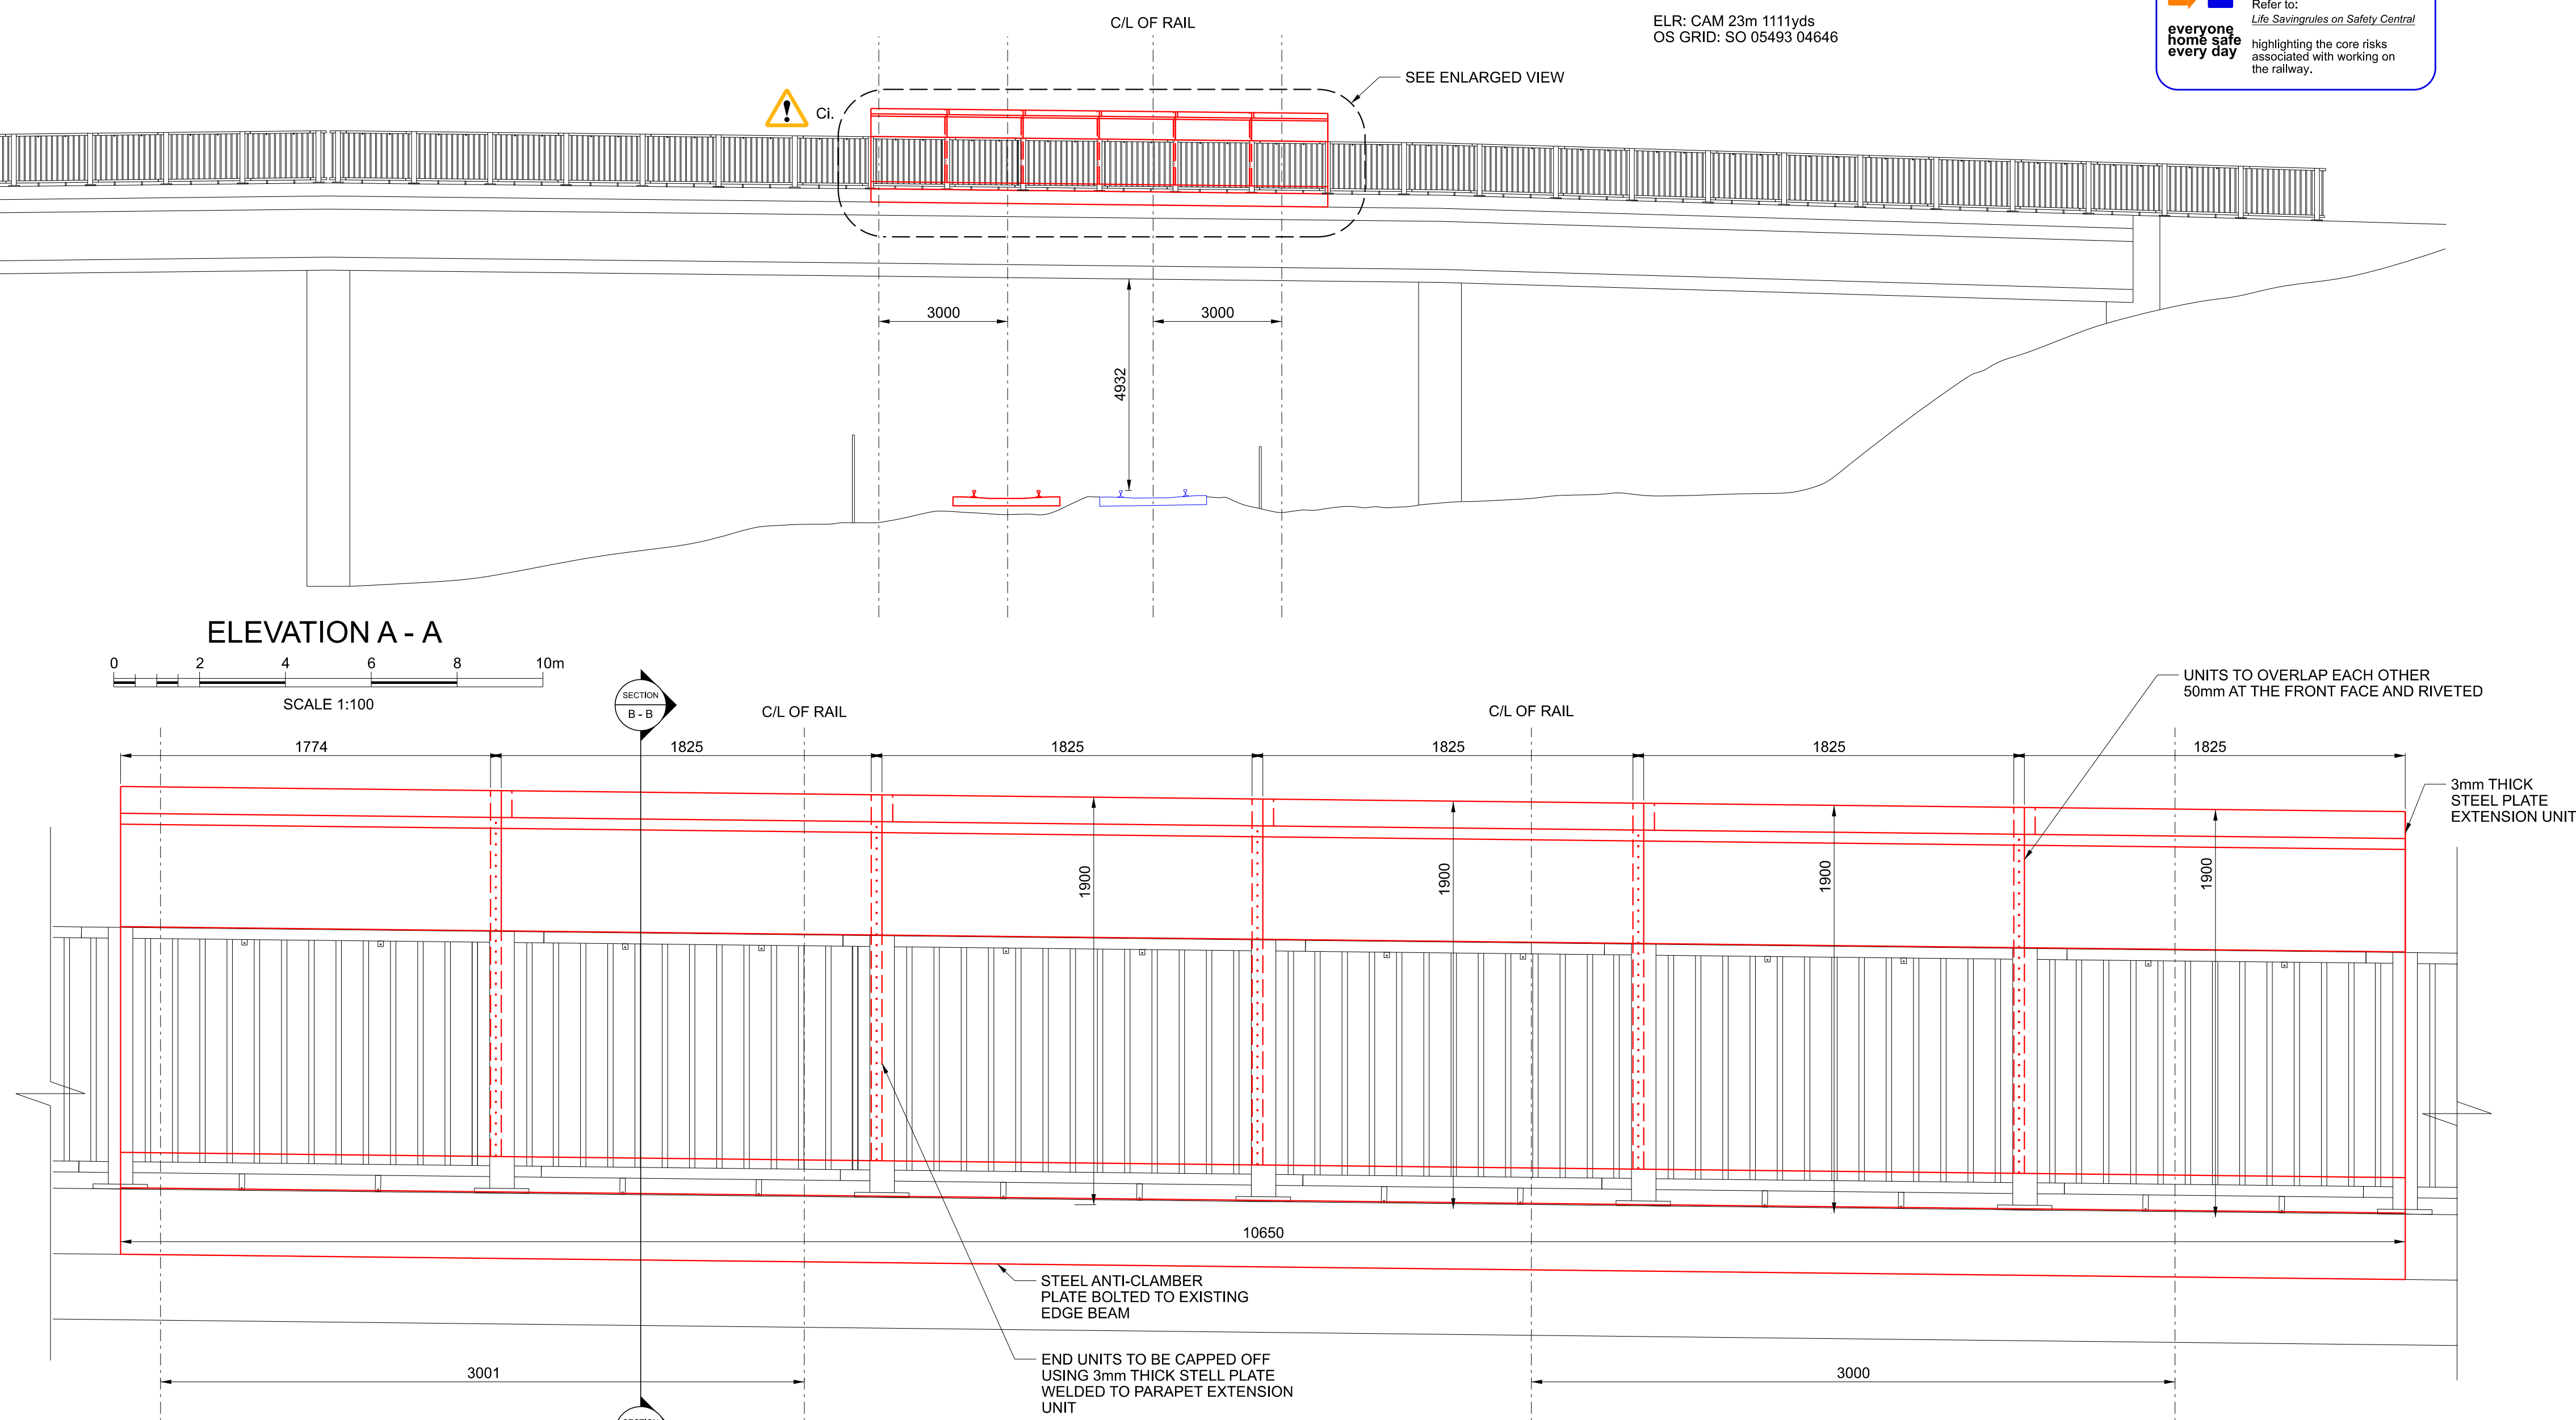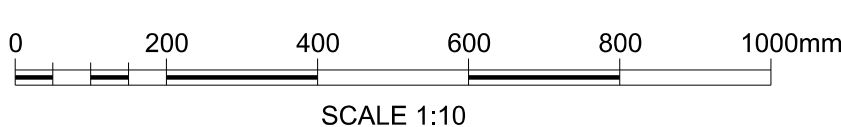

ELEVATION A - A

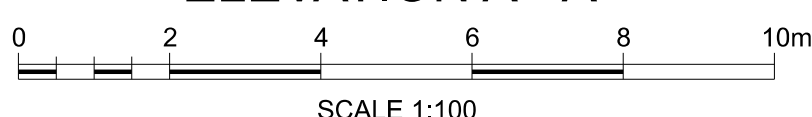

ELEVATION A - A - ENLARGED VIEW

