

APPENDIX

PLANNING DRAWINGS



GENERAL NOTES

This drawing is copyright and owned by Capita (Real Estate & Infrastructure) Ltd and is for use on this site only unless contractually stated otherwise.

DONOT SCALE this drawing (printed or electronic versions). Contractors must check all dimensions from site. This drawing has been printed to the correct scale if the following accords with real measurements.

0mm 40mm 80mm

All other design team elements, where indicated, have been imported from the consultant's drawings and reference should be made to the individual consultant's drawings for exact setting out, size and type of component.

Discrepancies and / or ambiguities within this drawing, between it and information given elsewhere, must be reported immediately to the architect for clarification before proceeding.

All works are to be carried out in accordance with the latest British Standards and Codes of Practice unless specifically directed otherwise in the specification.

Responsibility for the reproduction of this drawing in paper form, or if issued in electronic format, lies with the respondent to check that all information has been replicated in full and is correct when compared to the original paper or electronic image. Graphical representations of equipment on this drawing have been coordinated, but are approximations only. Please refer to the Specifications and / or Details for actual sizes and / or specific contractor construction information.

This original document is issued for the purpose indicated below and contains information of confidential nature. Further copies and circulation will be strictly in accordance with the confidentiality agreement under the contract. This original must be destroyed or returned to the contractor.

SAFETY, HEALTH AND ENVIRONMENTAL INFORMATION

Refer to the relevant Construction (Design and Management) documentation where applicable.

It is assumed that all works on this drawing will be carried out by a competent contractor, working where appropriate to an approved method statement.



GENERAL NOTES

This drawing is copyright and owned by Capita (Real Estate & Infrastructure) Ltd and is for use on this site only unless contractually stated otherwise.

DONOT SCALE this drawing (printed or electronic versions). Contractors must check all dimensions from site. This drawing has been printed to the correct scale if the following accords with real measurements.

0mm 40mm 80mm

All other design team elements, where indicated, have been imported from the consultant's drawings and reference should be made to the individual consultant's drawings for exact setting out, size and type of component.

Discrepancies and / or ambiguities within this drawing, between it and information given elsewhere, must be reported immediately to the architect for clarification before proceeding.

All works are to be carried out in accordance with the latest British Standards and Codes of Practice unless specifically directed otherwise in the specification.


Responsibility for the reproduction of this drawing in paper form, or if issued in electronic format, lies with the recipient to check that all information has been replicated in full and is correct when compared to the original paper or electronic image. Graphical representations of equipment on this drawing have been coordinated, but are approximations only. Please refer to the Specifications and / or Details for actual sizes and / or specific contractor construction information.

This original document is issued for the purpose indicated below and contains information of confidential nature. Further copies and circulation will be strictly in accordance with the confidentiality agreement under the contract. This original must be destroyed or returned to the contractor.

SAFETY, HEALTH AND ENVIRONMENTAL INFORMATION

Refer to the relevant Construction (Design and Management) documentation where applicable.

It is assumed that all works on this drawing will be carried out by a competent contractor, working where appropriate to an approved method statement.

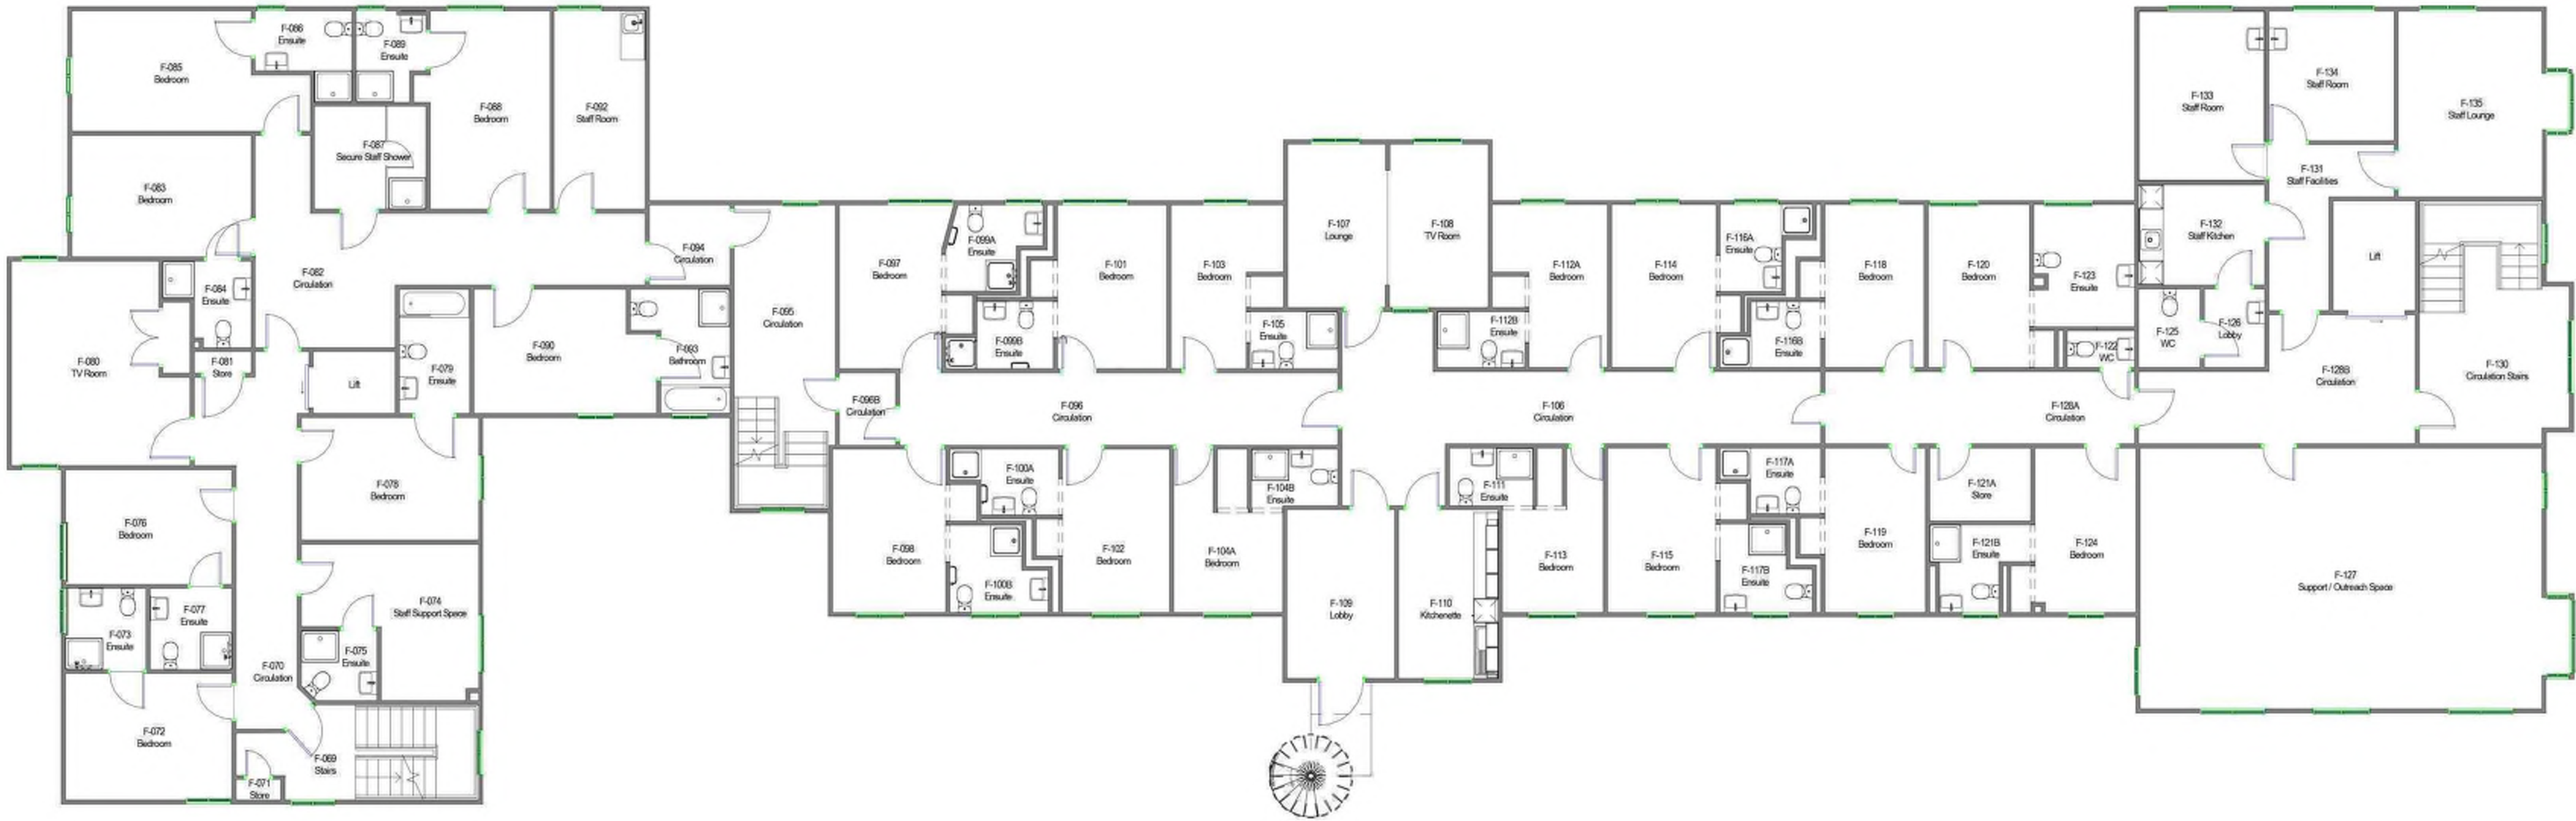

2 Stage 3 Planning Report 18.03.22
1 To MEP/QS 16.11.21

Rev Description (Chkd / Appd) Date

Status

S2 - Fit for Information

Classification

Confidential

Client

Merthyr Borough County Council

Project

Marsh House

Drawing

Proposed First Floor Plan

Scale @A1

1 : 100 MAB DS DS

Project No.

Marsh House 16/11/21

Drawing Identifier

MSH - CAP - XX - 01 - DR - A - SK002 - P01

PERCY THOMAS
ARCHITECTS

www.capitaproperty.co.uk/percy-thomas-architects
Percy Thomas Architects are a brand of
Capita (Real Estate & Infrastructure) Limited

Zone Types

- Community Hub
- Supported Living Accommodation
- Temporary Accommodation

GENERAL NOTES

This drawing is copyright and owned by Capita (Real Estate & Infrastructure) Ltd and is for use on this site only unless contractually stated otherwise.

DO NOT SCALE this drawing (printed or electronic version). Contractors must check all dimensions from site. This drawing has been printed to the correct scale if the following accords with real measurements.

0mm 40mm 80mm

All other design team elements, where indicated, have been imported from the consultant's drawings and reference should be made to the individual consultant's drawings for exact setting out, size and type of component.

Discrepancies and/or ambiguities within this drawing, between it and information given elsewhere, must be reported immediately to the architect for clarification before proceeding.


Responsibility for the reproduction of this drawing in paper form, or if issued in electronic format, lies with the respondent to check that all information has been replicated in full and is correct when compared to the original paper or electronic image. Graphical representations of equipment on this drawing have been coordinated, but are approximations only. Please refer to the Specifications and/or Details for actual sizes and/or specific contractor construction information.

This original document is issued for the purpose indicated below and contains information of confidentiality nature. Further copies and circulation will be strictly in accordance with the confidentiality agreement under the contract. This original must be destroyed or returned to the contractor.

SAFETY, HEALTH AND ENVIRONMENTAL INFORMATION

Refer to the relevant Construction (Design and Management) documentation where applicable.

It is assumed that all works on this drawing will be carried out by a competent contractor, working where appropriate to an approved method statement.

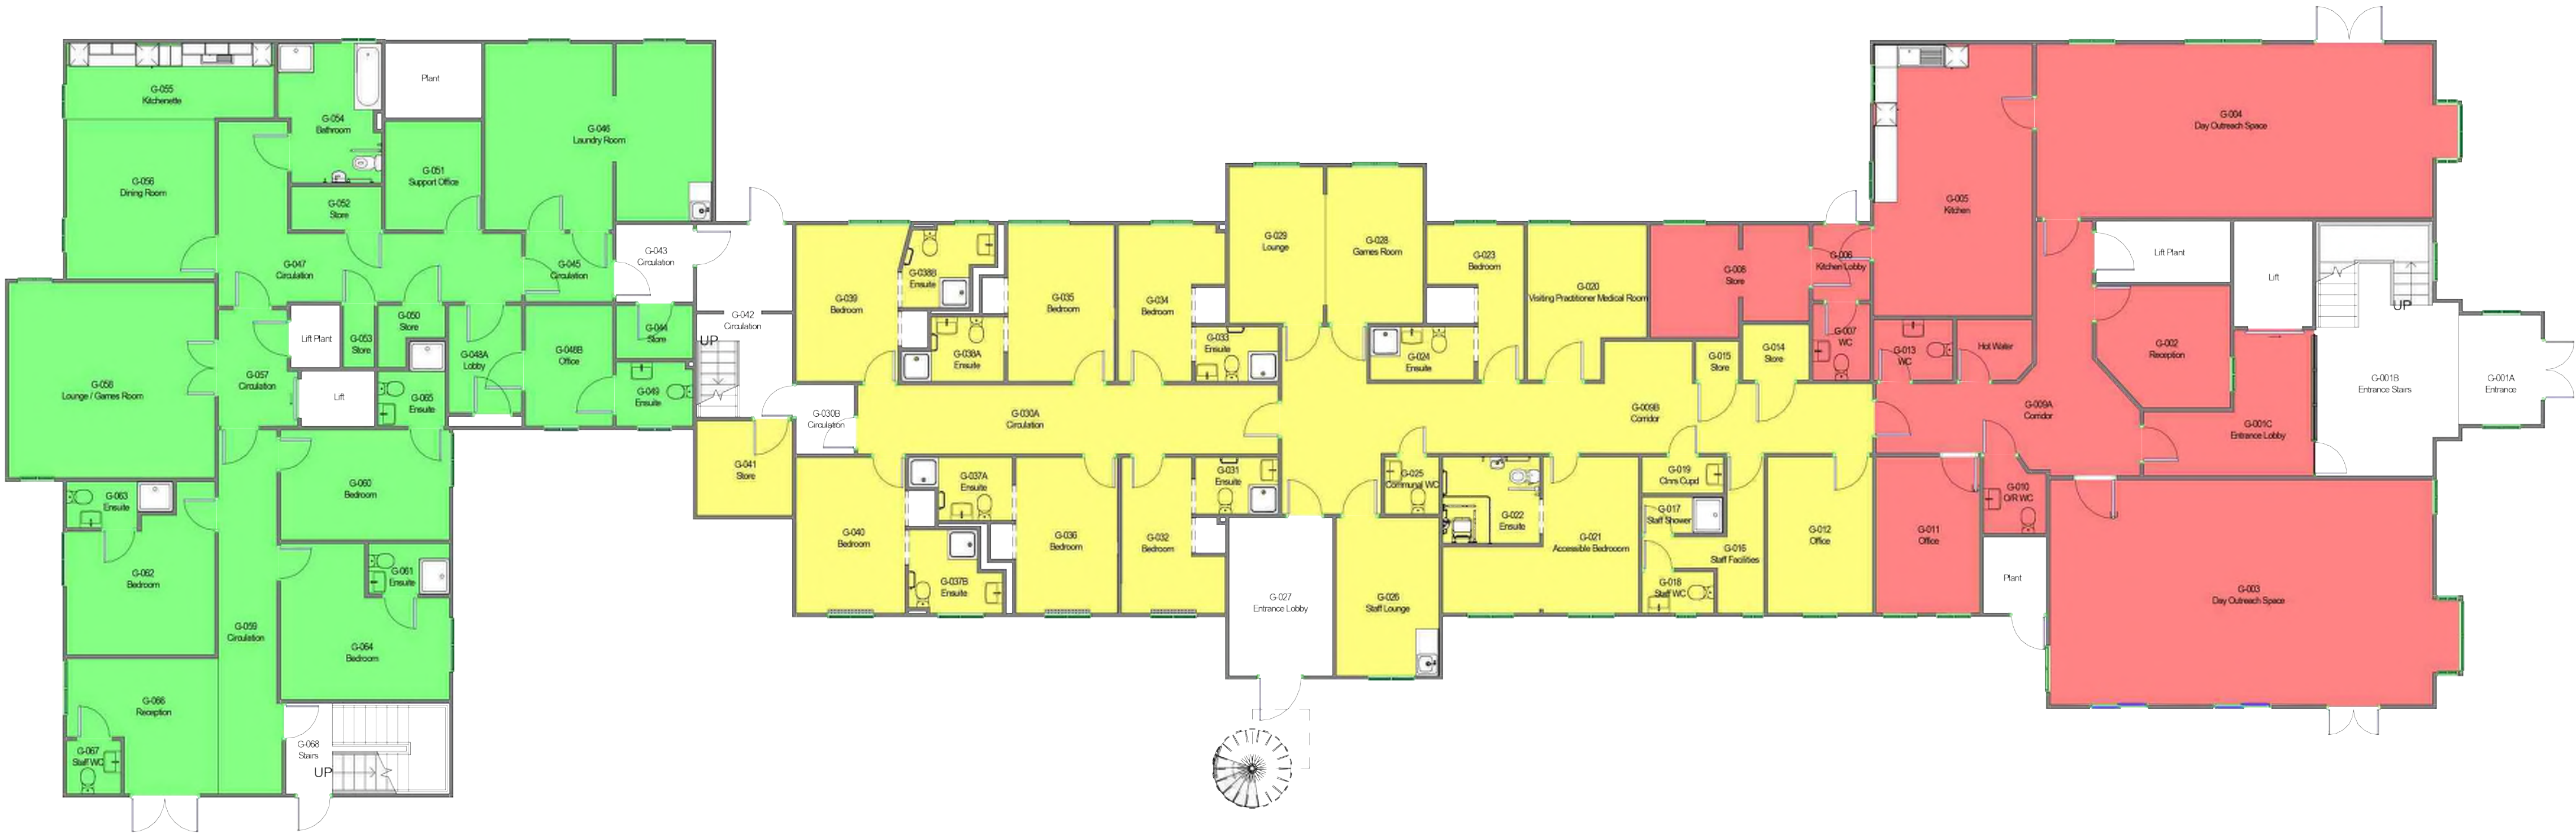

2 Stage 3 Planning Report 18.03.22

Rev Description (Chkd / App'd) Date

Status

S2 - Fit for Information

Classification

Confidential

Client

Merthyr Borough County Council

Project

Marsh House

Drawing

Proposed Ground Floor Plan - Zones

Scale @ A1

1 : 100

Project No.

Marsh House

Drawing Identifier

MSH - CAP - XX - 00 - DR - A - SK020 _ P00

PERCY THOMAS
ARCHITECTS

www.capitaproperty.co.uk/percy-thomas-architects
Percy Thomas Architects are a brand of
Capita (Real Estate & Infrastructure) Limited

Zone Types


- Community Hub
- Supported Living Accommodation
- Temporary Accommodation



GENERAL NOTES

This drawing is copyright and owned by Capita (Real Estate & Infrastructure) Ltd and is for use on this site only unless contractually stated otherwise.

DONOT SCALE this drawing (printed or electronic versions). Contractors must check all dimensions from site. This drawing has been printed to the correct scale if the following accords with real measurements.

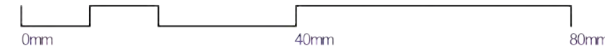

All other design team elements, where indicated, have been imported from the consultant's drawings and reference should be made to the individual consultant's drawings for exact setting out, size and type of component.

Discrepancies and/or ambiguities within this drawing, between it and information given elsewhere, must be reported immediately to the architect for clarification before proceeding.

All works are to be carried out in accordance with the latest British Standards and Codes of Practice unless specifically directed otherwise in the specification.

Responsibility for the reproduction of this drawing in paper form, or if issued in electronic format, lies with the recipient to check that all information has been replicated in full and is correct when compared to the original paper or electronic image. Graphical representations of equipment on this drawing have been to order, but are approximations only. Please refer to the Specifications and/or details for actual sizes and/or specific contractor construction information.

This original document is issued for the purpose indicated below and contains information of confidential nature. Further copies and circulation will be strictly in accordance with the confidentiality agreement under the contract. This original must be destroyed or returned to the contractor.

SAFETY, HEALTH AND ENVIRONMENTAL INFORMATION

Refer to the relevant Construction (Design and Management) documentation where applicable.

It is assumed that all works on this drawing will be carried out by a competent contractor, working where appropriate to an approved method statement.

2 Stage 3 Planning Report 18.03.22

Rev Description (CHK'd / App'd) Date

Status

S2 - Fit for Information

Classification

Confidential

Client

Merthyr Borough County Council

Project

Marsh House

Drawing

Proposed First Floor Plan - Zones

Scale @A1 Drawn Checked Approved

1 : 100

MAB

PC

DS

Project No. Date

Marsh House

16/03/22

Drawing Identifier

project origin zone level form disp number revision

MSH - CAP - XX - 01 - DR - A - SK021 _ P00

PERCY THOMAS
ARCHITECTS

www.capitaproperty.co.uk/percy-thomas-architects

Percy Thomas Architects are a brand of

Capita (Real Estate & Infrastructure) Limited

GENERAL NOTES

This drawing is copyright and owned by Capita (Real Estate & Infrastructure) Ltd and is for use on this site only unless contractually stated otherwise.

DONOT SCALE this drawing (printed or electronic versions). Contractors must check all dimensions from site. This drawing has been printed to the correct scale if the following accords with real measurements.

0mm 40mm 80mm

All other design team elements, where indicated, have been imported from the consultant's drawings and reference should be made to the individual consultant's drawings for exact setting out, size and type of component.

Discrepancies and / or ambiguities within this drawing, between it and information given elsewhere, must be reported immediately to the architect for clarification before proceeding.

All works are to be carried out in accordance with the latest British Standards and Codes of Practice unless specifically directed otherwise in the specification.

Responsibility for the reproduction of this drawing in paper form, or if issued in electronic format, lies with the recipient to check that all information has been replicated in full and is correct when compared to the original paper or electronic image. Graphical representations of equipment on this drawing have been coordinated, but are approximations only. Please refer to the Specifications and / or Details for actual sizes and / or specific contractor construction information.


This original document is issued for the purpose indicated below and contains information of confidential nature. Further copies and circulation will be strictly in accordance with the confidentiality agreement under the contract. This original must be destroyed or returned to the contractor.

SAFETY, HEALTH AND ENVIRONMENTAL INFORMATION

Refer to the relevant Construction (Design and Management) documentation where applicable.

It is assumed that all works on this drawing will be carried out by a competent contractor, working where appropriate to an approved method statement.

- Retained sanitary locations, new fittings
- New sanitary locations and fittings
- Openings to be blocked up
- Walls to be demolished
- New timber stud partitions
- New doors / openings
- Foul Drainage Locations
- Foul Drainage Locations
(To be permanently capped)
- New Foul Drainage Required
- Proposed Boxing Out

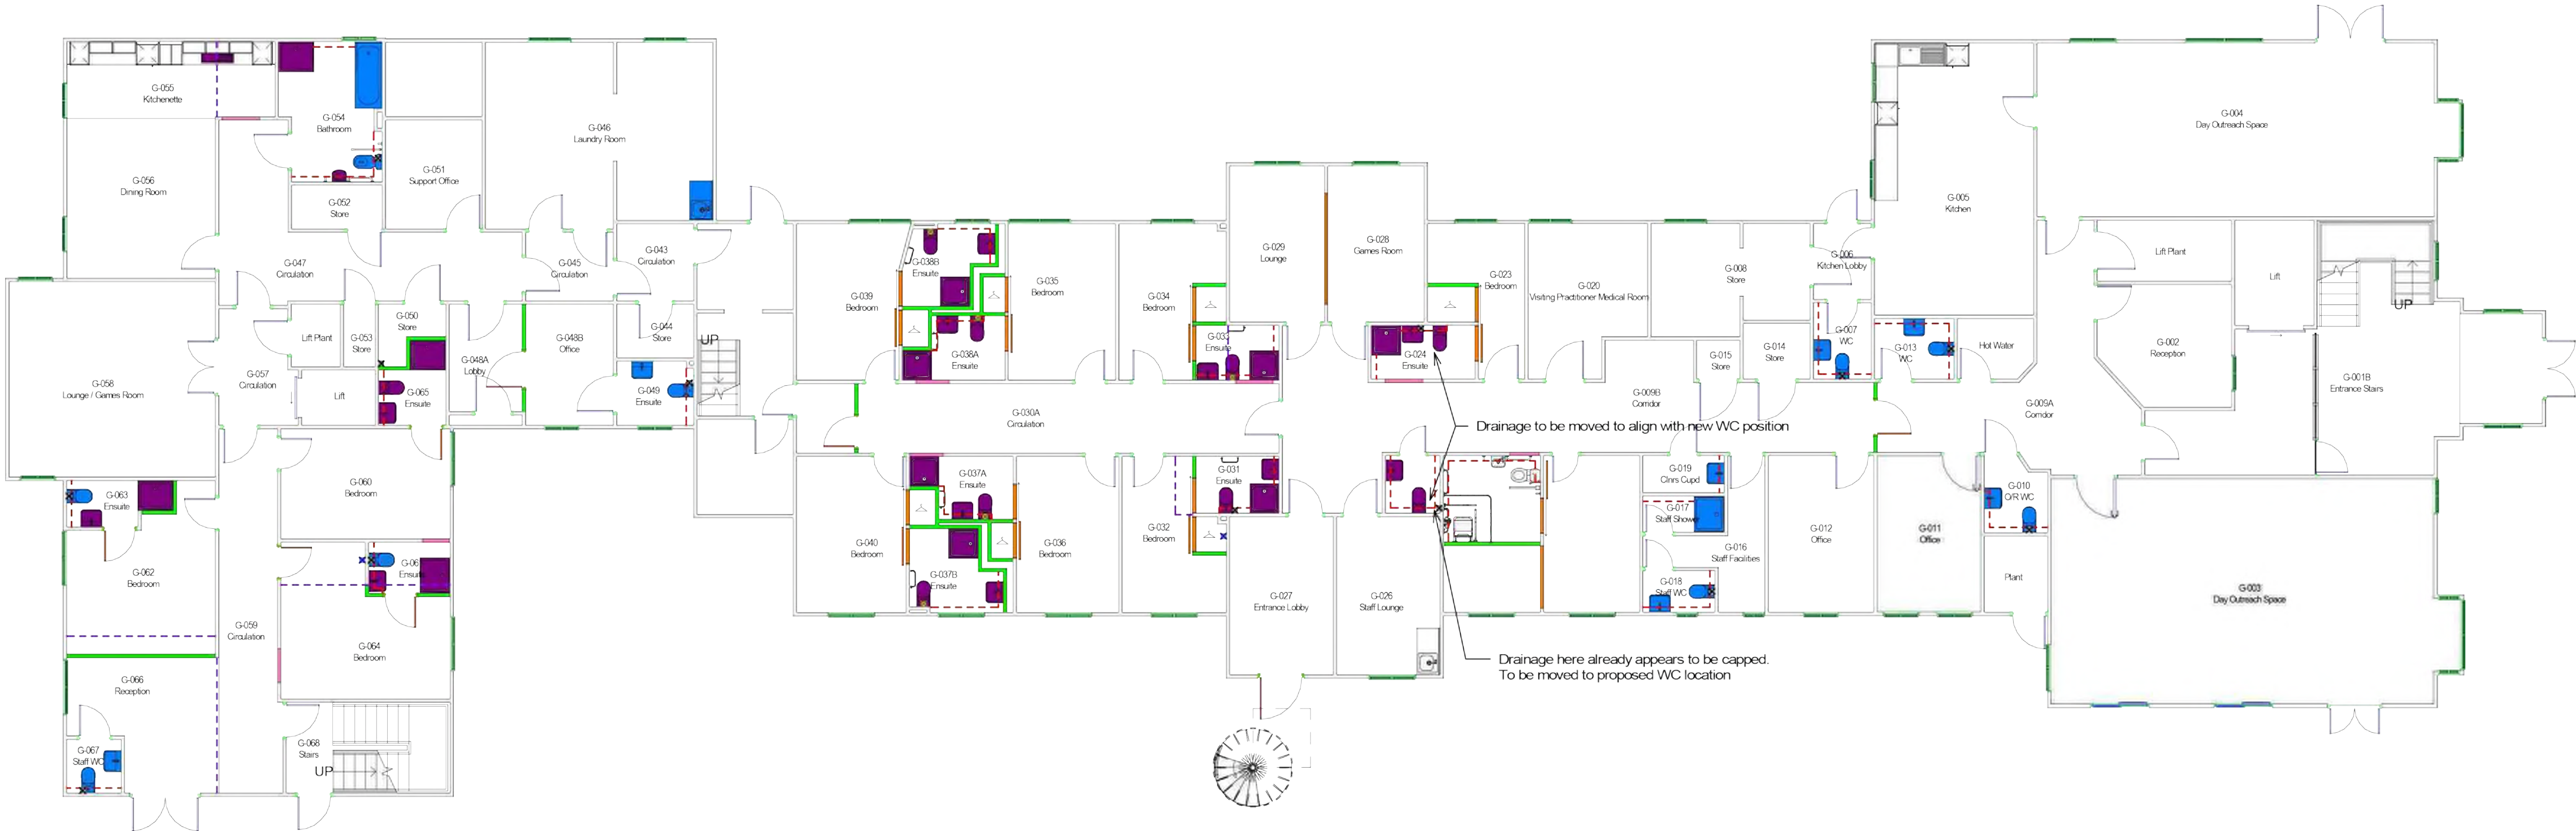

2 Stage 3 Planning Report 18.03.22

Rev	Description	(CHKD / Appd)	Date
-----	-------------	---------------	------

Status

S2 - Fit for Information

Classification

Confidential

Client

Merthyr Borough County Council

Project

Marsh House

Drawing

Ground Floor Plan - Proposed Changes

Scale @A1

As indicated	MAB	PC	DS
--------------	-----	----	----

Project No

Marsh House 16/03/22

Drawing Identifier

project	origin	zone	level	form	discp	number	revision
MSH - CAP - XX	00	DR - A	SK024			P00	

PERCY THOMAS
ARCHITECTS

www.capitaproperty.co.uk/percy-thomas-architects
Percy Thomas Architects are a brand of
Capita (Real Estate & Infrastructure) Limited

GENERAL NOTES

This drawing is copyright and owned by Capita (Real Estate & Infrastructure) Ltd and is for use on this site only unless contractually stated otherwise.

DONOT SCALE this drawing (printed or electronic versions). Contractors must check all dimensions from site. This drawing has been printed to the correct scale if the following accords with real measurements.

0mm 40mm 80mm

All other design team elements, where indicated, have been imported from the consultant's drawings and reference should be made to the individual consultant's drawings for exact setting out, size and type of component.

Discrepancies and / or ambiguities within this drawing, between it and information given elsewhere, must be reported immediately to the architect for clarification before proceeding.

Responsibility for the reproduction of this drawing in paper form, or if issued in electronic format, lies with the recipient to check that all information has been replicated in full and is correct when compared to the original paper or electronic image. Graphical representations of equipment on this drawing have been coordinated, but are approximations only. Please refer to the Specifications and / or Details for actual sizes and / or specific contractor construction information.

This original document is issued for the purpose indicated below and contains information of confidential nature. Further copies and circulation will be strictly in accordance with the confidentiality agreement under the contract. This original must be destroyed or returned to the contractor.

SAFETY, HEALTH AND ENVIRONMENTAL INFORMATION

Refer to the relevant Construction (Design and Management) documentation where applicable.

It is assumed that all works on this drawing will be carried out by a competent contractor, working where appropriate to an approved method statement.

- Retained sanitary locations, new fittings
- New sanitary locations and fittings
- Openings to be blocked up
- Walls to be demolished
- New timber stud partitions
- New doors / openings
- Foul Drainage Locations
- Foul Drainage Locations
(To be permanently capped)
- New Foul Drainage Required
- Proposed Boxing Out



2 Stage 3 Planning Report 18.03.22

Rev	Description	(CHK'd / App'd)	Date
-----	-------------	-----------------	------

Status

S2 - Fit for Information

Classification

Confidential

Client

Merthyr Borough County Council

Project

Marsh House

Drawing

First Floor Plan - Proposed Changes

Scale @A1	Drawn	Checked	Approved
-----------	-------	---------	----------

As indicated	MAB	PC	DS
--------------	-----	----	----

Project No	Date
------------	------

Marsh House	16/03/22
-------------	----------

Drawing Identifier

project	origin	zone	level	form	discp	number	revision
---------	--------	------	-------	------	-------	--------	----------

MSH-CAP-XX	01	DR	A	-	SK025	-	P00
------------	----	----	---	---	-------	---	-----

PERCY THOMAS
ARCHITECTS

www.capitaproperty.co.uk/percy-thomas-architects
Percy Thomas Architects are a brand of
Capita (Real Estate & Infrastructure) Limited