

Plant schedule

Trees						
Number	Abbreviation	Species	Girth	Height	Specification	
2	AiA	Alnus incana 'Aurea'	16-18cm	4.0-4.5m	3x; Extra Heavy Standard; clear stem minimum 200cm RB	
Total :2						

Shrubs						
Number	Abbreviation	Species	Height	Pot Size	Specification	Density
30	Ct	Choisya ternata	40-60cm	5L	Bushy; 5 breaks	0.7Ctr
40	Cist	Cytisus striatus	40-60cm	5L	Bushy; 5 brks: C	0.7Ctr
11	E e	Euonymus europaeus	60-80cm	5L	Branched; 5 brks; C	1Ctr
13	EfEnG	Euonymus fortunei 'Emerald 'n' Gold'	20-30cm	3L	Bushy; 7 breaks	0.6Ctr
20	HEBCU	Hebe cupressoides	30-40cm	5L	Bushy; 7 breaks	0.7Ctr
36	HEBSA	Hebe salicifolia	30-40cm	3L	Bushy; 5 breaks	0.6Ctr
61	LaH	Lavandula angustifolia 'Hidcote'	20-30cm	5L	Bushy; 7 breaks	0.7Ctr
23	LoA	Ligustrum ovalifolium 'Aureum'	100-125cm		Bushy; 80cm spread; 11 breaks RB	1Ctr
8	Pte	Phormium tenax	40-60cm	3L	7 leaves	Counted
21	SiC	Stephanandra incisa 'Crispa'	40-60cm	5-7.5L	Branched; 7 brks; C	0.7Ctr
Total :263						

Herbaceous					
Number	Abbreviation	Species	Pot Size	Specification	Density
37	Er ca	Eryngium campestre	3L	Full Pot	0.5Ctr
35	GERPR	Geranium pratense	3L	Full pot	0.5Ctr
26	SAJ	Sedum 'Autumn Joy'	3L	Full Pot	0.6Ctr
Total :98					



Climbers						
Number	Abbreviation	Species	Height	Pot Size	Specification	Density
43	Hh	Hedera helix	40-60cm	2L	Several shoots; 3 breaks	Counted
245	Hh	Hedera helix	40-60cm	2L	Several shoots; 3 breaks	0.6Ctr
Total :69						

Grasses					
Number	Abbreviation	Species	Pot Size	Specification	Density
69	CoE	Carex oshimensis 'Evergold'	3L	Full Pot	0.5Ctr
Total :69					

Native understorey shrub planting							
Number	Abbreviation	Species	Specification	Height	Pot Size	Density	Percentage Contribution
20	CORSA	Cornus sanguinea	Branched; 4 breaks	40-60cm	3L	1Ctr	10%
20	CORAV	Corylus avellana	Branched; 3 breaks	40-60cm	3L	1Ctr	10%
40	E e	Euonymus europaeus	Branched; 3 breaks	40-60cm	2L	1Ctr	20%
20	I a	Ilex aquifolium	Bushy; 2 breaks	30-40cm	2L	1Ctr	10%
20	ROSCA	Rosa canina	Branched; 3 breaks	40-60cm	2L	1Ctr	10%
40	SAMNI	Sambucus nigra	1+1; Transplant - seed raised; branched; 3 breaks; B	60-80cm	2L	1Ctr	20%
40	V op	Viburnum opulus	Branched; 3 breaks	40-60cm	2L	1Ctr	20%
Total :200							

Kinglsey Terrace,
Merthyr Tydfil

Planting Plan LA.2

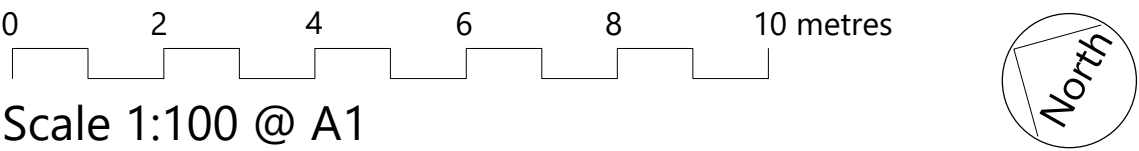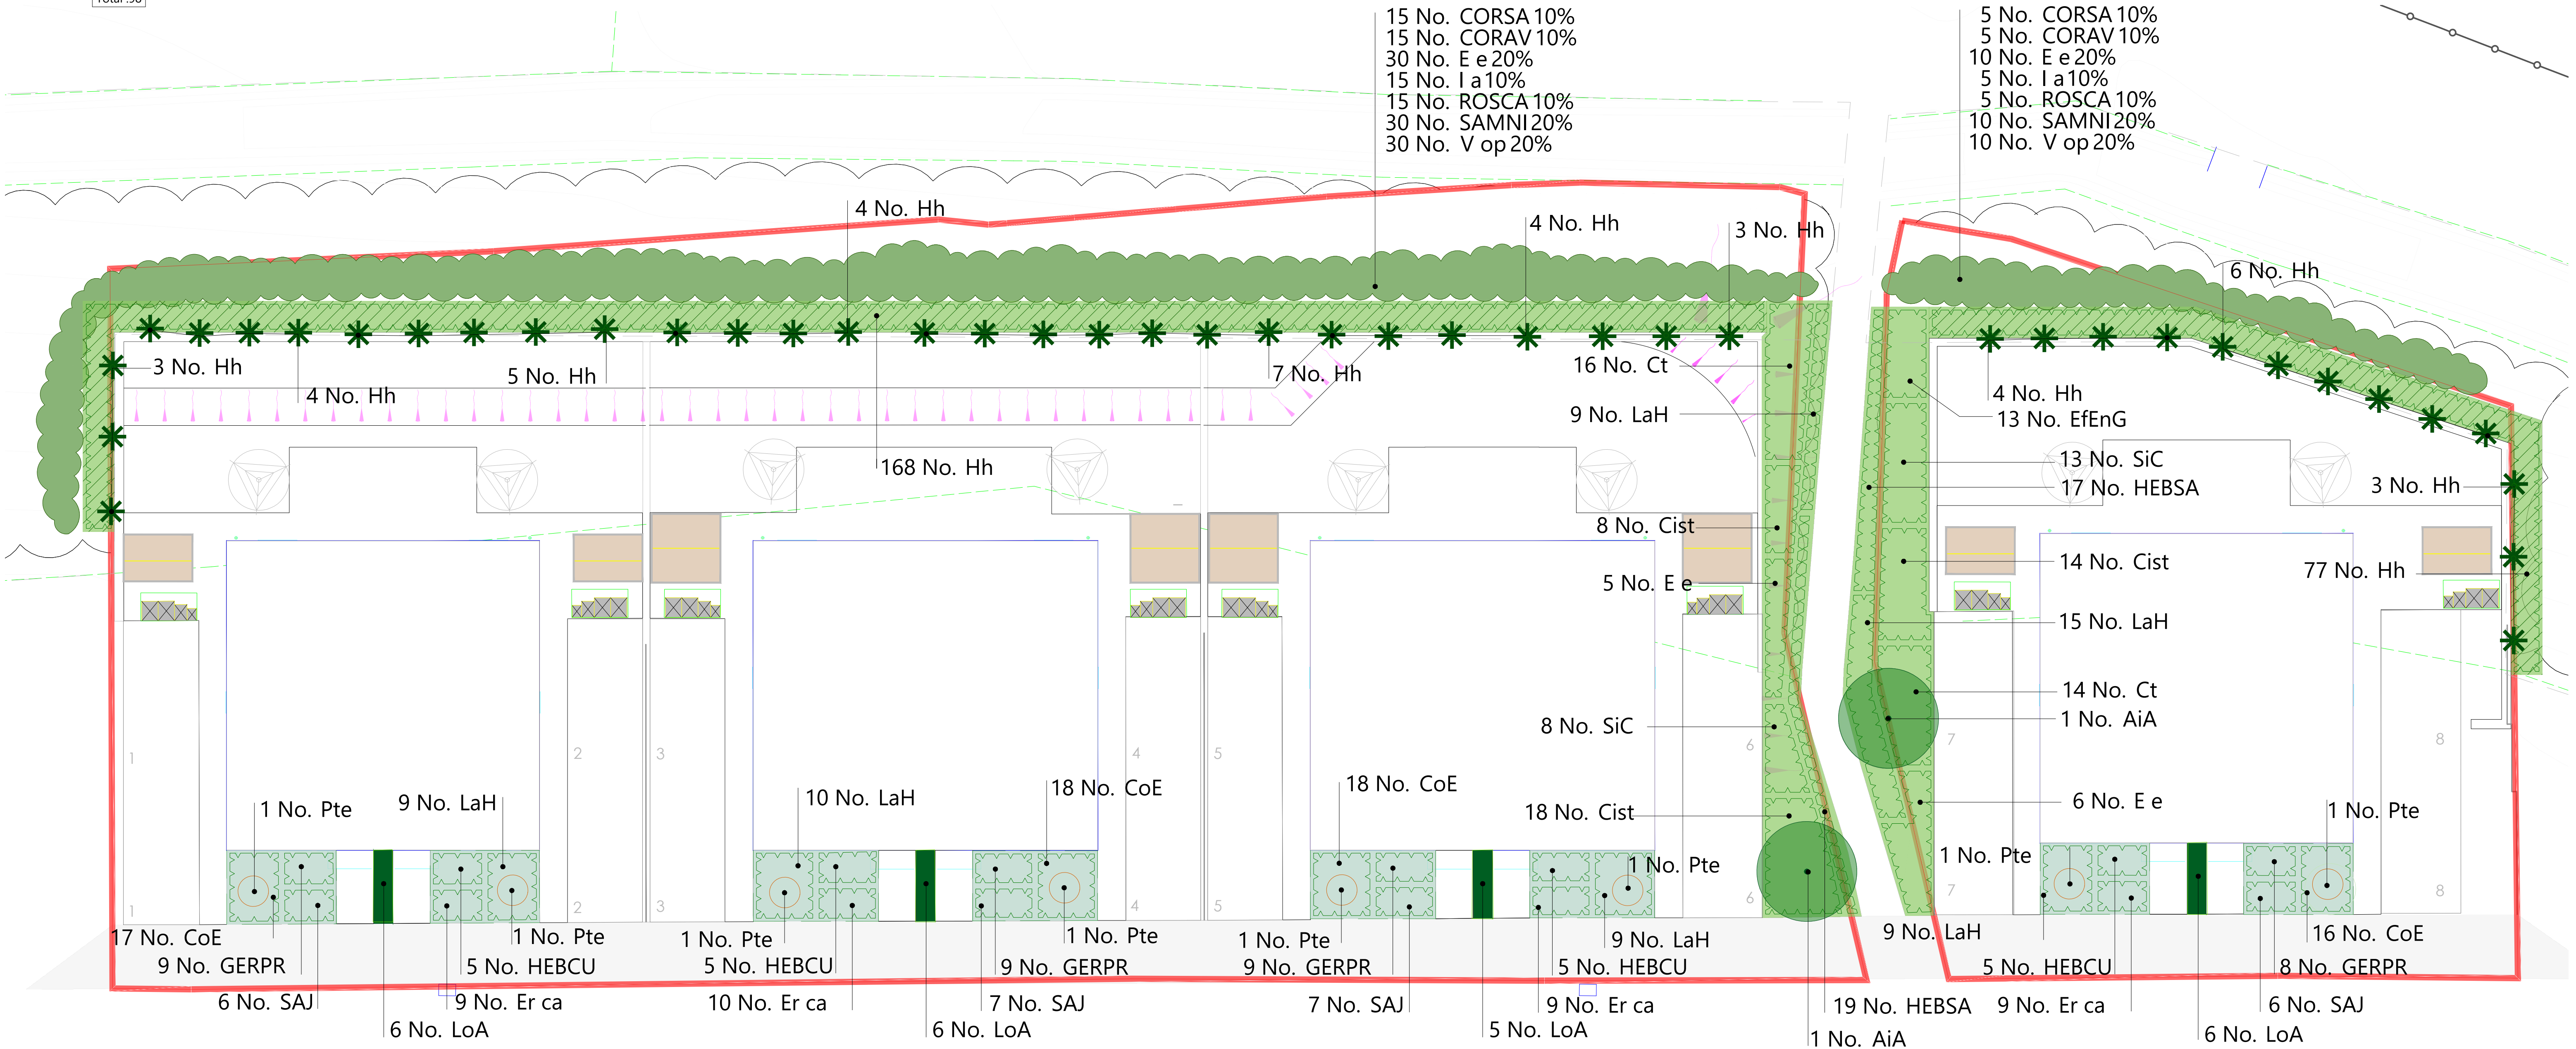

TC22081_LA2 v7.dwg 17 February 2023