


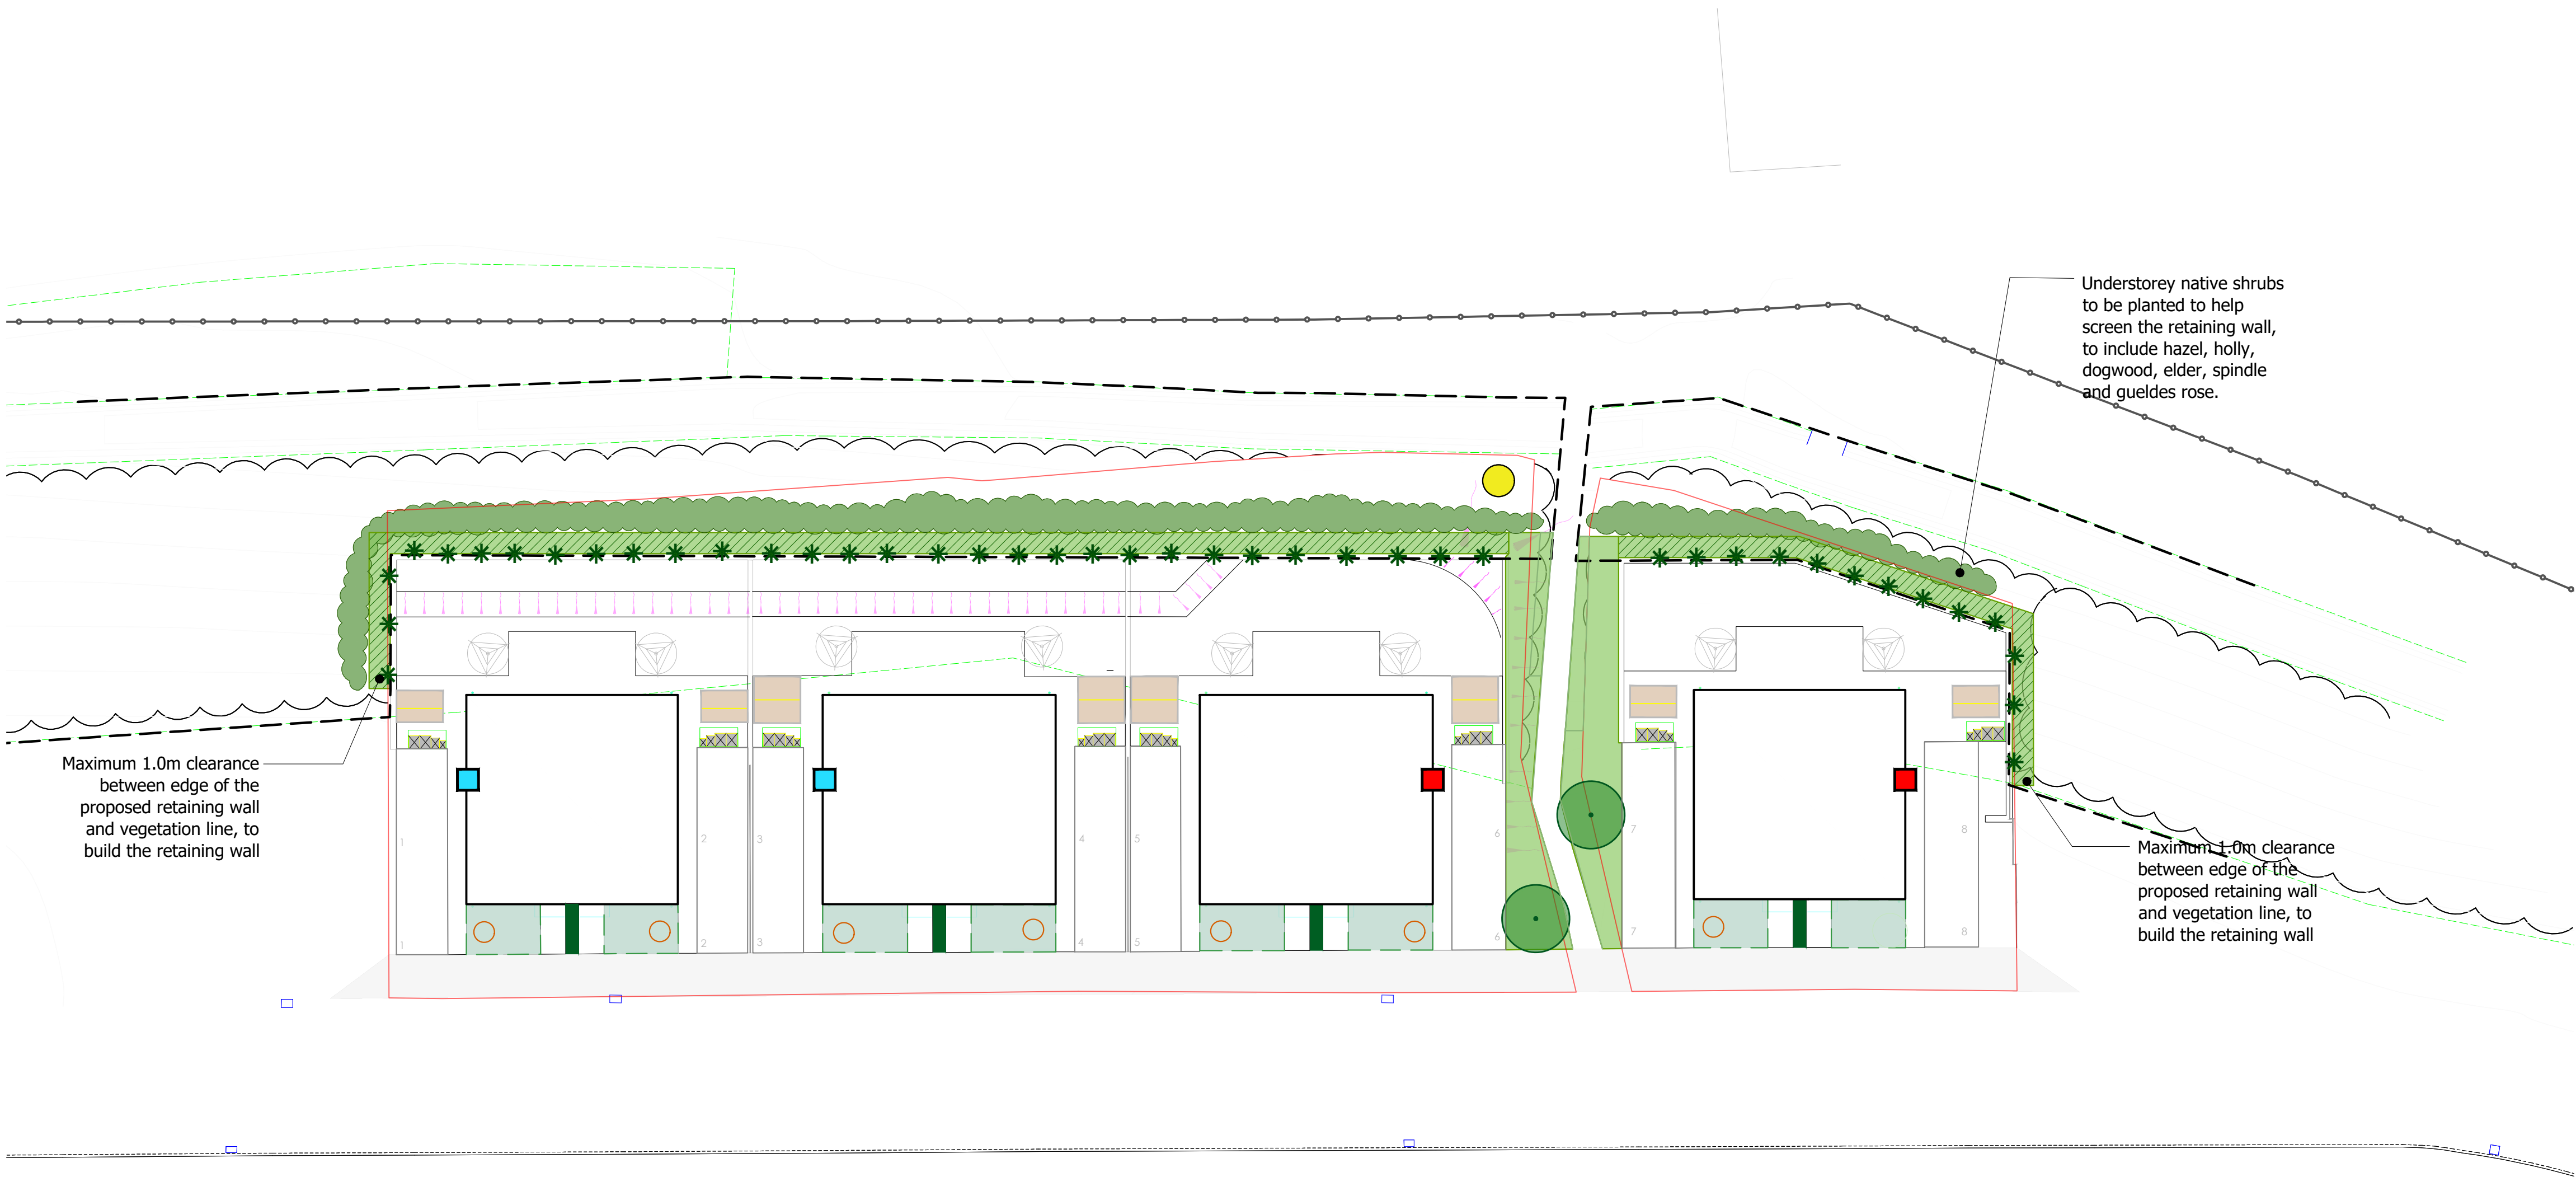

Key

Tree planting (root barriers to be provided as necessary)

Ivy planted at the top of the wall to climb up the proposed fence

Proposed shrub planting

Hedge

Ground cover ivy at the base of the wall, minimum 1.0m wide strip to allow for maintenance access

Specimen shrubs

Planting within SuDS

Understorey native shrubs to fill any gaps within the existing trees following clearance

Protective fence, in accordance with arboricultural report, to be provided to protect the buffer zone and the stream

Ecology

Bird box

Bat box

Reptile log pile

Outline implementation specification for planning

Ground Preparation

Protection of existing woodland, trees and hedges against damage to be in accordance with the BS 5837:2012 - Trees in relation to design, demolition and construction - Recommendations. Protective fence to be approved.

Excavations to B.S. 8000 part 1:1989. Excavated material removed off-site; good quality subsoil/topsoil stored on-site for re-use.

Landscape planting areas to have a minimum depth of soil of 500mm and grass areas will have 300mm.

Loosen formation level with single tine ripper, driven 450mm deep at 1m centres, when ground conditions are dry.

Supply approved imported subsoil to B.S. 8601:2013 Specification for subsoil and requirements for use - Multipurpose subsoil to make up any deficiency in on-site subsoil. Spread and level to depth of:

200mm for planting areas

Supply approved imported topsoil to B.S. 3882:2015 Specification for topsoil - Multipurpose topsoil to make up for any deficiency in on-site topsoil. Spread and level to depth of:

300mm for planting areas

Excavate planting pits to the following dimensions:

Extra Heavy Standard Trees: 1200 x 1200 x 700mm depth
Shrubs: 300 x 300 x 300mm depth

Backfill tree pits with 100/300mm depth subsoil and 400mm topsoil including Melcourt Topgrow peat free planting compost or similar approved at a rate of 0.125m³/pit.

Backfill shrub pits with topsoil including Melcourt Topgrow peat free planting compost or similar approved at a rate of 1.0m³/20m³.

Cultivate all landscape areas to a loose and friable tilth suitable for grass seeding or planting.

Collect and remove from site all stones, builders' rubble and other deleterious material over 50mm in any dimension.

Planting Areas

Plant specification to be in accordance with the HTA National Plant Specification: 03/02

Tree planting to be in accordance with BS 8545:2014 - Trees from nursery to independence in the landscape recommendations.
Supply and plant, incorporating slow release fertiliser N:P:K - 4:19:10 ENMAG or similar approved at the following rates:

Extra Heavy Standard Trees: 130g / tree pit
Shrubs: 70g / m²

Provide and fix tree stakes and ties to the following dimensions:

Extra Heavy Standard Trees: overall length 1500; height above ground: 750mm

Provide and spread evenly over all planting areas an organic graded bark flakes or similar approved bark mulch to a depth of 50mm.

Maintenance

All landscape areas to be maintained in accordance with B.S. 7370 Part 3:1991 and Part 4:1993; including weed control, and adjustment to tree stakes and ties.

General Notes

Substitutions, if made, should be similar in size, form and water demand.
Plants shall be arranged to avoid straight lines and geometric patterns.