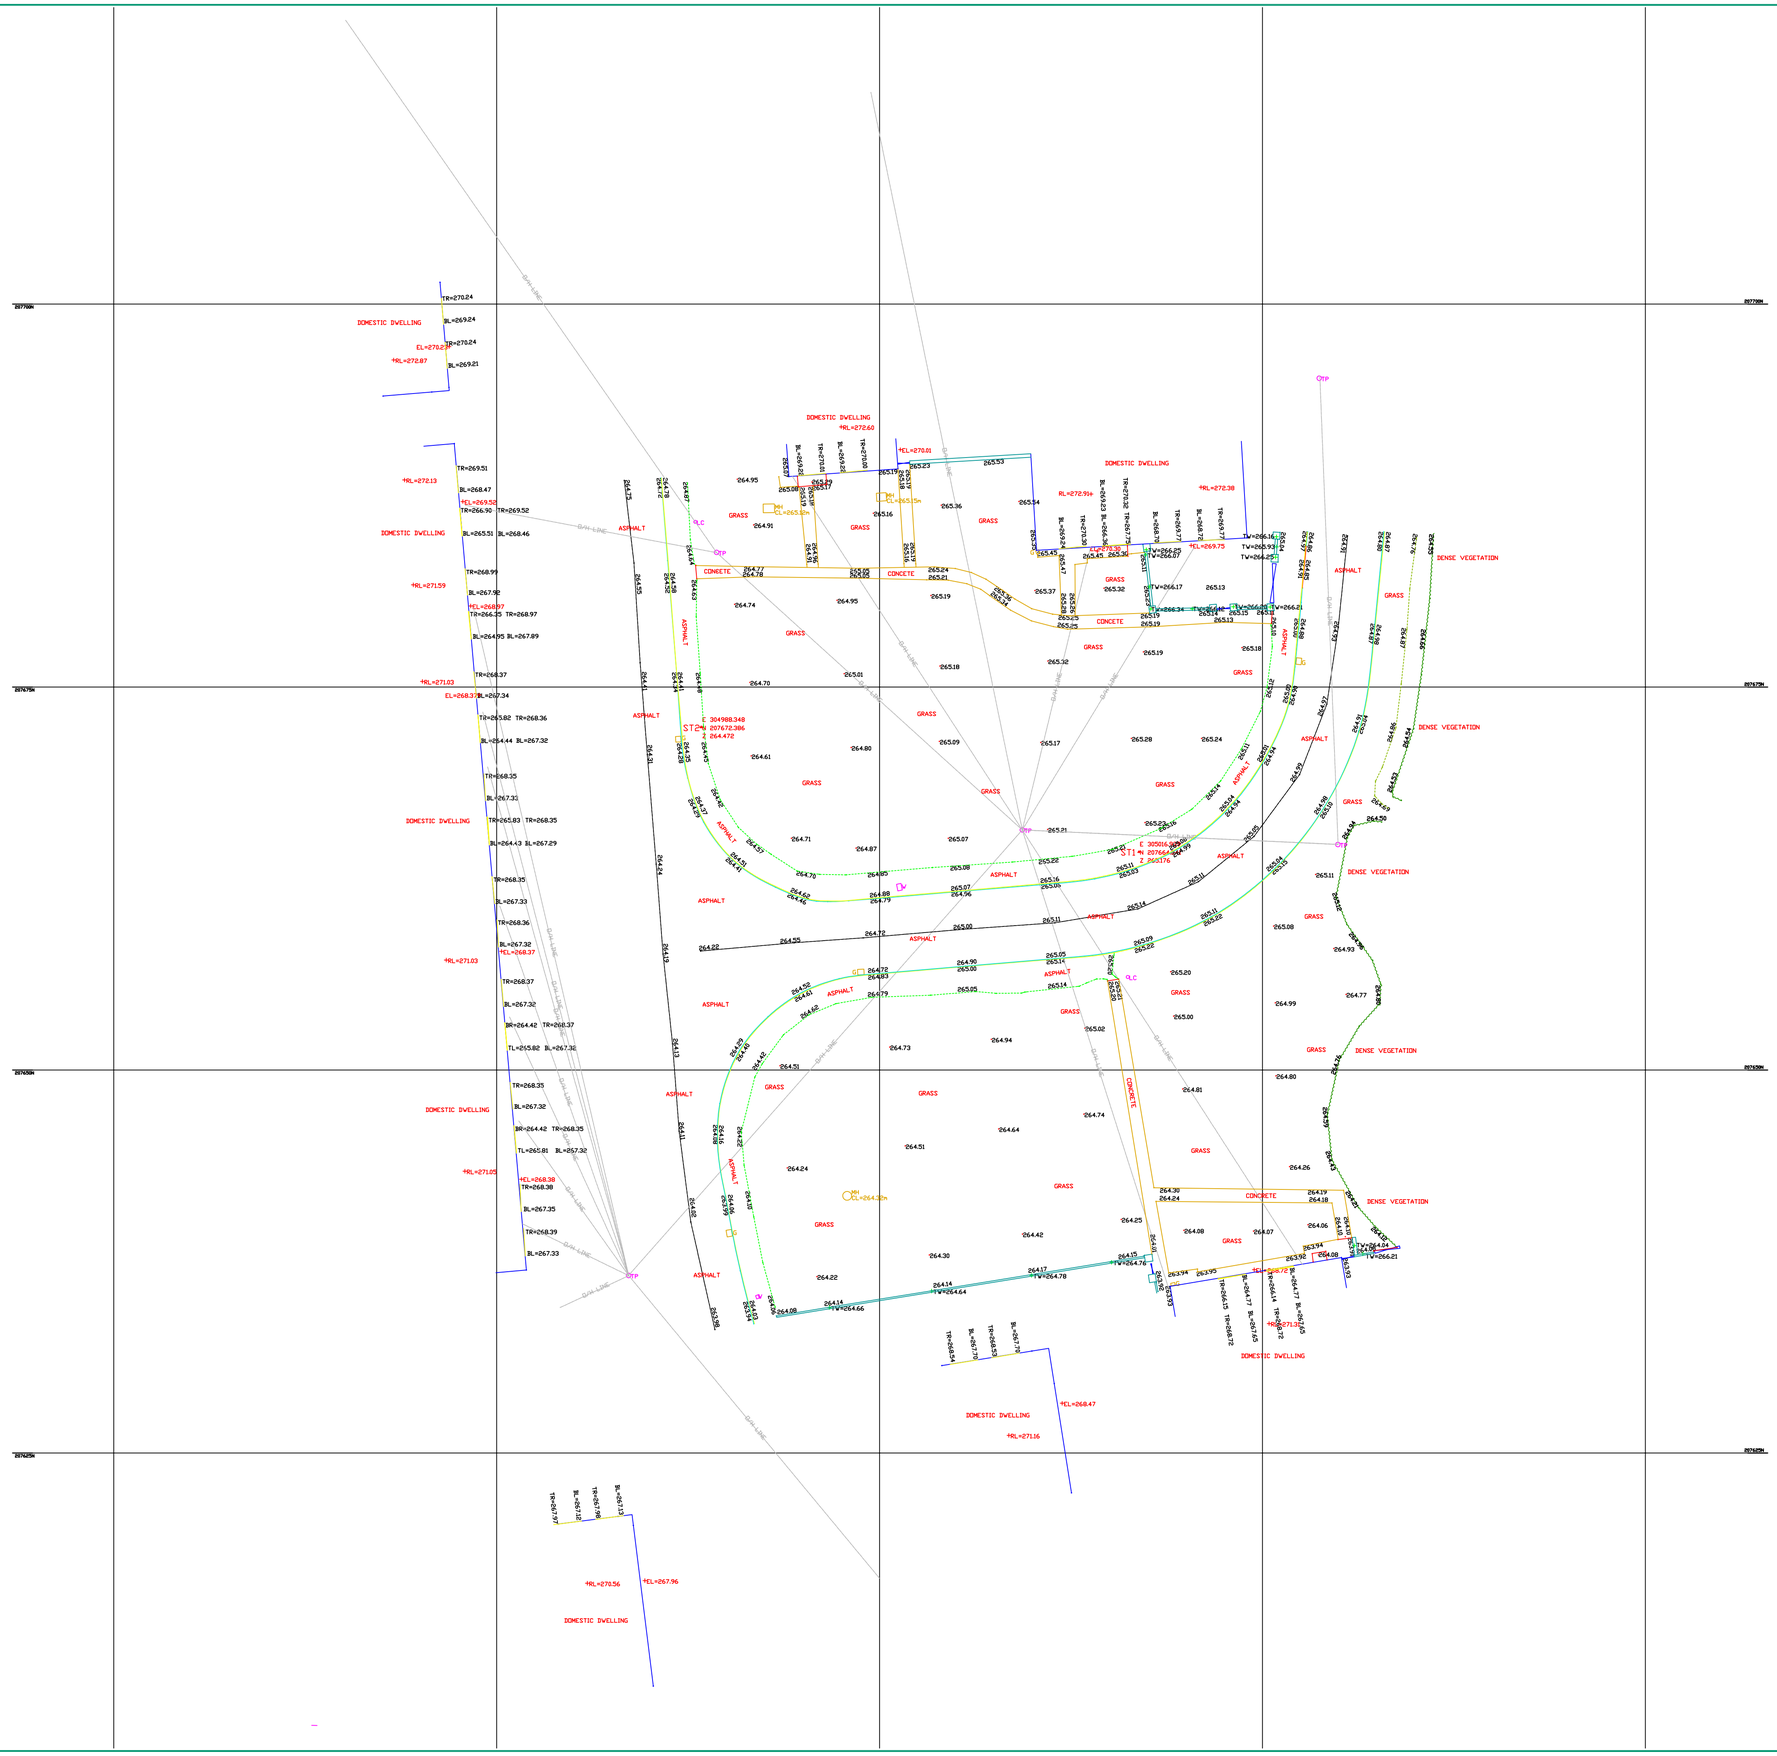


Rev	Amendments	Date	By

Do not scale this drawing
This drawing is copyright.

NOTES:

1. SITE GRID AND LEVELS ARE BASED UPON ORDNANCE SURVEY VIA THE ACTIVE GPS NETWORK.

KEY

	BOTTOM OF BANK	△ ST1	VERGE SURVEY STATION
	TOP OF BANK	JTH=50.09	TREE HEIGHT
	CONTOURS	PB	POST BOX SQUARE
CAB	CABINET	PB	POST BOX ROUND
	TREE	GRILL	GRILL SQUARE
FH	FIRE HYDRANT	GRILL	GRILL ROUND
BT	BRITISH TELECOM	BL	BOLLARD ROUND
CATV	CABLE TV	BL	BOLLARD SQUARE
	OVERHEAD LINE	BIN	BIN SQUARE
GV	GAS VALVE	BIN	BIN ROUND
1.0BR	BRICK WALL	38.32	SPOT LEVEL
1.0BL	BLOCK WALL	ASP	ASPHALT
1.0ST	STONE WALL	GR	GRASS
		GRAV	GRAVEL
	VEGETATION	H/S	HARDSTANDING
2.0 CB	CLOSE BOARD	BB	BELISHA BEACON
1.6 PR	POST RAL FENCE	RS	ROAD SIGN
1.8 H	HERAS FENCE	TS	TRAFFIC SIGNAL
2.0 PW	POST WIRE FENCE	IC	INSPECTION COVER
	DROPPED KERB	MH	MANHOLE SQUARE
	KERB CHANNEL	MH	MANHOLE ROUND
	TOP OF KERB	MP	MARKER POST
RL=46.12	RIDGE LEVEL	TP	TELEGRAPH POLE
EL=43.88	EAVE LEVEL	LC	LIGHTING COLUMN
FFL=40.55	FINISHED FLOOR LEVEL	G	GULLY
FR=42.99	FLAT ROOF LEVEL	WM	WATER METER
		SV	SLUICE VALVE
		ST	STOP TAP

Alpine Land Surveyors Ltd.
Tower Business Centre,
Hirwaun Industrial Estate,
Hirwaun,
Aberdare.
CF44 9UP
Tel. 01685 814544
Mob. 07980 404208
j.price@alpinelandsurveyors.co.uk

CLIENT
MERTHYR VALLEYS
HOMES

PROJECT
TOPOGRAPHICAL SURVEY
AT WALNUT WAY,
MERTHYR TYDFIL

Surveyed by	TH	Date	16/04/2021
Drawn	TH	Date	22/04/2021
Scales	1:200@A1	Checked:	JP
Project Reference No.	ALS/3831		
Drawing Number	MVH/WW/01		

PDF created with pdfFactory trial version www.pdffactory.com