


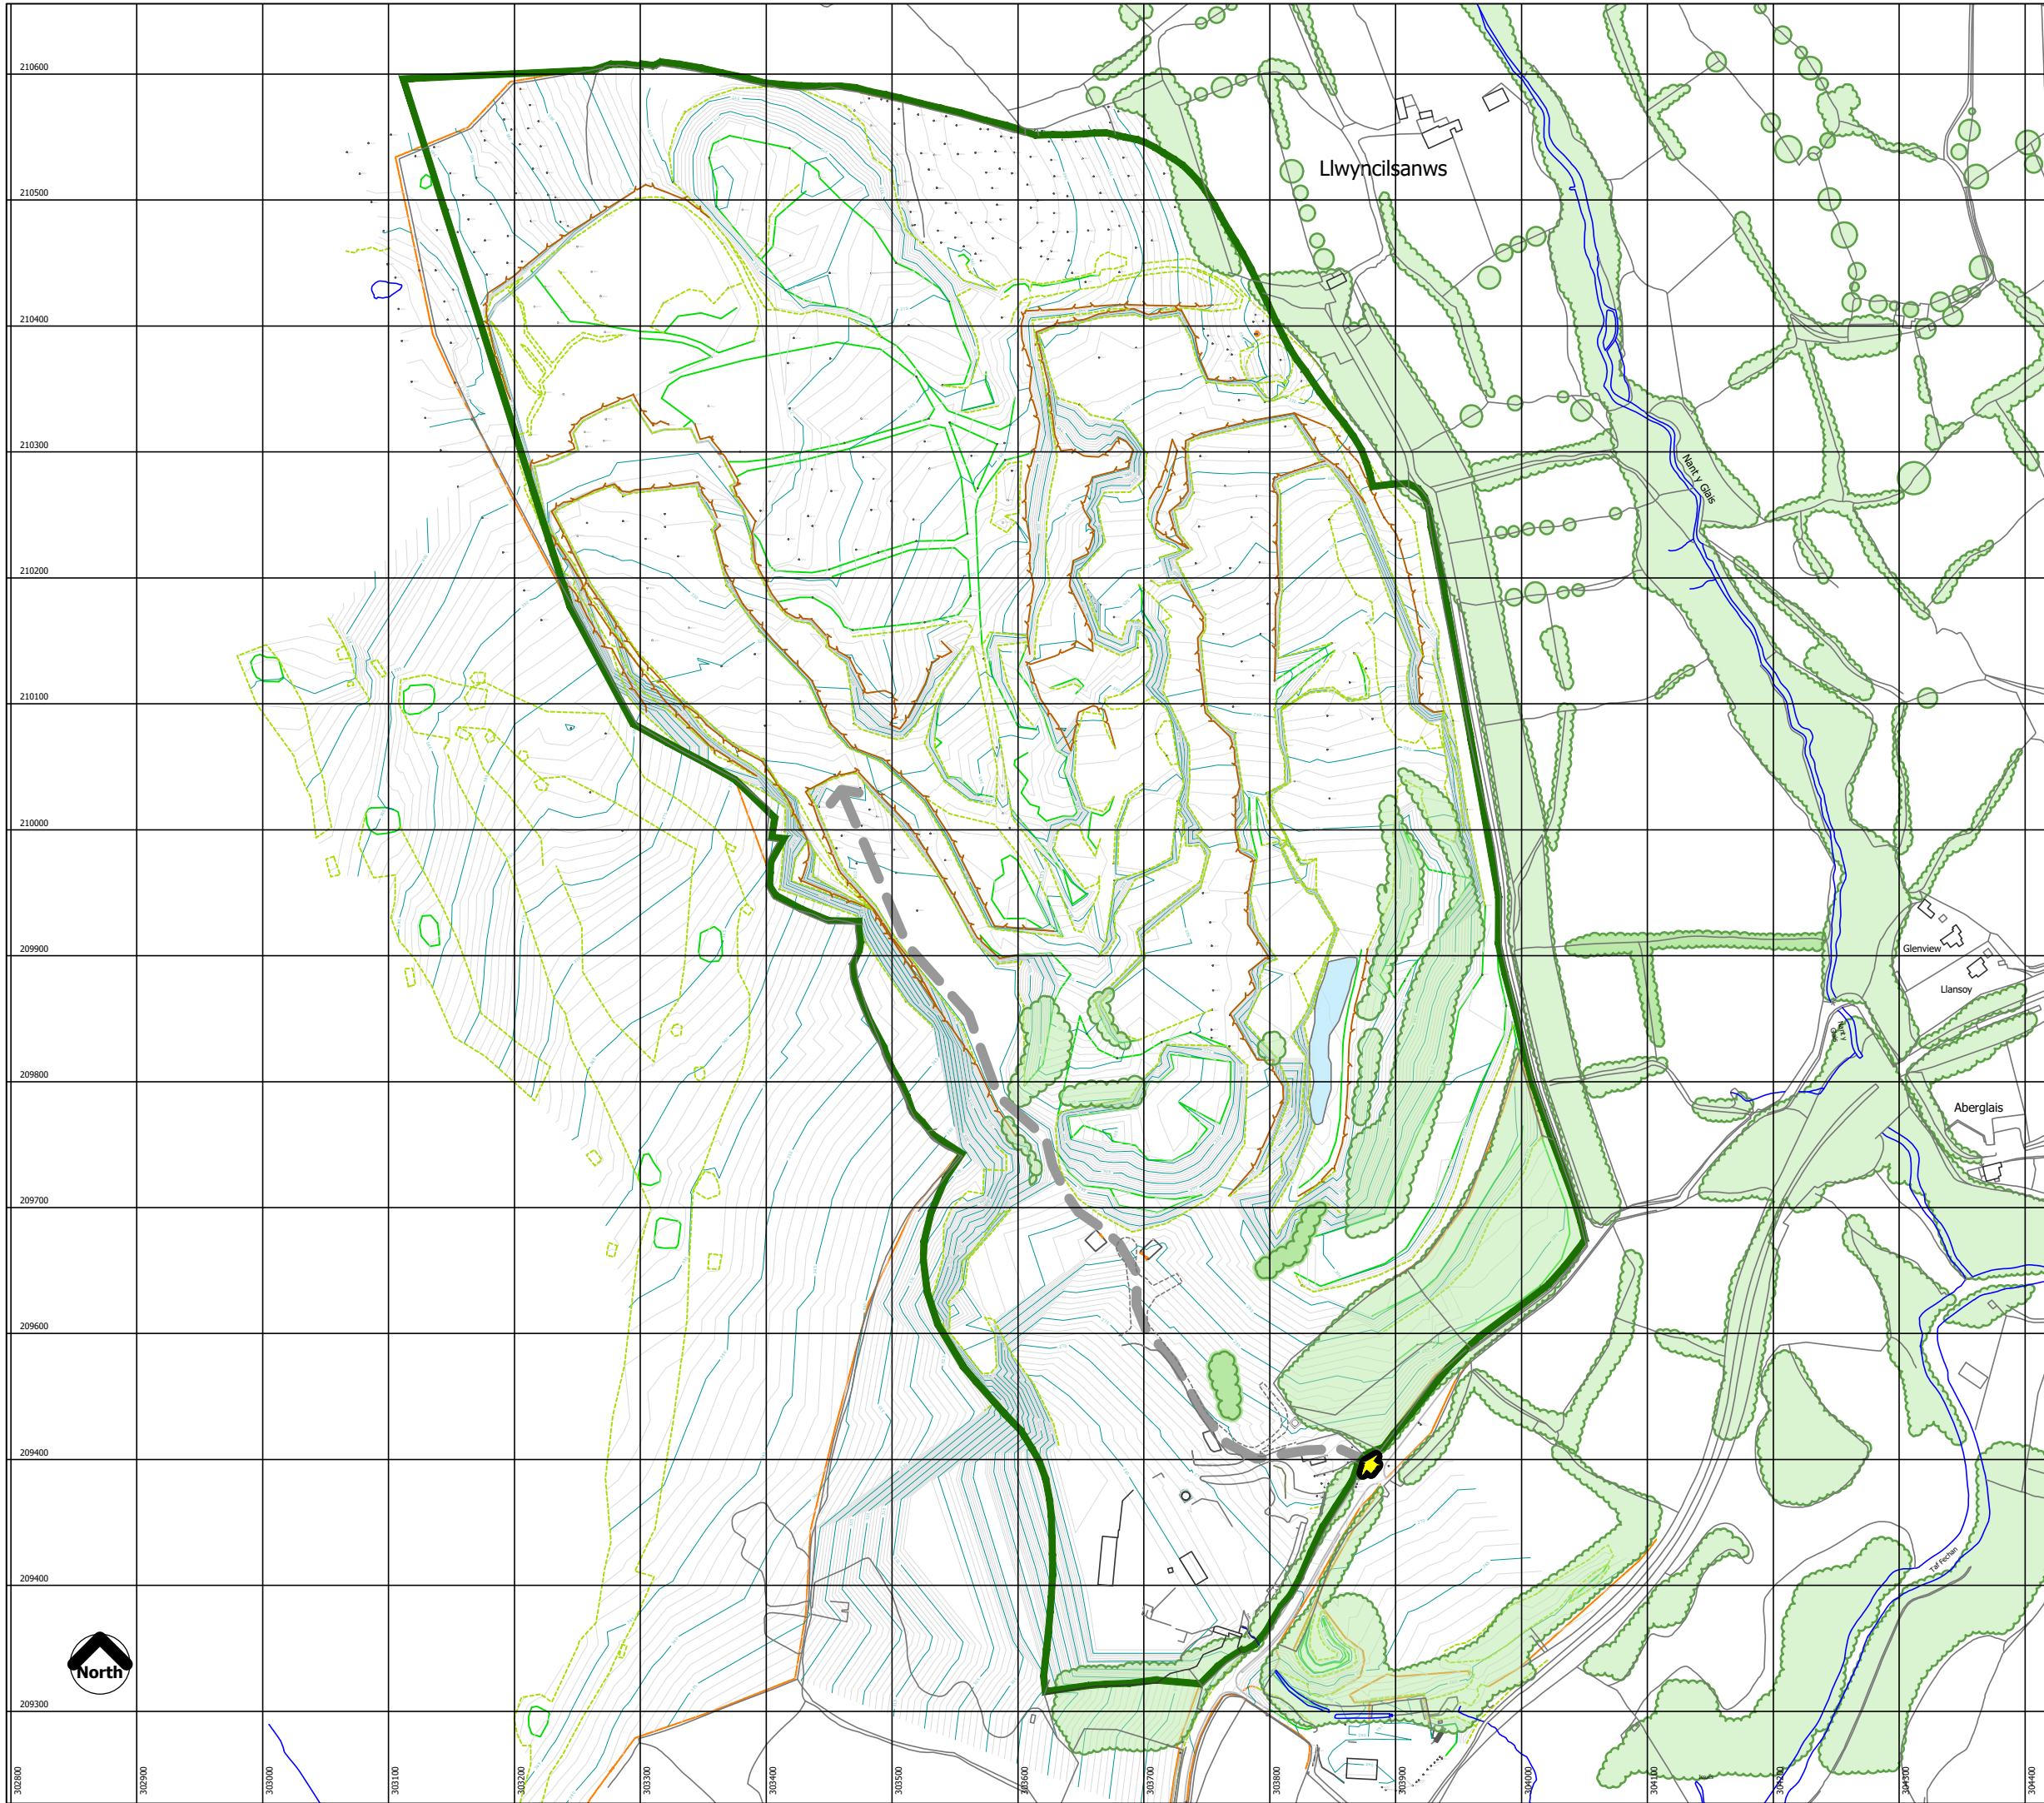

Key

-  Vaynor Quarry Boundary
-  Site access
-  Quarry access
-  Existing pond
-  Existing vegetation
-  Existing quarry faces
-  Quarry bench levels



Britannia House, Caerphilly Business Park, Van Road, Caerphilly, CF83 3GG
© Tir Collective Limited 2022. Registered Company No. 13489264
TC22009_V6/PR/MT/2 v1.dwg

Vaynor Quarry

ROMP Application

Quarry Boundary Plan

V6/PR/MT/2

Scale 1:5000 @ A3

20 May 2022