


100
0 10
Millimetres

CLASSIFICATION - CONTAINS BASELINE INFORMATION

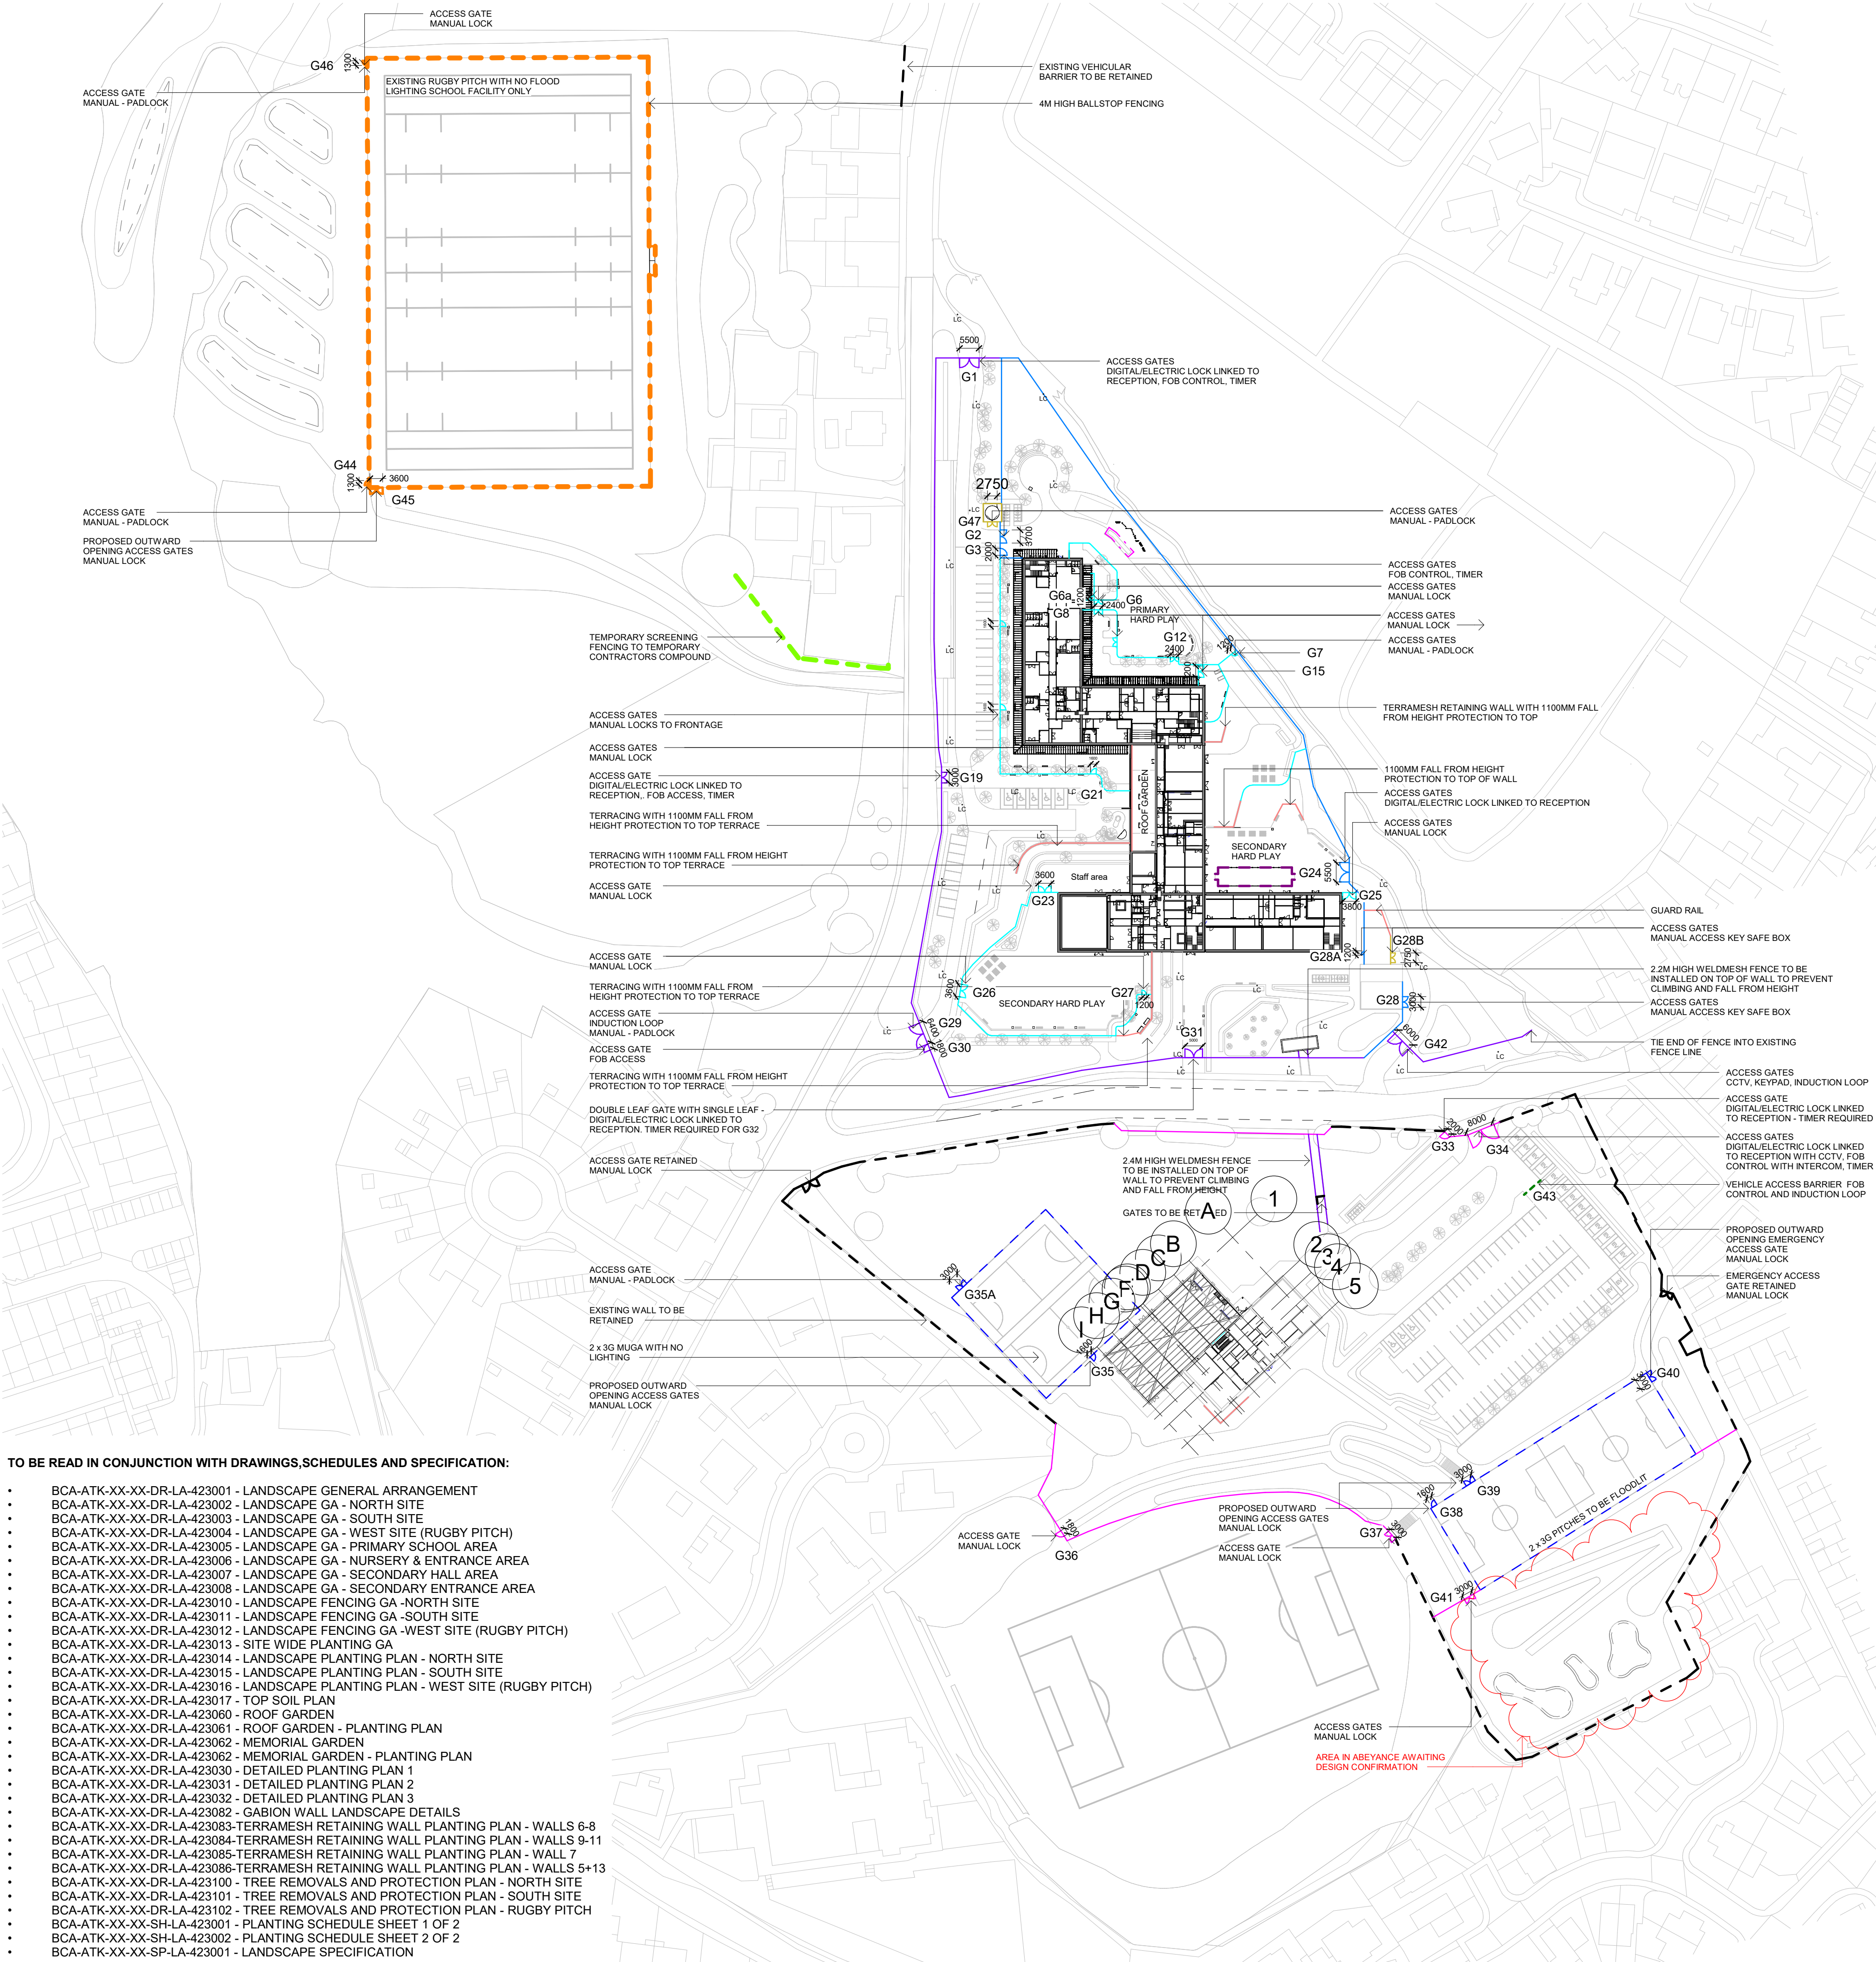

TO BE READ IN CONJUNCTION WITH DRAWINGS,SCHEDULES AND SPECIFICATION:

- BCA-ATK-XX-XX-DR-LA-423001 - LANDSCAPE GENERAL ARRANGEMENT
- BCA-ATK-XX-XX-DR-LA-423002 - LANDSCAPE GA - NORTH SITE
- BCA-ATK-XX-XX-DR-LA-423003 - LANDSCAPE GA - SOUTH SITE
- BCA-ATK-XX-XX-DR-LA-423004 - LANDSCAPE GA - WEST SITE (RUGBY PITCH)
- BCA-ATK-XX-XX-DR-LA-423005 - LANDSCAPE GA - PRIMARY SCHOOL AREA
- BCA-ATK-XX-XX-DR-LA-423006 - LANDSCAPE GA - NURSERY & ENTRANCE AREA
- BCA-ATK-XX-XX-DR-LA-423007 - LANDSCAPE GA - SECONDARY HALL AREA
- BCA-ATK-XX-XX-DR-LA-423008 - LANDSCAPE GA - SECONDARY ENTRANCE AREA
- BCA-ATK-XX-XX-DR-LA-423010 - LANDSCAPE FENCING GA - NORTH SITE
- BCA-ATK-XX-XX-DR-LA-423011 - LANDSCAPE FENCING GA - SOUTH SITE
- BCA-ATK-XX-XX-DR-LA-423012 - LANDSCAPE FENCING GA - WEST SITE (RUGBY PITCH)
- BCA-ATK-XX-XX-DR-LA-423013 - SITE WIDE PLANTING GA
- BCA-ATK-XX-XX-DR-LA-423014 - LANDSCAPE PLANTING PLAN - NORTH SITE
- BCA-ATK-XX-XX-DR-LA-423015 - LANDSCAPE PLANTING PLAN - SOUTH SITE
- BCA-ATK-XX-XX-DR-LA-423016 - LANDSCAPE PLANTING PLAN - WEST SITE (RUGBY PITCH)
- BCA-ATK-XX-XX-DR-LA-423017 - TOP SOIL PLAN
- BCA-ATK-XX-XX-DR-LA-423060 - ROOF GARDEN
- BCA-ATK-XX-XX-DR-LA-423061 - ROOF GARDEN - PLANTING PLAN
- BCA-ATK-XX-XX-DR-LA-423062 - MEMORIAL GARDEN
- BCA-ATK-XX-XX-DR-LA-423062 - MEMORIAL GARDEN - PLANTING PLAN
- BCA-ATK-XX-XX-DR-LA-423030 - DETAILED PLANTING PLAN 1
- BCA-ATK-XX-XX-DR-LA-423031 - DETAILED PLANTING PLAN 2
- BCA-ATK-XX-XX-DR-LA-423032 - DETAILED PLANTING PLAN 3
- BCA-ATK-XX-XX-DR-LA-423082 - GABION WALL LANDSCAPE DETAILS
- BCA-ATK-XX-XX-DR-LA-423083-TERRAMESH RETAINING WALL PLANTING PLAN - WALLS 6-8
- BCA-ATK-XX-XX-DR-LA-423084-TERRAMESH RETAINING WALL PLANTING PLAN - WALLS 9-11
- BCA-ATK-XX-XX-DR-LA-423085-TERRAMESH RETAINING WALL PLANTING PLAN - WALL 7
- BCA-ATK-XX-XX-DR-LA-423086-TERRAMESH RETAINING WALL PLANTING PLAN - WALLS 5+13
- BCA-ATK-XX-XX-DR-LA-423100 - TREE REMOVALS AND PROTECTION PLAN - NORTH SITE
- BCA-ATK-XX-XX-DR-LA-423101 - TREE REMOVALS AND PROTECTION PLAN - SOUTH SITE
- BCA-ATK-XX-XX-DR-LA-423102 - TREE REMOVALS AND PROTECTION PLAN - RUGBY PITCH
- BCA-ATK-XX-XX-SH-LA-423001 - PLANTING SCHEDULE SHEET 1 OF 2
- BCA-ATK-XX-XX-SH-LA-423002 - PLANTING SCHEDULE SHEET 2 OF 2
- BCA-ATK-XX-XX-SP-LA-423001 - LANDSCAPE SPECIFICATION

FENCING / WALLS / TERRACING

- EXISTING SECURE LINE FENCING/ WALLS & GATES - To be retained
- PROPOSED BOUNDARY FENCING & GATES - (Q40.3 Type A) 2.2m high CLD Fencing Systems Securus lite S1 or Subject to comment
- PROPOSED BOUNDARY FENCING & GATES - (Q40.3 Type C) 2.0m high CLD Fencing Systems Securus lite S1 or Subject to comment
- PROPOSED BOUNDARY FENCING & GATES - (Q40.3 Type B) 2.2m high Palisade security fence Gates: Locks vary Contractors choice
- PROPOSED INTERNAL FENCING & GATES - (Q40.33) 1.2m high Jacksons Fencing bow top fence Gates: Manual locking or Subject to comment
- PROPOSED INTERNAL FENCING & GATES - (Q40.15) 2m high Timber Fence or Subject to comment
- PROPOSED CLOSEBOARD FENCING & GATES - (Q40.4) 2.4m high Close board Fence with gates to match or Subject to comment
- PROPOSED RUGBY PITCH BALLSTOP FENCING & GATES - (Q40.27) 4m high Jacksons Fencing Ball Stop Fencing or Subject to comment
- PROPOSED MUGA & 3G PITCH FENCING & GATES - (Q40.28) 3m high CLD Fencing Dulok Rebound Double wire panel system for sports or Subject to comment
- PROPOSED FALL FROM HEIGHT PROTECTION TO TOP OF WALLS - (Q41.110) Height: 1100mm Finish: Architectural Street Furnishings guardrail or Subject to comment
- PROPOSED TEMPORARY SCREENING FENCE TO TEMP. CONTRACTORS COMPOUND 3m High Softwood timber hit and miss (4"x1" panels both sides) 4"x2" rails on 6"x4" posts
- KEY CLAMP RAILING - (Q41.110 Type A) Height: 1100mm
- TIMBER KNEE RAIL - (Q40.10) Height: 600mm
- RAISED ARM VEHICULAR BARRIER - IN ABEYANCE Type: Automatic aluminium cabinet with 6m long red and white aluminium boom

SAFETY, HEALTH AND ENVIRONMENTAL INFORMATION

In addition to the hazards/risks normally associated with the types of work detailed on this drawing, note the following:

CONSTRUCTION

Read in conjunction with the project Hazard Elimination Management Schedule (HEMS) as provided by ASH Health & Safety Consulting Ltd.

MAINTENANCE/CLEANING

Read in conjunction with the project Hazard Elimination Management Schedule (HEMS) as provided by ASH Health & Safety Consulting Ltd. and Cleaning & Maintenance Strategy BCA-ATK-V1-ZZ-RP-A-060001.

DECOMMISSIONING/DEMOLITION

Read in conjunction with the project Hazard Elimination Management Schedule (HEMS) as provided by ASH Health & Safety Consulting Ltd.

It is assumed that all works will be carried out by a competent contractor working, where appropriate, to an approved method statement

NOTE:

- All dimensions are in millimetres unless otherwise stated
- Do not scale from this drawing
- Drawing for review/comment only, not for construction
- This drawing to be read in conjunction with all relevant architectural, engineering and environmental drawings / specifications
- All levels to Civil Engineer's detail
- Discrepancies and/or ambiguities between this drawing and information given elsewhere must be reported immediately to the overseeing authority for clarification before proceeding
- Orchard tree stock to be locally sourced as requested by local authority.
- All secure line boundary treatments confirmed on 14/02/2023 via site walk over with secure by design specialist
- All new palisade fencing to match existing palisade as per secure by design site walkover
- Areas of fencing with significant gaps under fencing to be made good and areas requiring repair to be made good in line with strategy to be agreed following further assessment.
- All gate locks to be reviewed in line with secure by design standards.

C01	21/08/25	ISSUED FOR CONSTRUCTION	AE	SW	SW
P10	14/08/25	Updates to Sports Hall Area	AE	SW	SW
P09	22/07/25	Fence updates as per WDC Email 10/07/25	AE	SW	SW
P08	25/03/25	Fencing updated to 2.2m as per WDC agreement	LI	AE	SW
P07	13/12/2024	Updated in line with WDC comments (14/10/24) and clash detection meeting (28/11/24)	LI	AE	SW
P06	29/10/2024	Gate information added	LI	SW	SW
Rev.	Date	Description	By	Chk'd	App'd


Drawing Suitability	Status
ISSUED FOR CONSTRUCTION	A5

ATKINS

Member of the SNC-Lavalin Group

Tel:
www.atkinsglobal.com
© SNC-Lavalin (2022)

Client	Willmott Dixon Construction Ltd				
Project Title	Blessed Carlo Acutis Catholic School				
Drawing Title	LANDSCAPE SITE WIDE FENCING GA				
Scale	As indicated	Designed AE	Drawn AE	Checked TG	Authorised SW
Original Size A1	Date 15/02/23	Date 15/02/23	Date 03/08/23	Date 04/08/23	
Drawing Number	BCA-ATK-XX-XX-DR-LA-423009				Revision C01

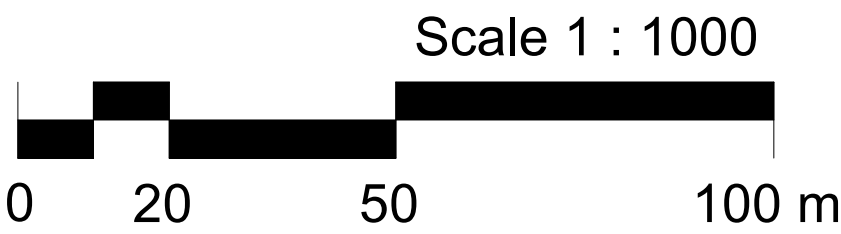

CLASSIFICATION - CONTAINS BASELINE INFORMATION

Atkins Project Number: Project Number