
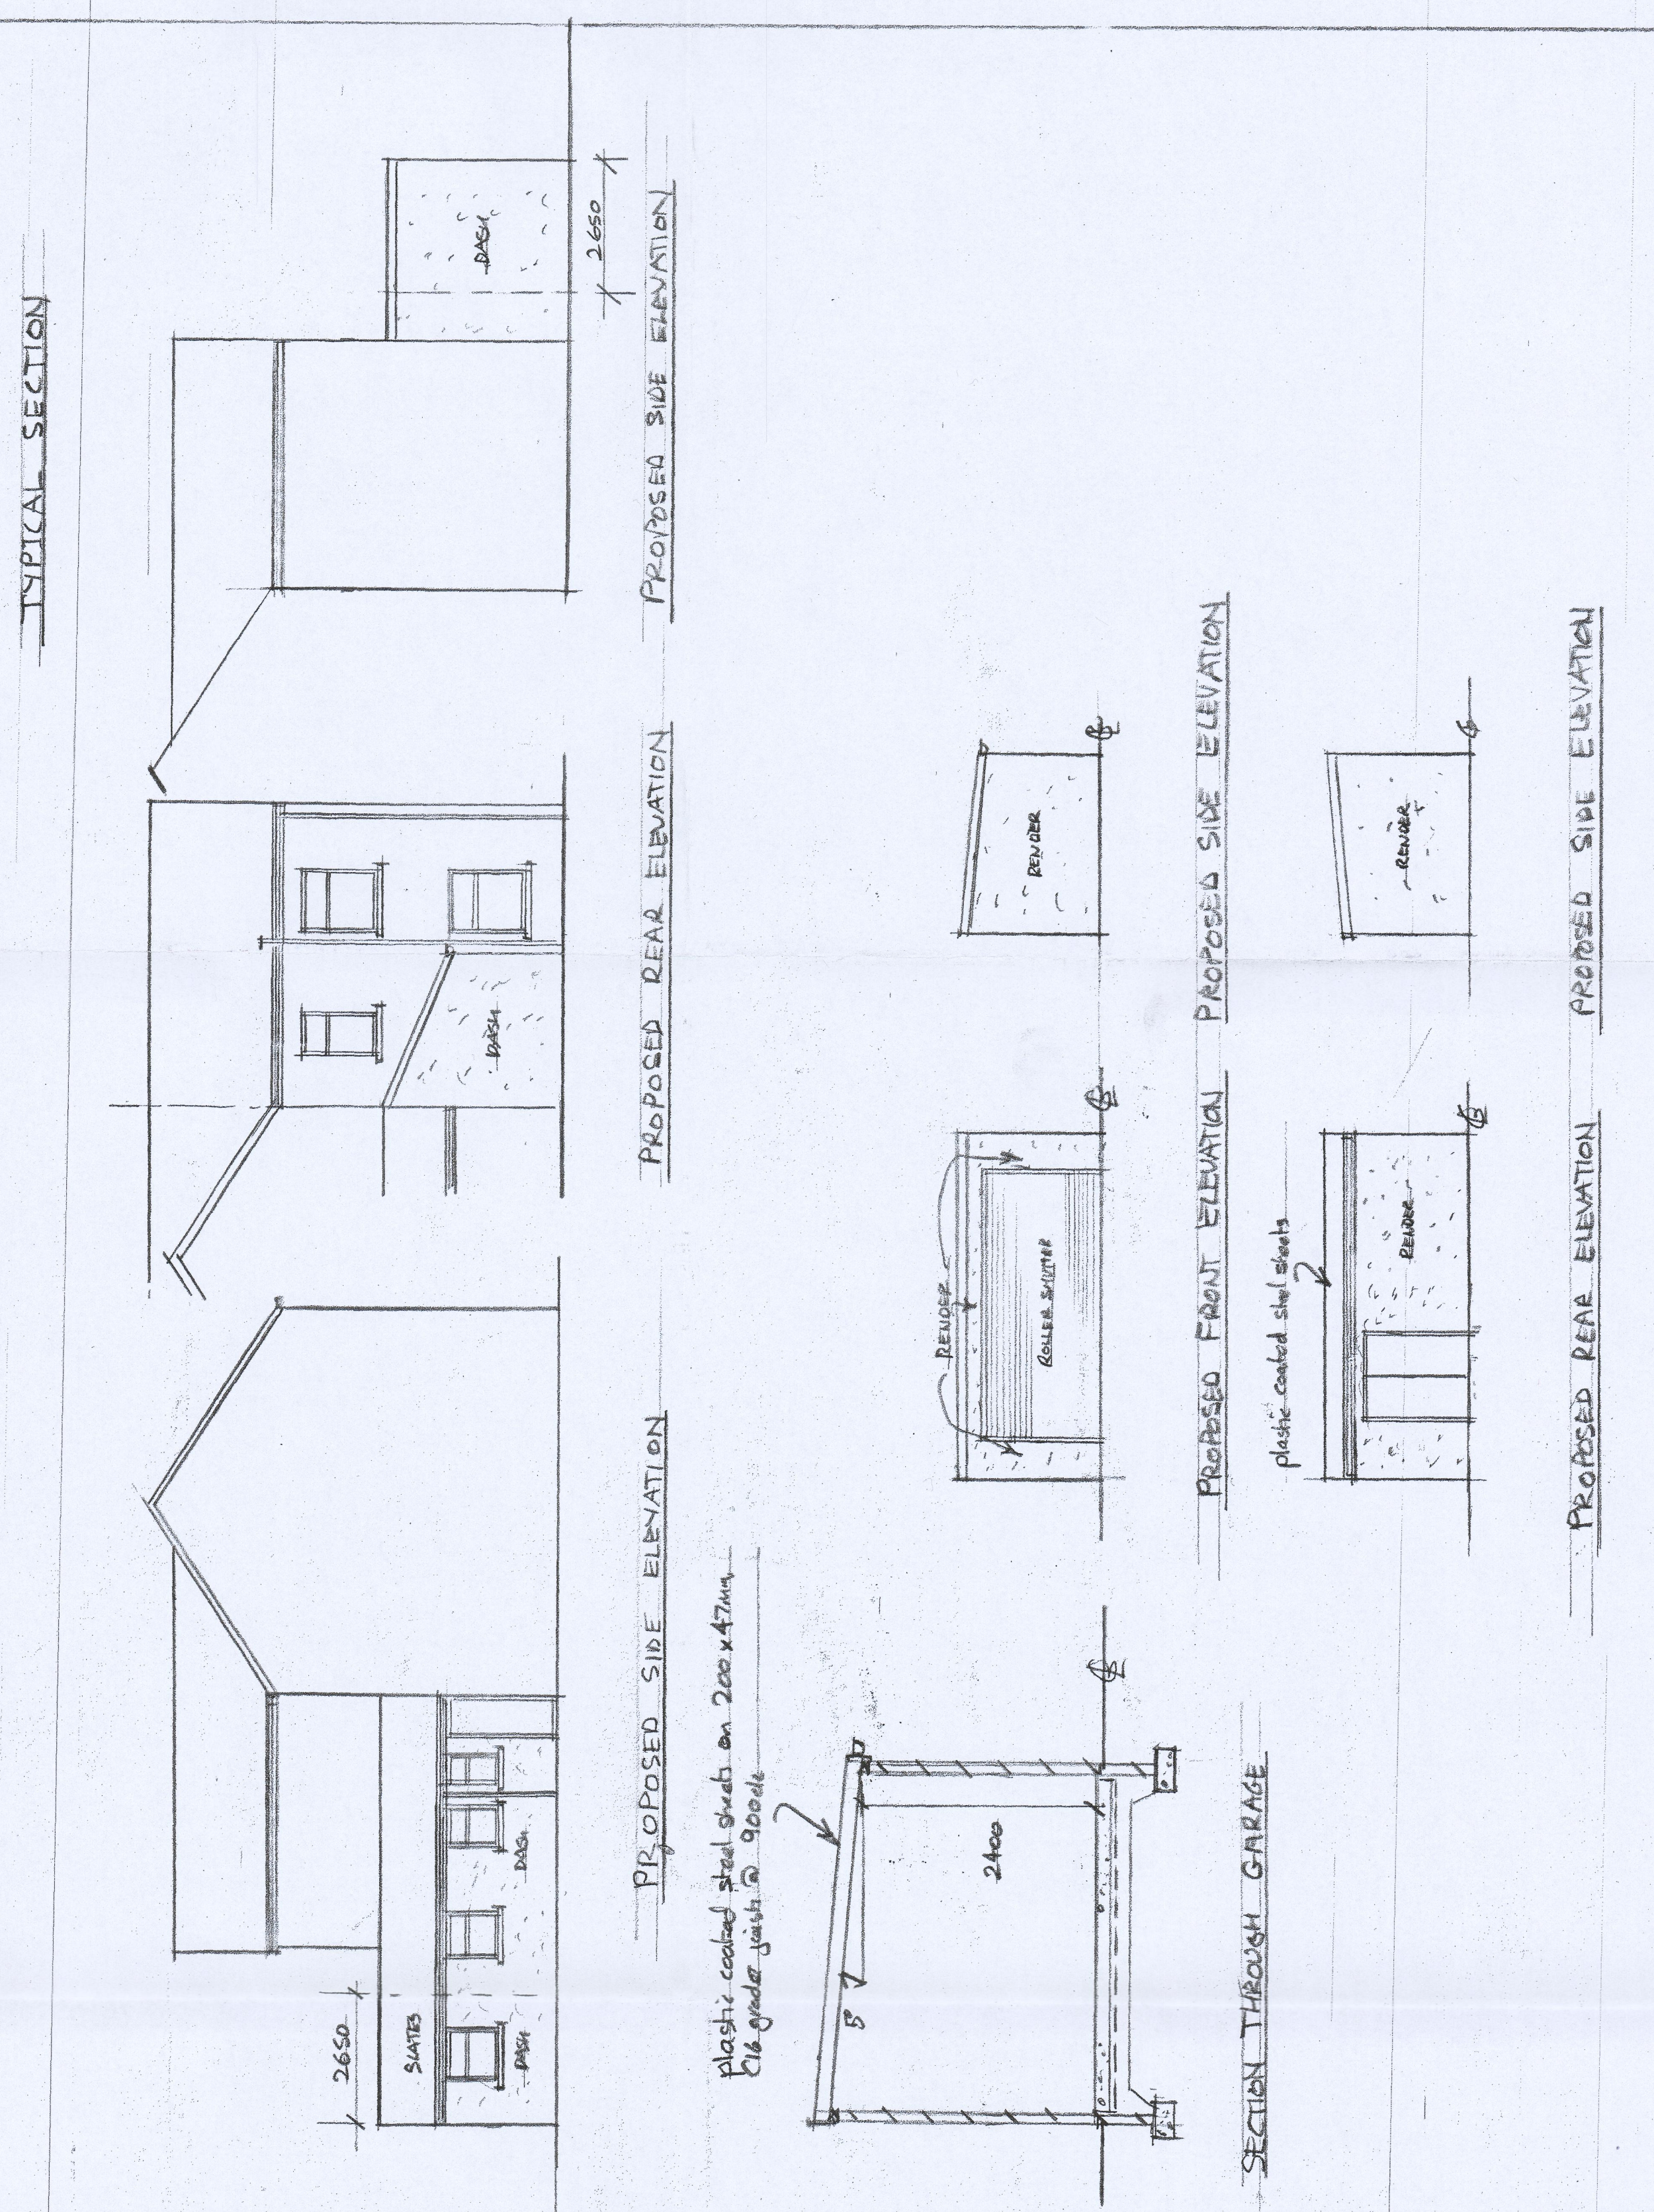
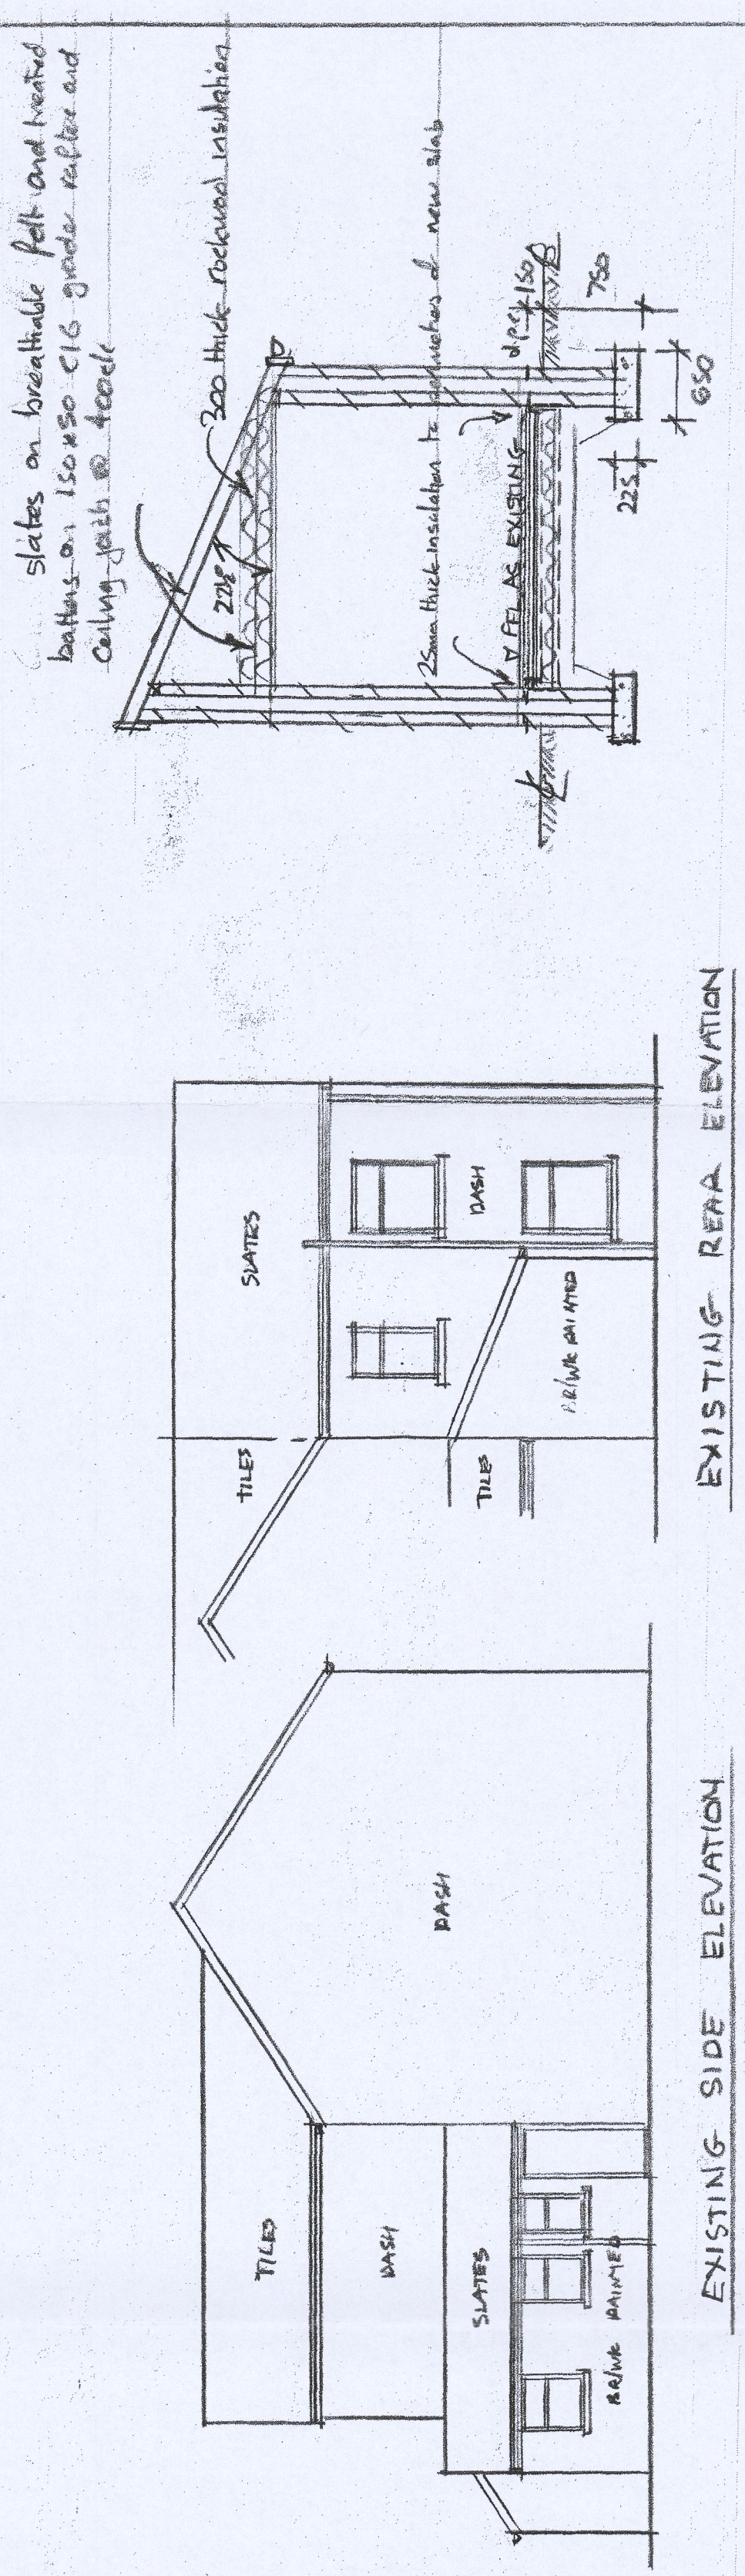


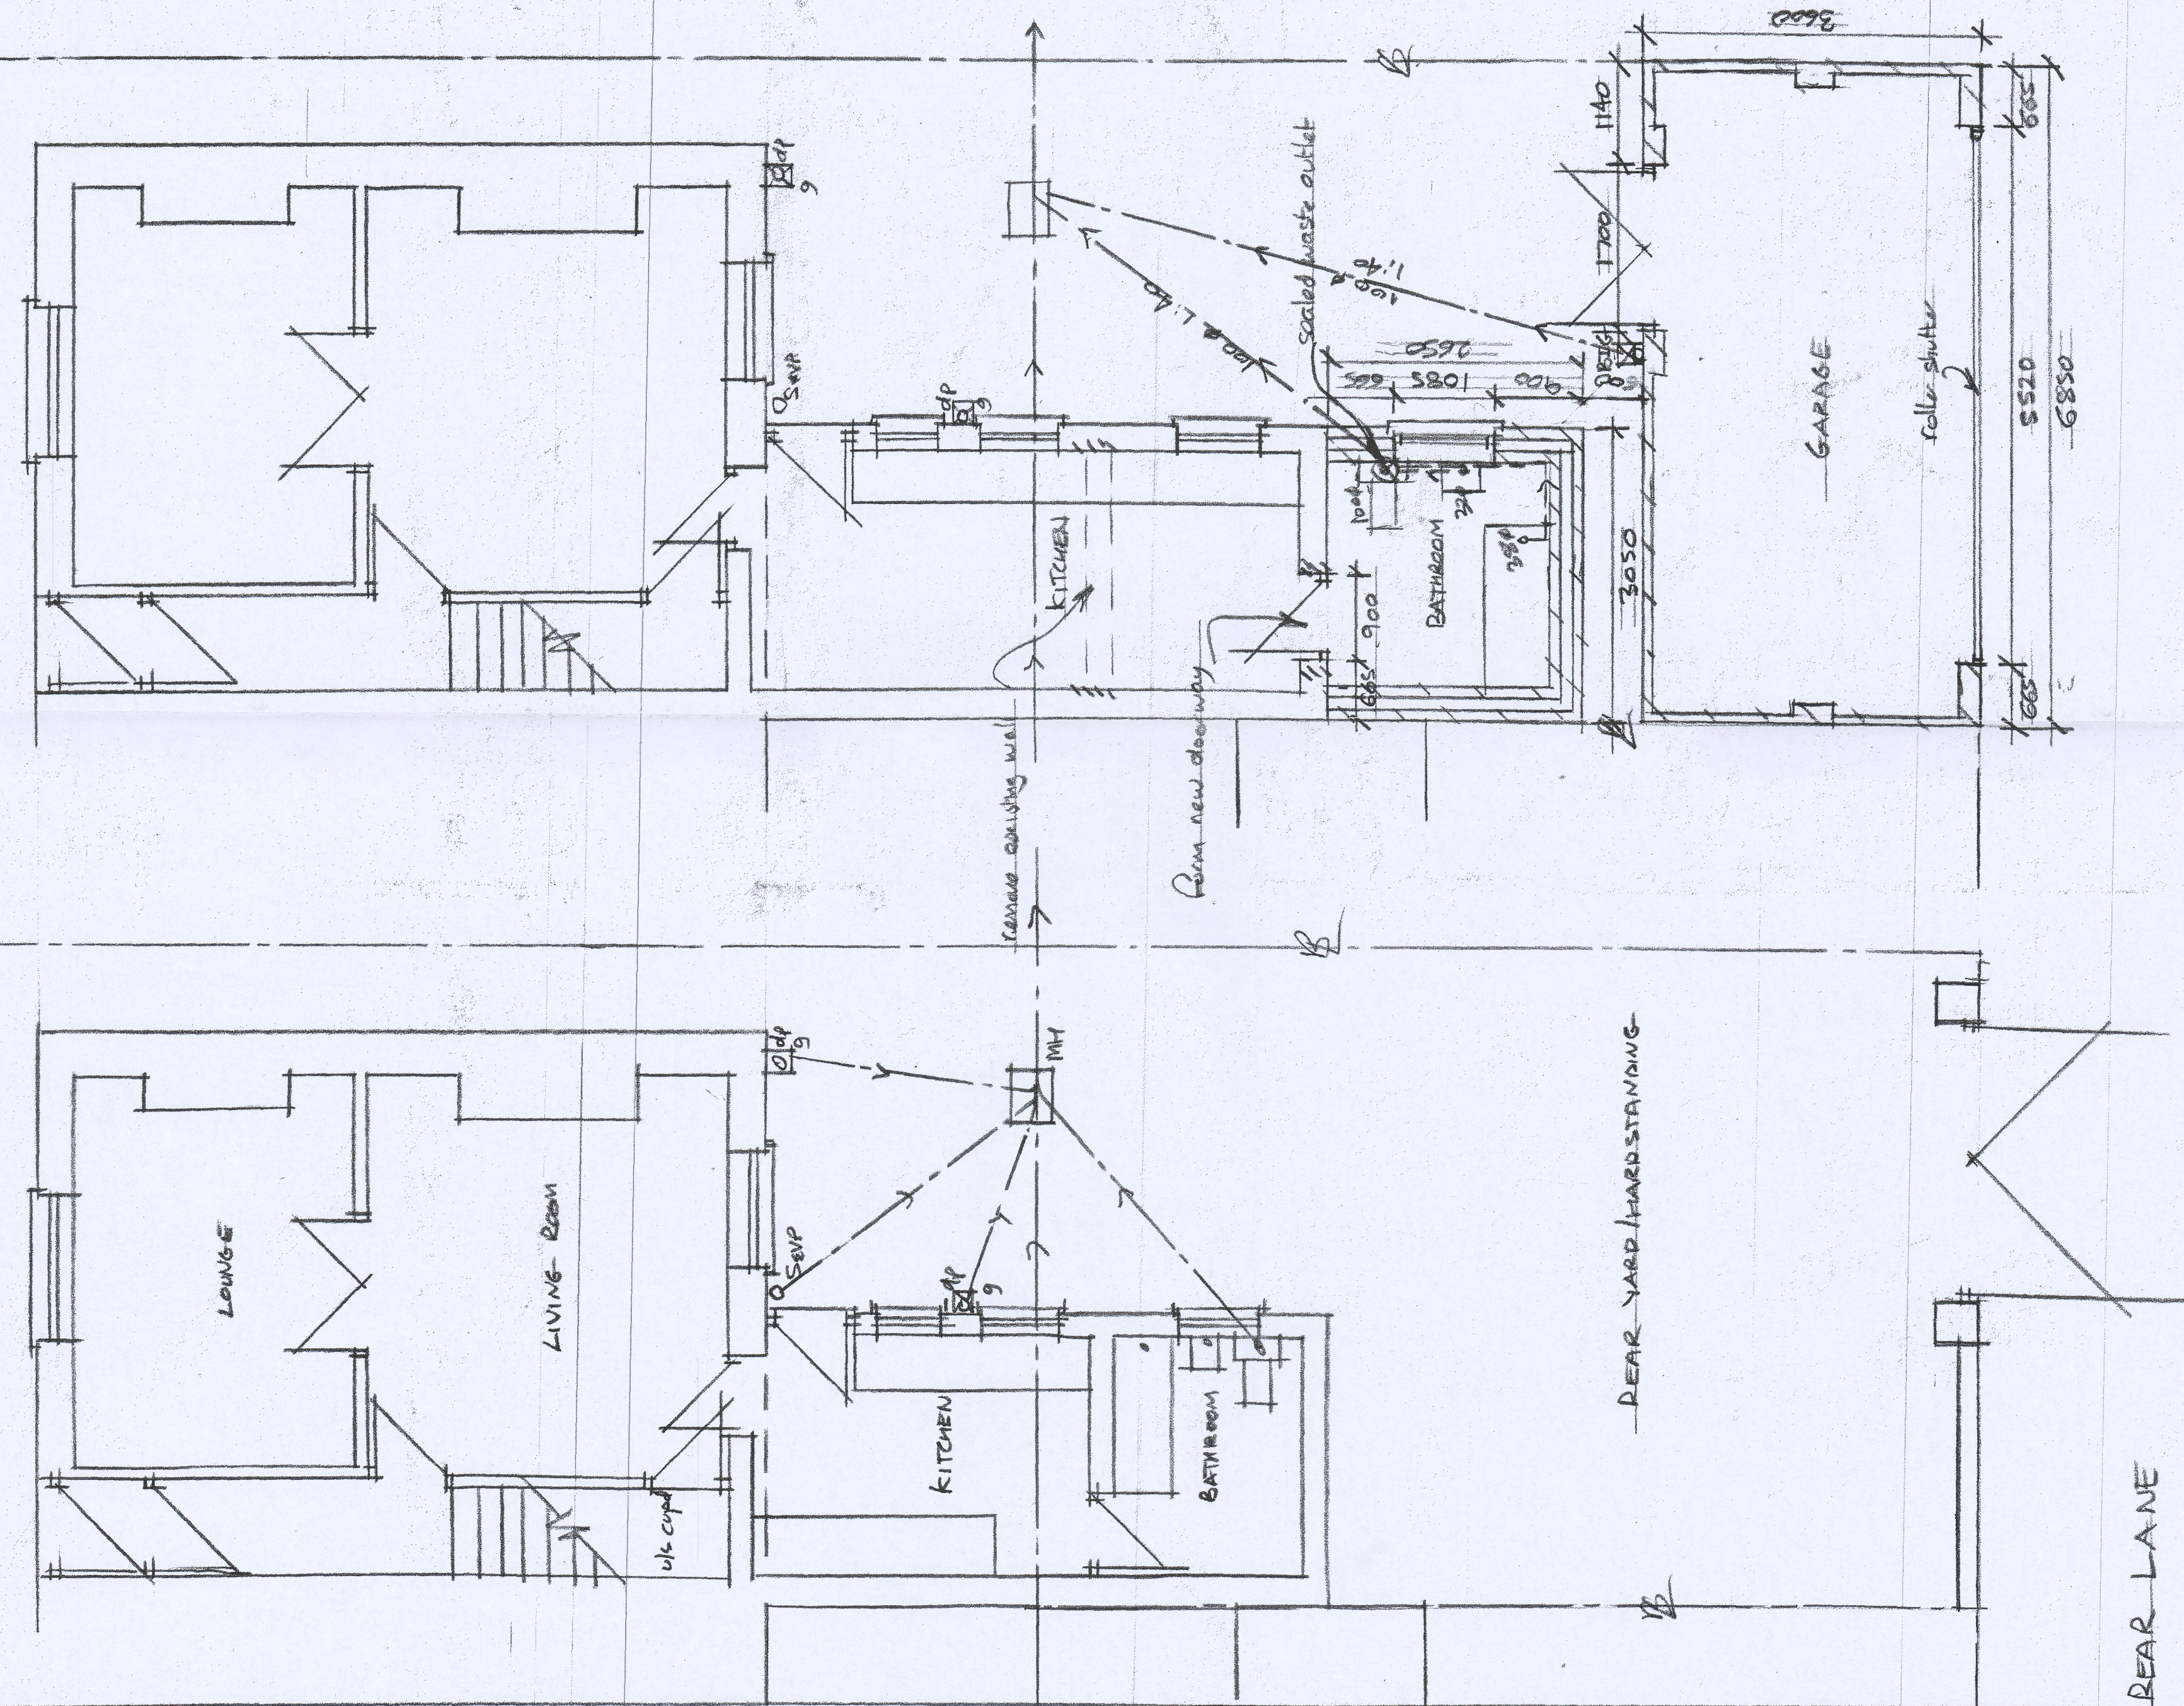

PROPOSED SINGLE STOREY REAR LEAN-TO EXTENSION & DETACHED GARAGE	
ADDRESS 1 GEORGE TERRACE, PENTREBACH, MERTHYR TYDFIL CF48 4DB	
SCALE 1:50, 1:100	DATE APRIL 2022
DRAWN A. COLLINS	
SEAN + G copies	