
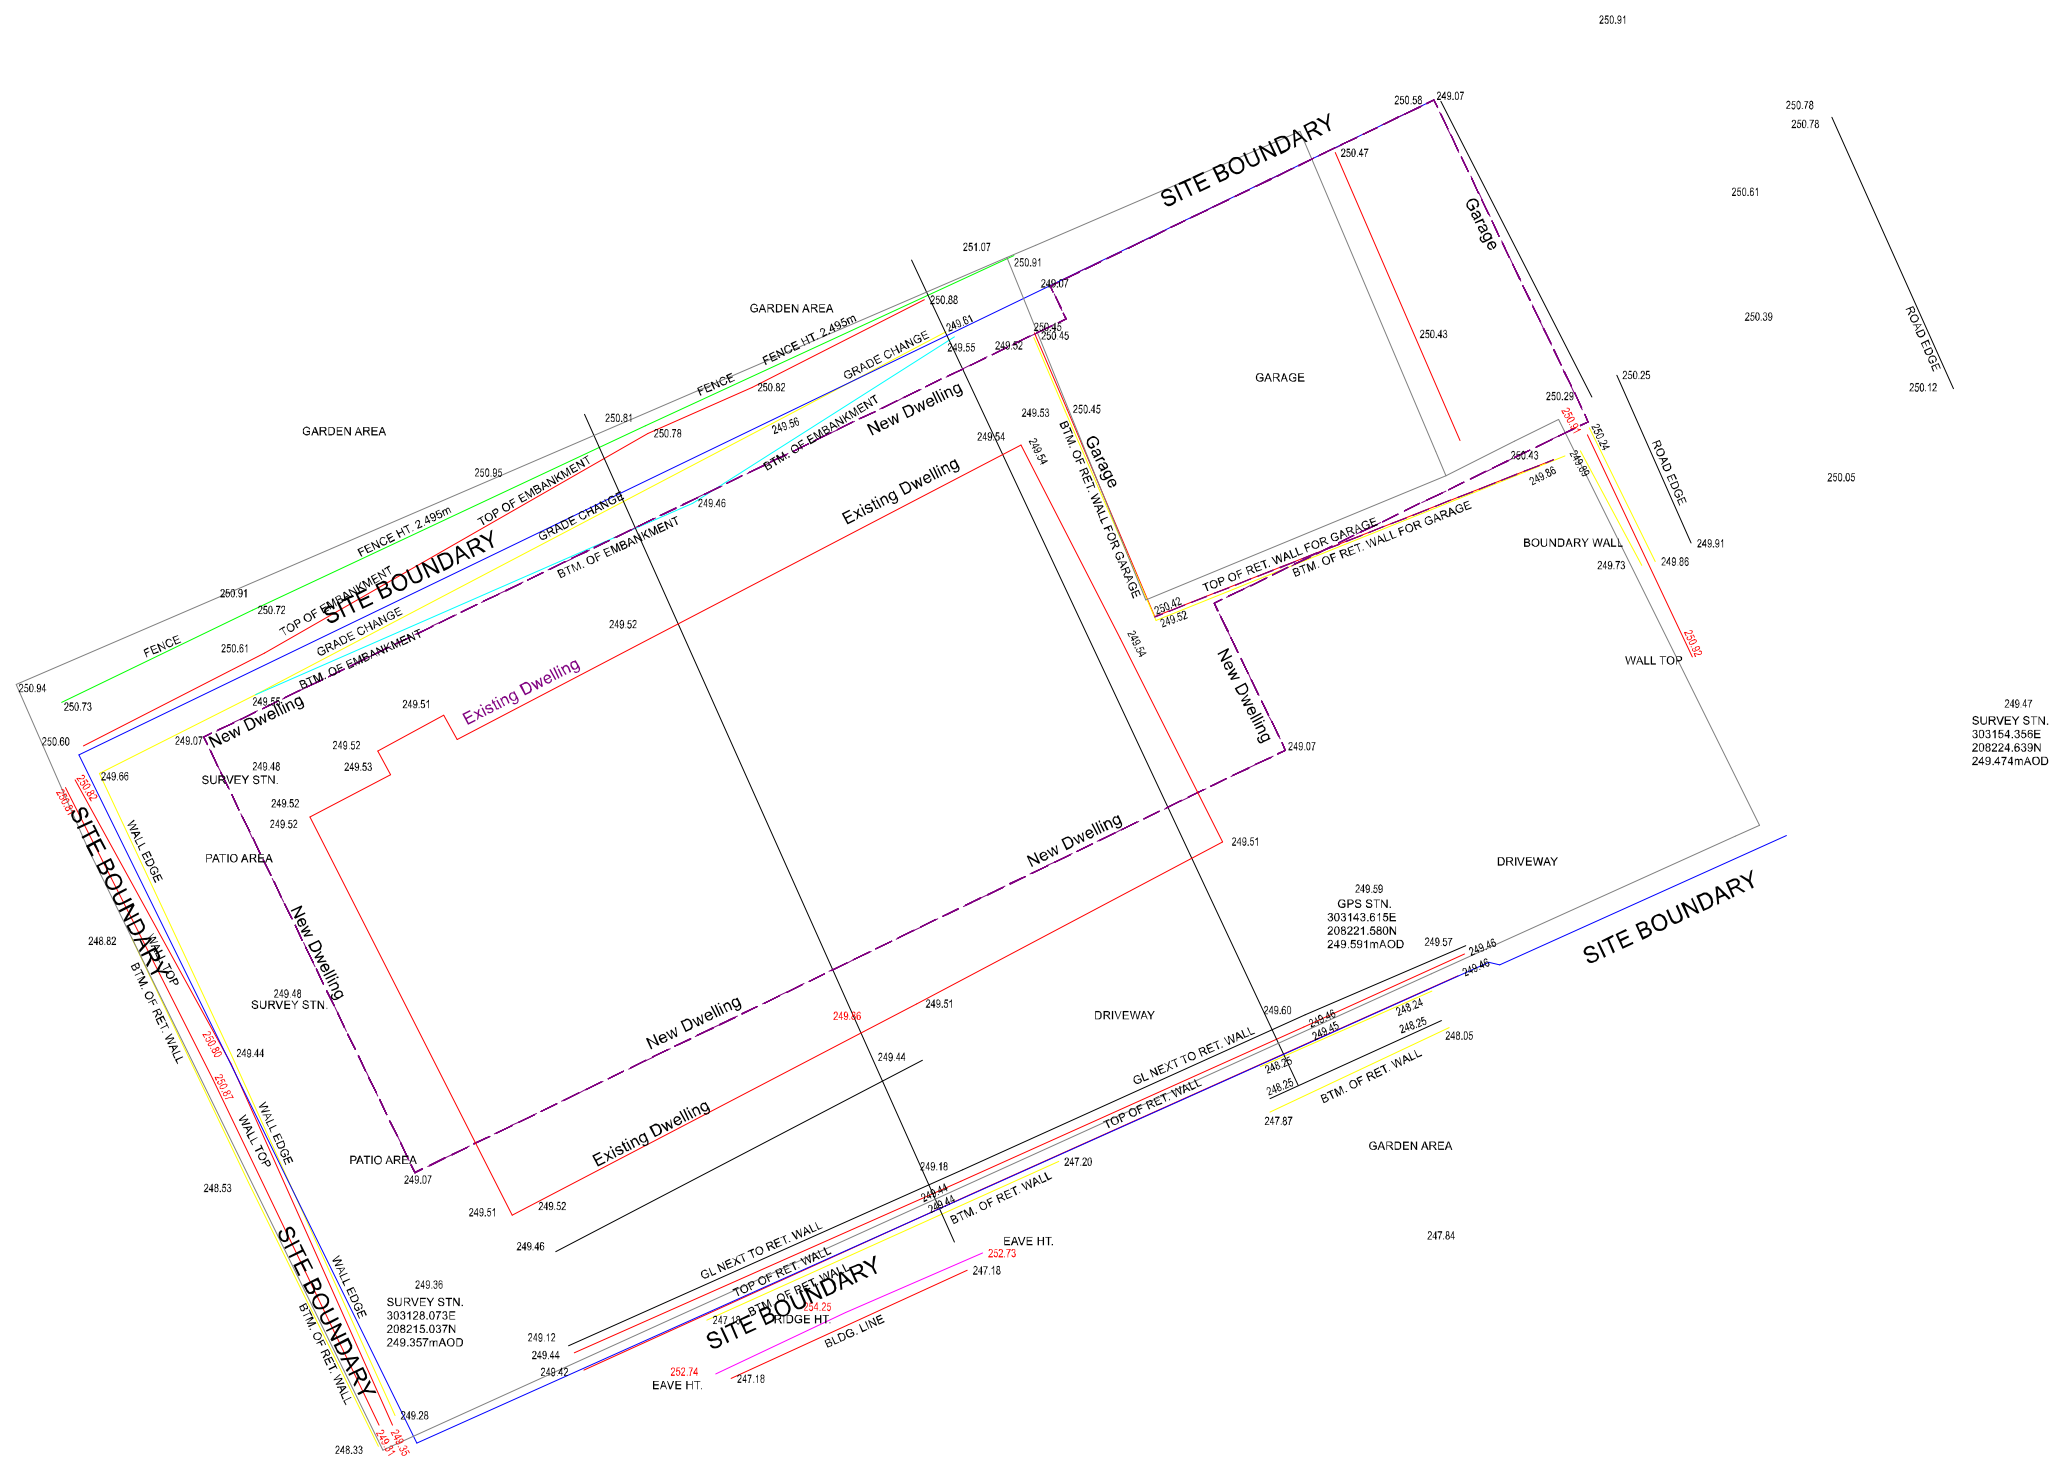


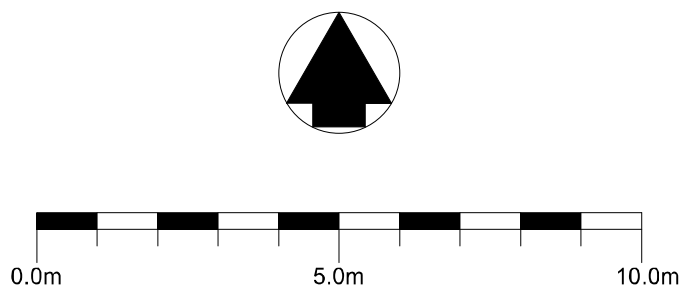

2 Somerset Lane, Cefn Coed, Merthyr Tydfil. CF48 2PA