
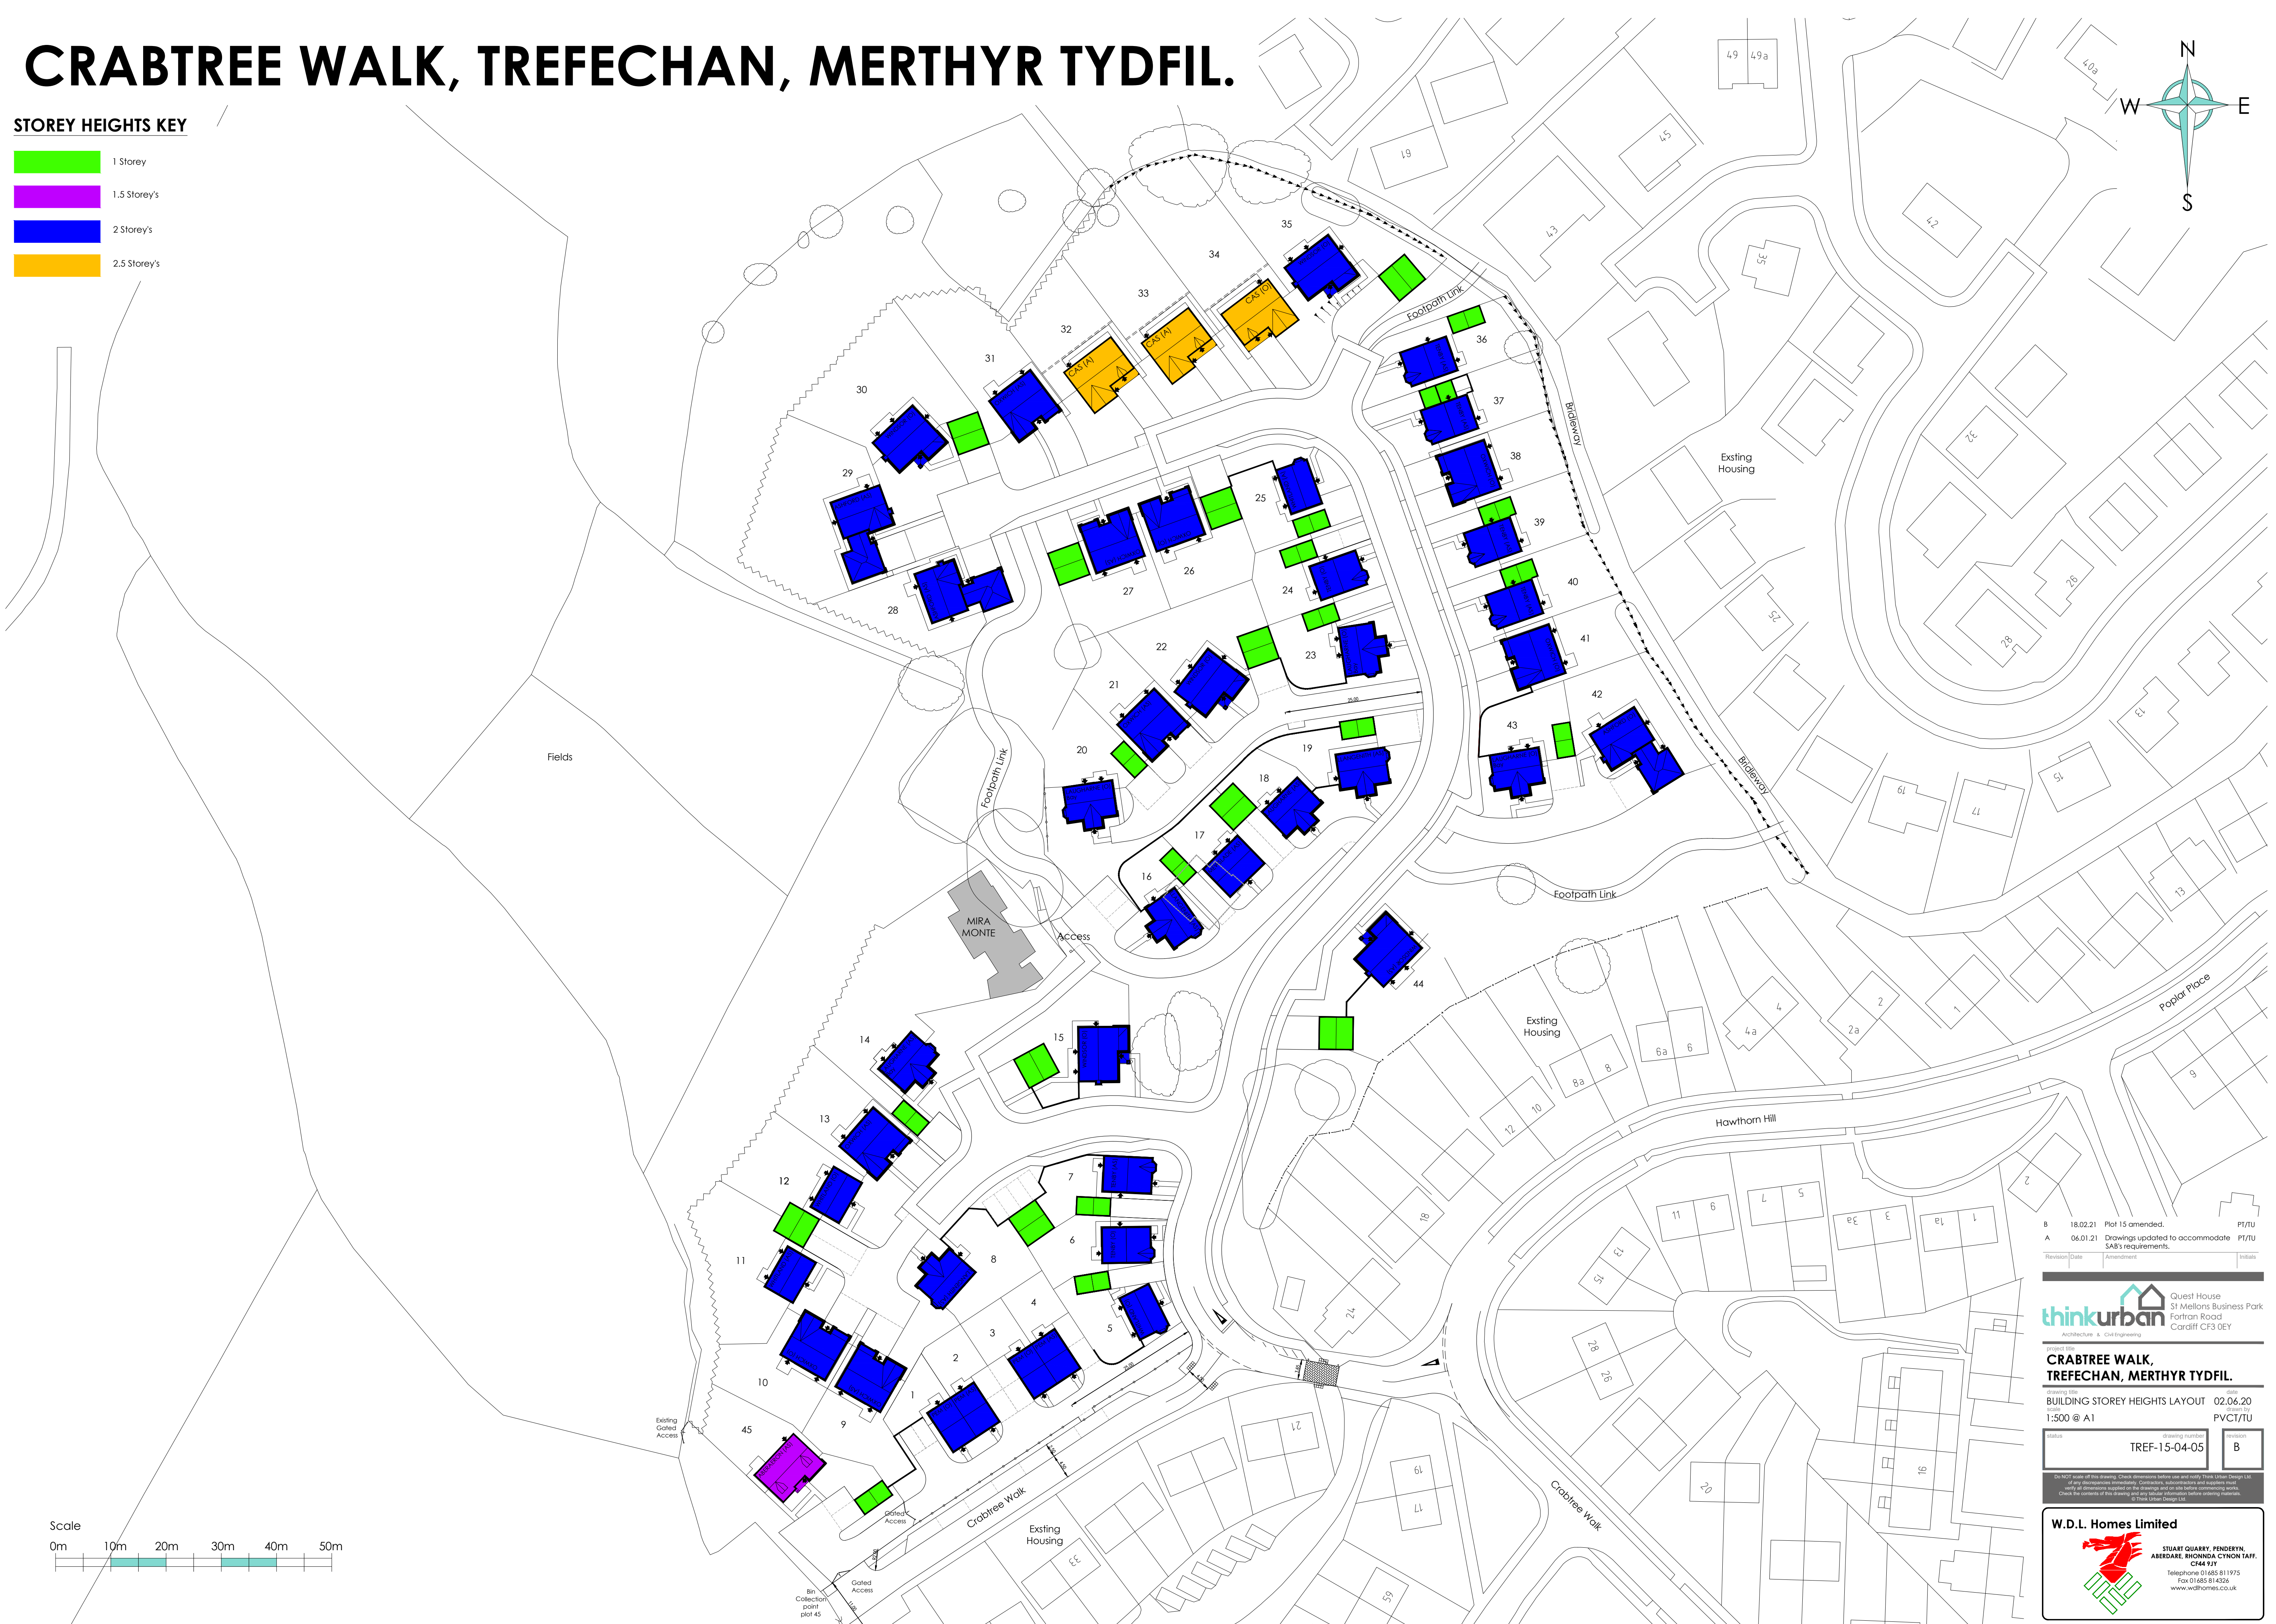
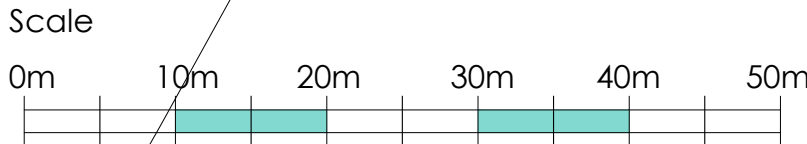


CRABTREE WALK, TREFECHAN, MERTHYR TYDFIL.

STOREY HEIGHTS KEY

- 1 Storey
- 1.5 Storey's
- 2 Storey's
- 2.5 Storey's

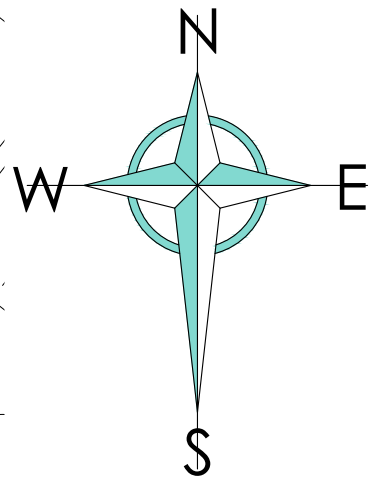

Revision	Date	Amendment	Initials
B	18.02.21	Plot 15 amended.	P1/TU
A	06.01.21	Drawings updated to accommodate SAB's requirements.	P1/TU

thinkurban Quest House
St Mellons Business Park
Fortton Road
Cardiff CF3 0EY
Architecture & Civil Engineering

project title
**CRABTREE WALK,
TREFECHAN, MERTHYR TYDFIL.**

drawing title
BUILDING STOREY HEIGHTS LAYOUT 02.06.20
scale
1:500 @ A1

status
drawing number
TREF-15-04-05
revision
B

Do NOT scale off this drawing. Check dimensions before use and notify Think Urban Design Ltd of any discrepancies immediately. Contractors, subcontractors and suppliers must verify all dimensions supplied on this drawing and on site before commencing works. Check the contents of this drawing and any related information before ordering materials. © Think Urban Design Ltd

W.D.L. Homes Limited

STUART QUARRY, FENDERYN,
ABERDARE, RHONDA CYNON TAFF.
CM4 9YJ
Telephone 01685 811975
Fax 01685 814326
www.wdlhomes.co.uk