
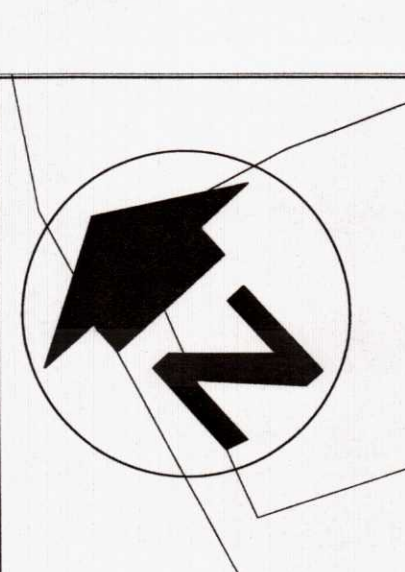


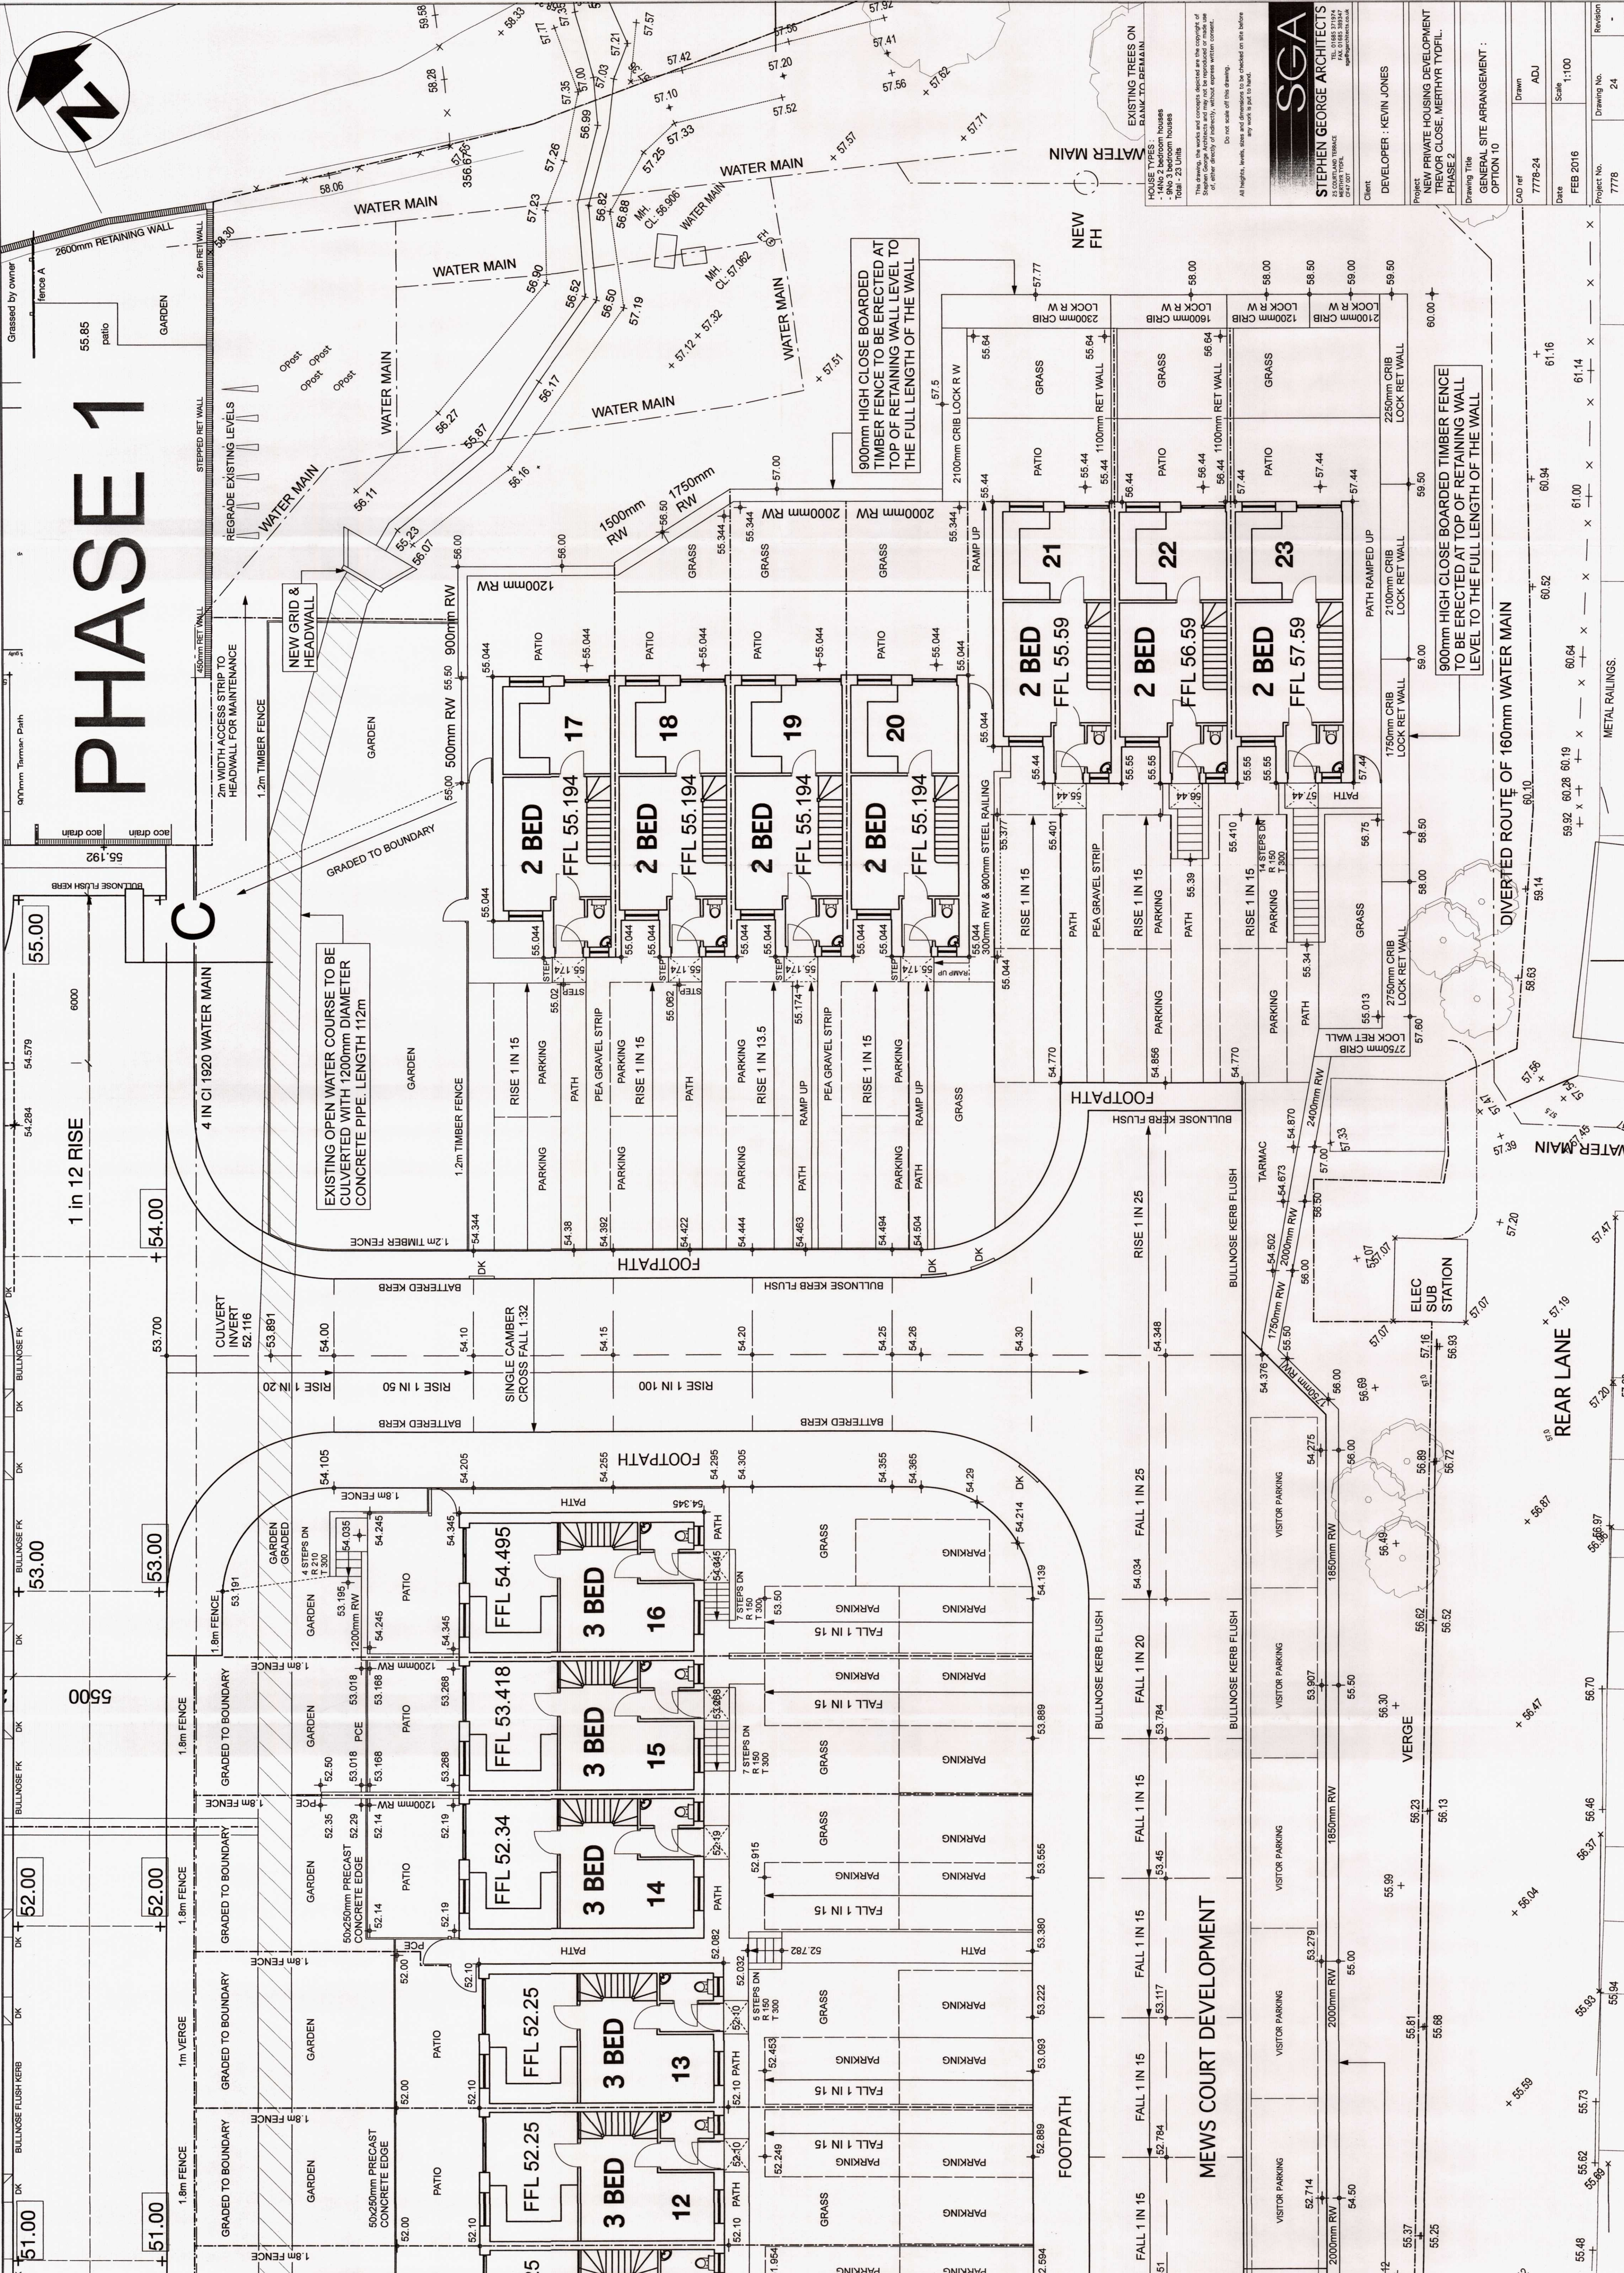

PHASE 1

HOUSE TYPES
Total - 23 Units

This drawing, its works and concepts depicted are the copyright of Stephen George Architects and may not be reproduced or made use of in any form without the written consent of Stephen George Architects.

All heights, levels, sizes and areas are to be checked on site before any work is started on site.

SGA
STEPHEN GEORGE ARCHITECTS
25 COURTLAND TERRACE

Client
DEVELOPER : KEVIN JONES

Project
NEW PRIVATE HOUSING DEVELOPMENT
TREVOR CLOSE, MERTHYR TYDFIL
PHASE 2

Drawing Title
GENERAL SITE ARRANGEMENT :
OPTION 10

CAD ref	Drawn
7778-24	ADJ
Date	Scale
FEB 2016	1:100
Project No.	Drawing No.
7778	24
Revision	

900mm HIGH CLOSE BOARDED
TIMBER FENCE TO BE ERRECTED AT
TOP OF RETAINING WALL LEVEL TO
THE FULL LENGTH OF THE WALL

900mm HIGH CLOSE BOARDED
TIMBER FENCE TO BE ERRECTED AT
TOP OF RETAINING WALL LEVEL TO
THE FULL LENGTH OF THE WALL


