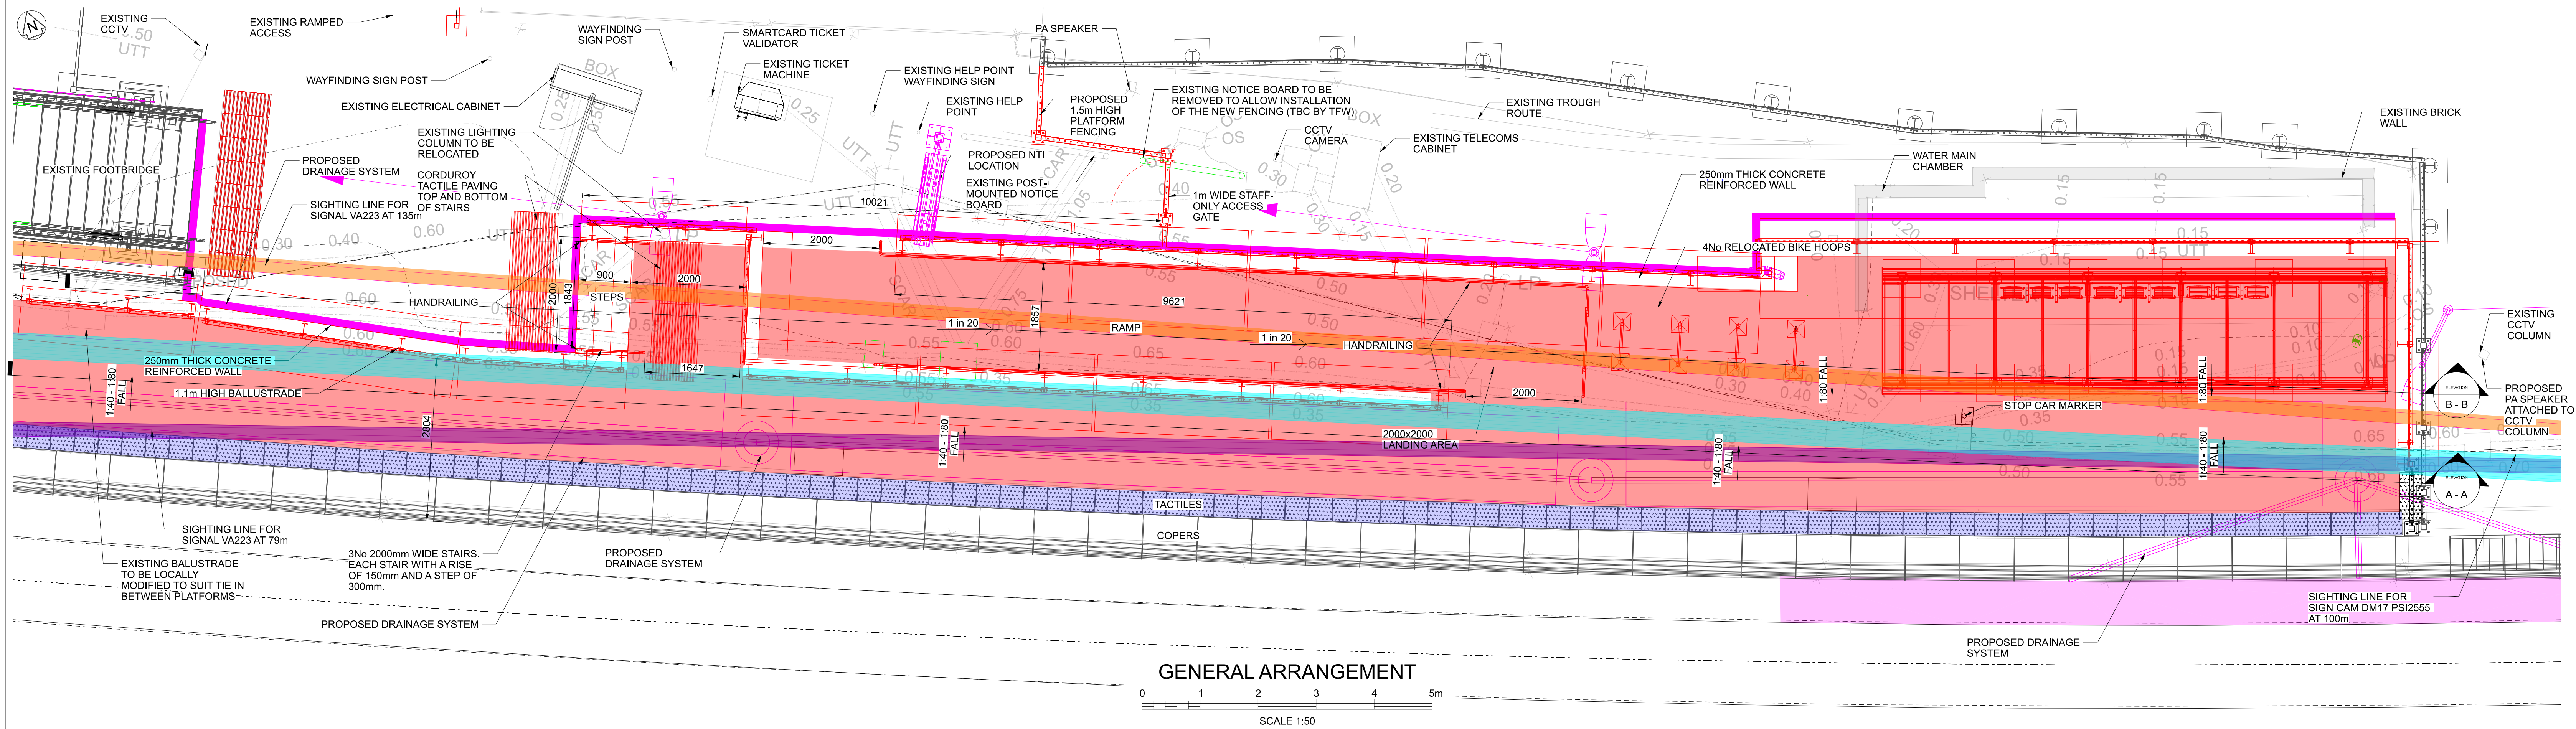


- NOTES:
- DO NOT SCALE OFF THIS DRAWING.
 - ALL DIMENSIONS IN MILLIMETERS UNLESS OTHERWISE STATED.
 - TOPOGRAPHICAL SURVEY BASED ON MODEL TRAN01-SVP-R1-MER-DM3-G-SU-000023. BURIED SERVICES BASED ON MODEL TRAN01-SVP-R1-MER-DM3-G-UT-000008 AND MANHOLES CARD TRAN01-SVP-R1-MER-RPT-G-UT-000016.
 - BURIED SERVICES SEARCH TO BE UNDERTAKEN PRIOR TO WORKS COMMENCEMENT. ANY CLASHES WITH THE PROPOSED FOUNDATIONS TO BE REPORTED TO DESIGNER AND PROPOSAL AGREED.
 - FOR EXISTING LIGHTING COLUMN PROPOSALS (RETAIN/REMOVE), REFER TO THE E&P DESIGN
 - TRAN01-KAW-R1-MER-DM3-E-EP-000070
 - TRAN01-KAW-R1-MER-DM3-E-EP-000009
 - FOR EXISTING NTI PROPOSALS (RETAIN/REMOVE), REFER TO THE TELECOMS DESIGN
 - TRAN01-KAW-R1-MER-DM3-Y-TL-000116
 - FOR PROPOSED DRAINAGE REFER TO THE DRAINAGE DESIGN
 - TRAN01-KAW-R1-MER-DM3-D-DR-000001

Lifesaving Rules
Refer to:
Life Saving Rules on Safety Central
everyone home safe every day
highlighting the core risks associated with working on the railway.

COLOUR KEY:

1. RED	- NEW OR ADDITIONAL ITEMS
2. GREEN	- REDUNDANT OR TO BE REMOVED
3. BLUE	- MODIFIED OR TO BE MOVED
4. BLACK	- EXISTING OR UNCHANGED
5. MAGENTA	- BY OTHERS

P01	20/07/26	For coordination	ETJ	OS	OS
P02.1	---	For coordination	ETJ	---	---
Rev	Date	Description of Revisions	Drawn	Chkd	Appr
Status					Suitability
Initial non-contractual code					S0

TRAFNIDIAETH CYMRU
TRANSPORT FOR WALES

Amey
S E I L W A I T H
INFRASTRUCTURE

Authorised	---	Signed	Authorised by eSign	Date	---
Contractor(s) Amey Infrastructure Wales					
Asset Location					
Sub-Asset TRAN01					
Type	CAD drawings	Sub-Type	DDR	Date	---
Role	C	Sub-Role	CV	Date	---
Location Zone	MER	Plan of Work Stage	C	Date	---
Project TRAN01 - CVL Transformation					

Route Section Group
Route Section Group 1

Route Section
Merthyr Branch

Drawing Title
Quakers Yard Station - Down Platform 01

Designed	---	Signed	Designed by eSign	Date	---
Drawn	E.T.Jimenez	Signed	Drawn by eSign	Date	14/08/26
Checked	---	Signed	Checked by eSign	Date	---
Approved	---	Signed	Approved by eSign	Date	---
Scale(s)	1:1	ELR & Mileage	From ***M ***ch	To ***M ***ch	
Alternative Reference					Sheet

Drawing Number TRAN01-KAW-R1-MER-DDR-C-CV-000282	Revision P02.1
---	-------------------