

Responsibility is not accepted for errors made by others scaling from this drawing.


All construction information should be taken from figured dimensions only. Dimensions are in millimetres unless otherwise stated.

All dimensions and conditions are to be checked on site prior to preparing drawings or commencing any work.

Any variations or supplementary drawings are to be approved by The Architect.

Key

- A Wall tops & chimneys capped-off using 600 x 600 x 50 slabs cut to suit
- B Modern buff brick cavity wall with inner blockwork skin laid on flat
- C Existing flat top to high level cornice
- D New steel lintols on cornice
- E Brickwork following edge of flat fielded area of cornice top
- F Blockwork wall laid on flat

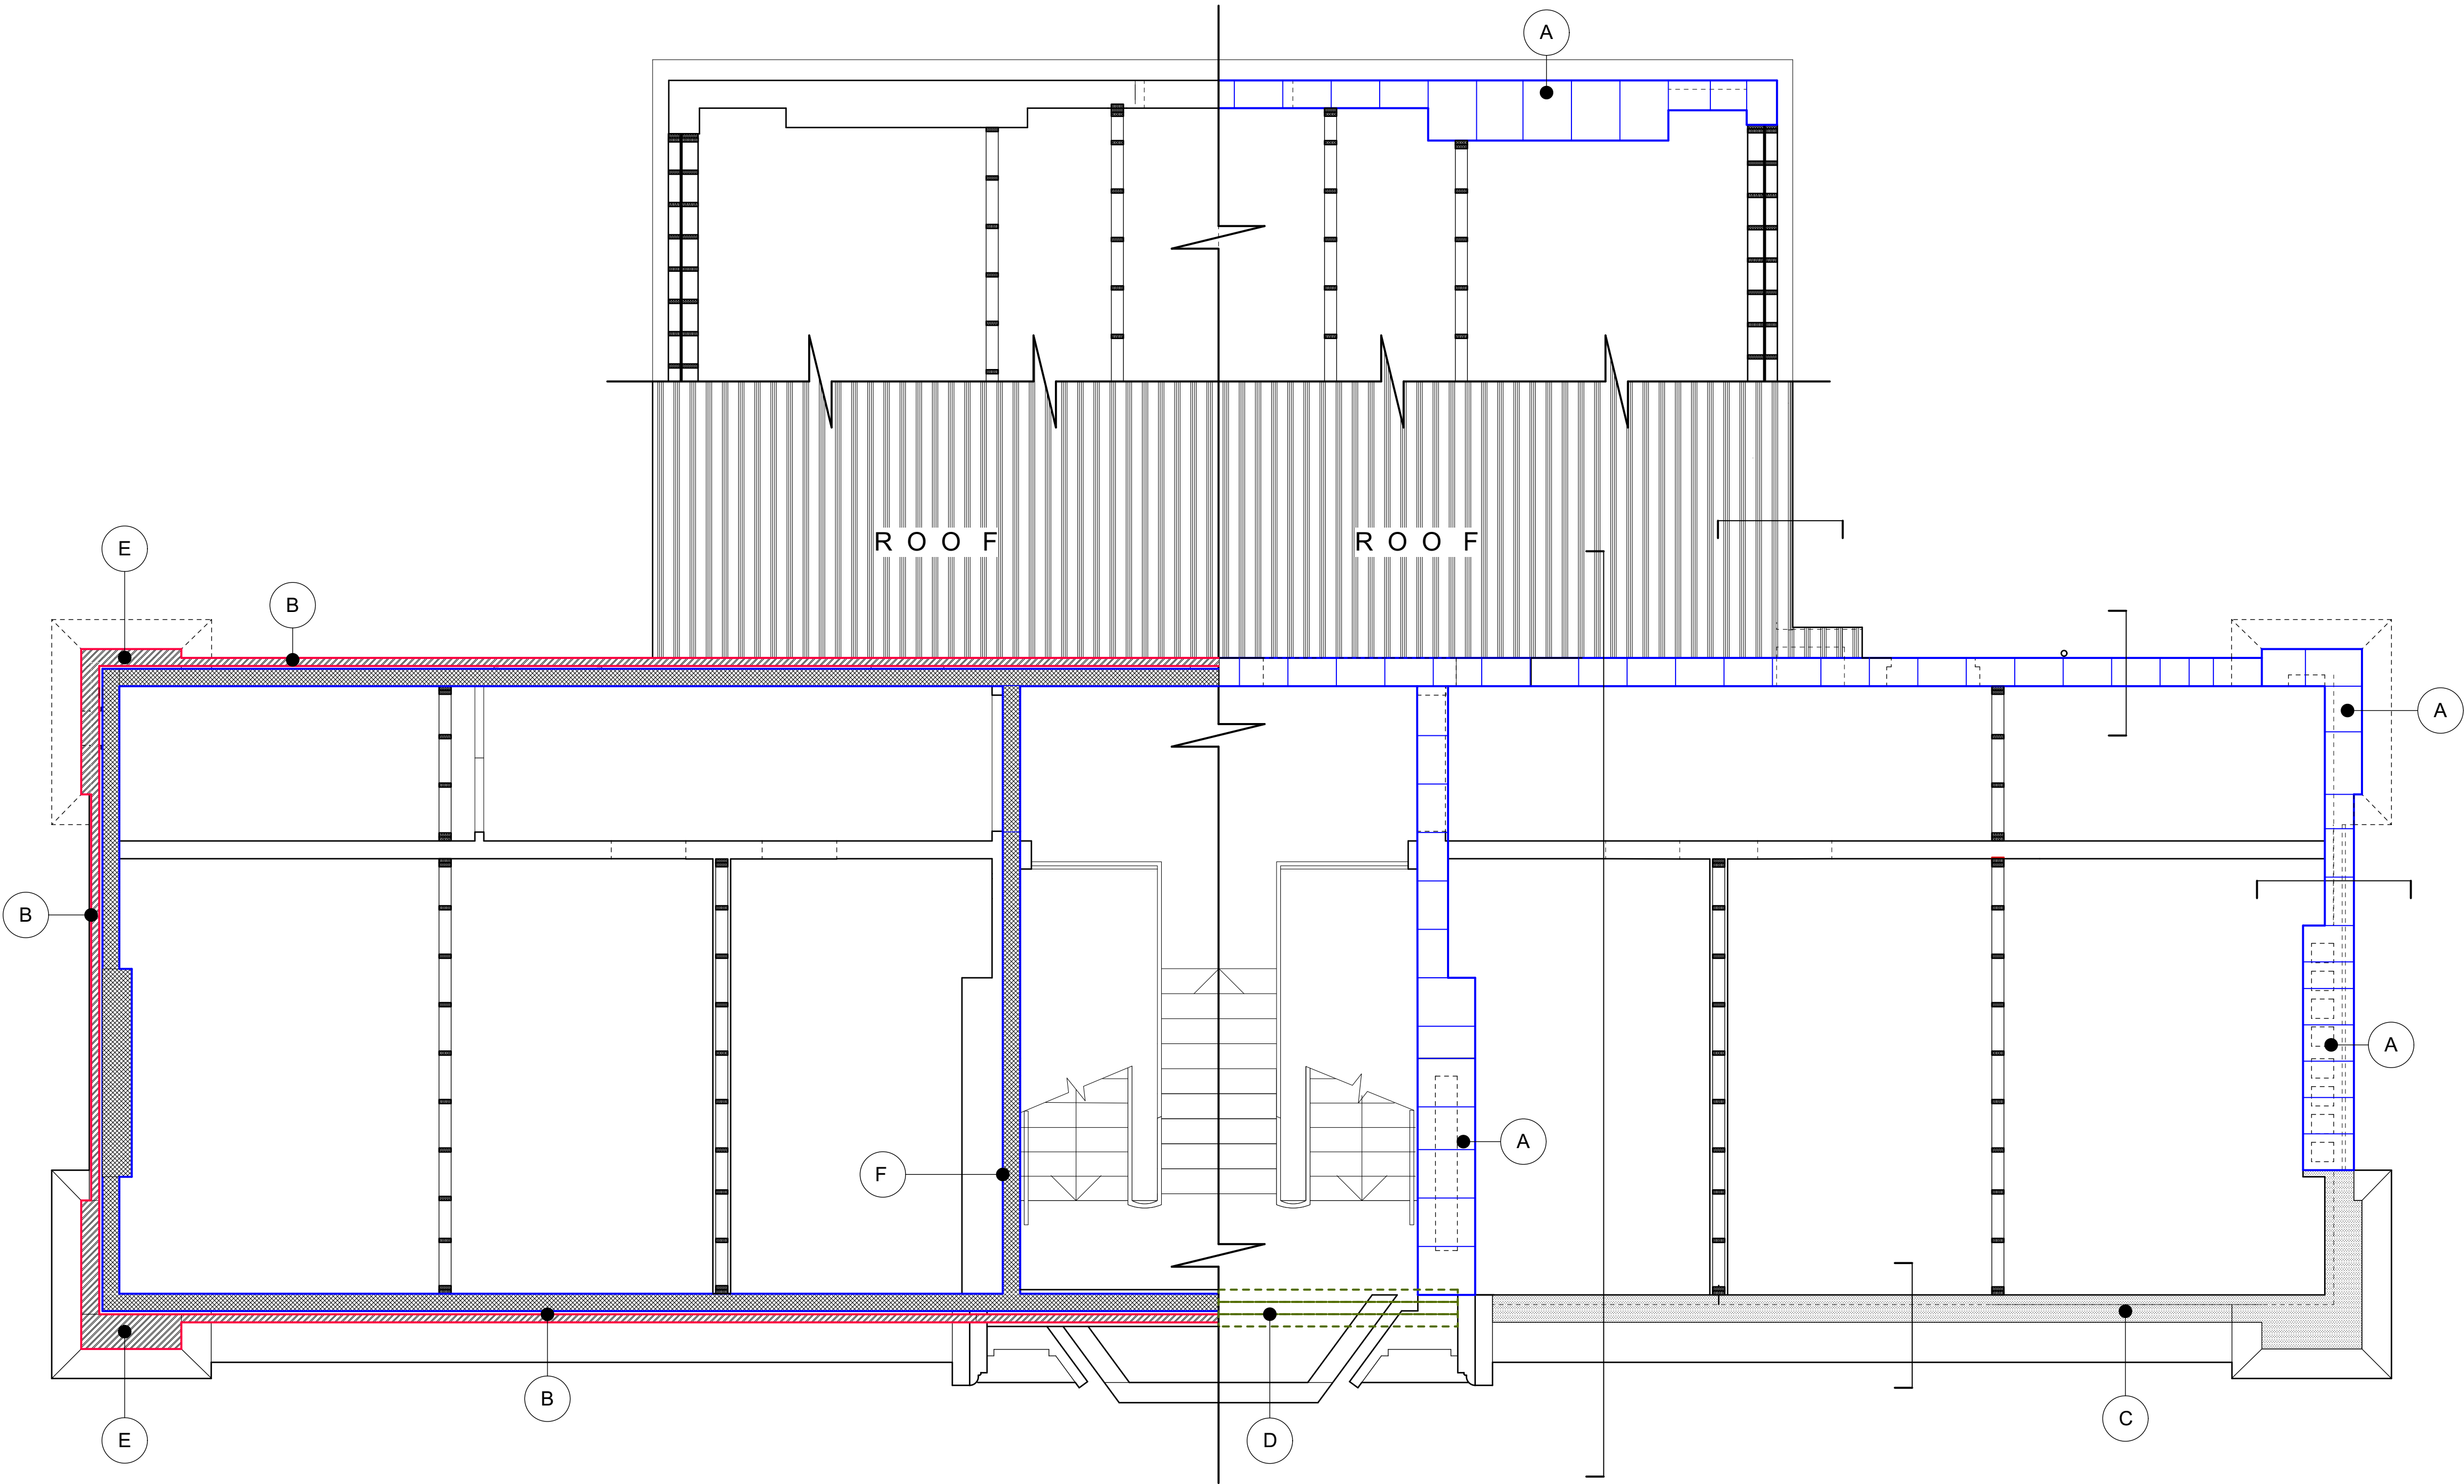

1 Proposed New High Level Masonry Plan, Above Capping
Scale: 1:50

2 Proposed High Level Capping Plan, Below New Masonry
Scale: 1:50