


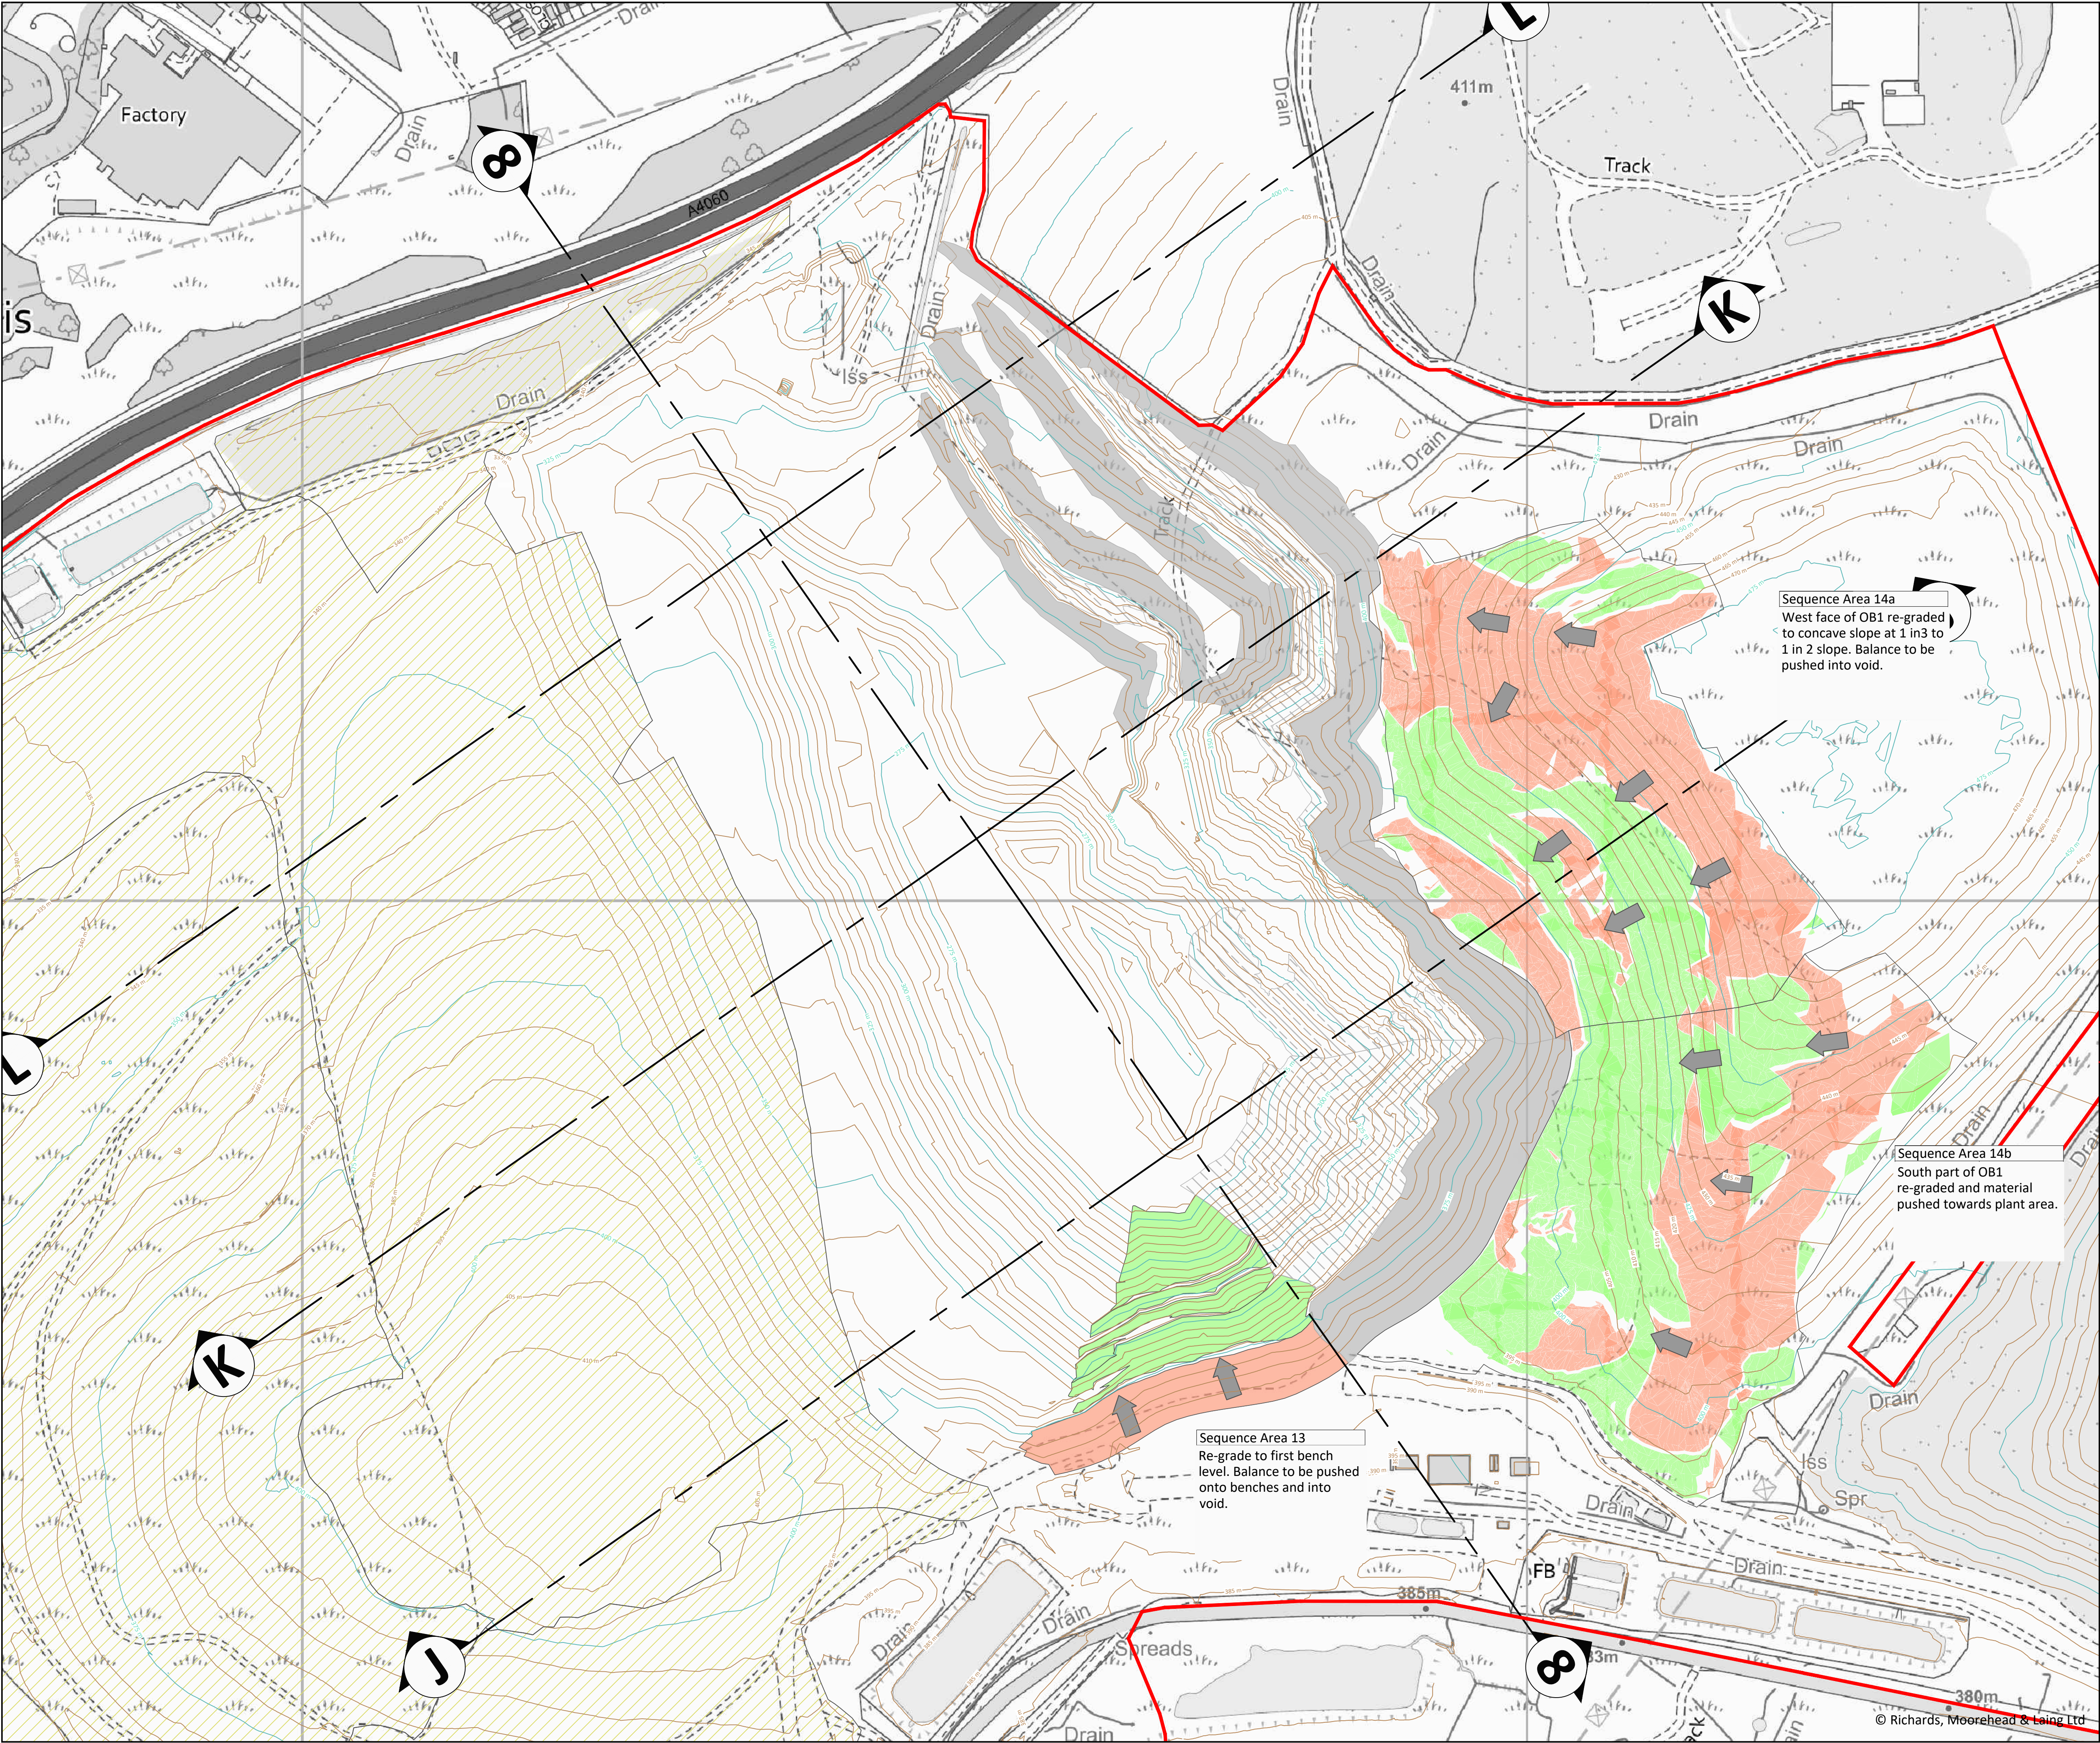

0102030405075100125150200250m

Based upon the Ordnance Survey VectorMap Local with the permission of the Controller of His Majesty's Stationary Office, Crown copyright reserved. Licence No. 100004963

Eglurhad / Key:

Application site boundary

Previously restored land

Regraded area

Scree area

Active restoration works [CUT]

Active restoration works [FILL]

Surface contours
(interval: **major** 25 m, **minor** 5 m)

Likely direction of working

02	17/01/2025	Issued for Planning	RhE	JS	JS
01	13/11/2024	Issued to Client for comment	RhE	JS	JS
Cywl. Rev.	Dyddiad Date	Disgrifiad Description	Gan By	Gwirwyd Checked	Cymer. Appro.

Cleient / Client:

MERTHYR

(SOUTH WALES) LTD

Enw project / Project name:

FFOS-Y-FRAN

FINAL RESTORATION STRATEGY

Titl lluniad / Drawing title:

Figure 4.4 - Working Plan C

Sequence Area 13 and 14

Darparwyd gan / Prepared by:

RML

1 Llys Clwyd, Cwrt Y Dderwen, Ffordd Celyn, Ruthin, Denbighshire, LL15 1NU

rhif ffôn/fôn: +44 (0)1824 705366, ffôn/facs: +44 (0)1824 705450

e-bost/e-mail: rml@rmlconsult.com, Gwefan/Website: www.rmlconsult.com

Graddfa / Scale (A1):

Dyddiad / Date:

Darlunwyd gan:
Drawn by:

1:2,500 @ A1

Nov 2024

RhE

Rhif lluniad / Drawing number:

Cywiriad:
Revision:

3274-RML-DR-L-53C

02

© Richards, Moorehead & Loing Ltd