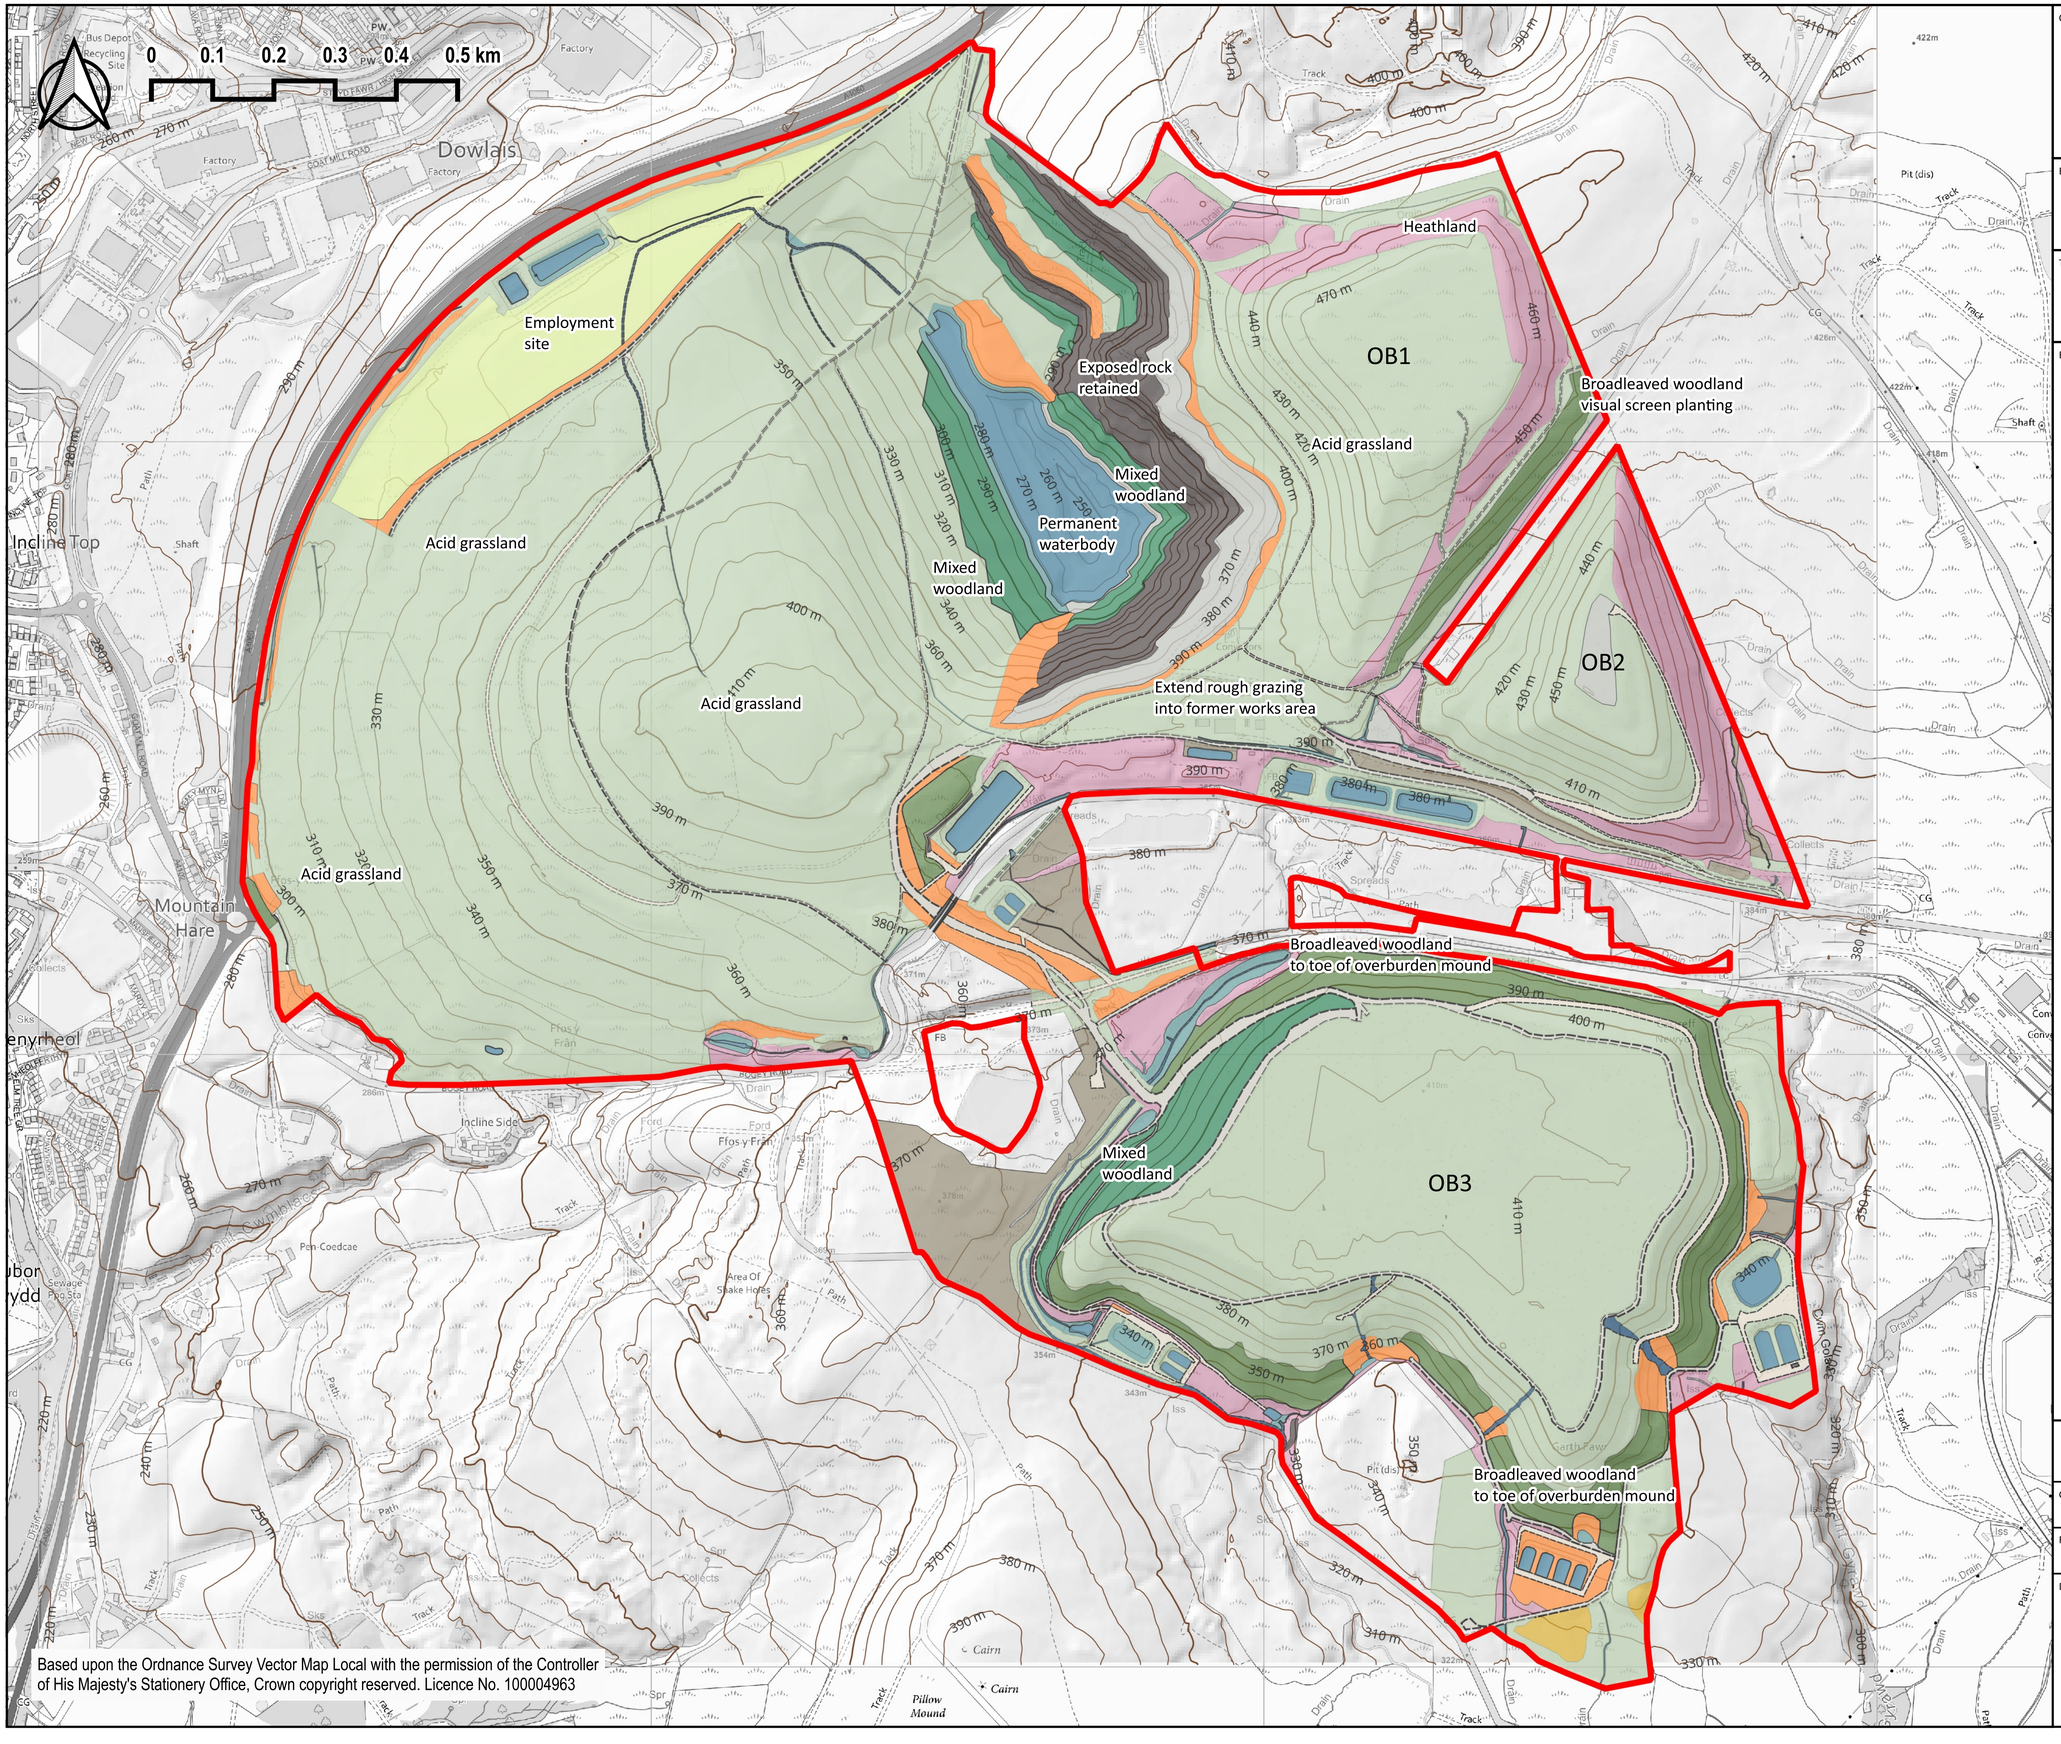


Based upon the Ordnance Survey Vector Map Local with the permission of the Controller of His Majesty's Stationery Office, Crown copyright reserved. Licence No. 100004963

Cleient / Client:

MERTHYR (SOUTH WALES) LIMITED

Enw project / Project name:

FFOS-Y-FRAN FINAL RESTORATION

Teitl lluniad / Drawing title:

Restoration and Aftercare

Eglurhad / Key:

- Application boundary
- Proposed contour (10 m interval)

Land cover (indicative) [acres]

- Improved grass
- Unimproved grass
- Mixed woodland
- Broad-leaved woodland
- Native shrub / Hedgerows
- Heathland
- Bog
- Inland rock and scree (natural regeneration)
- Standing water
- Running water
- Freshwater marsh
- Other built structure
- Metalled roadway
- Pathway
- Unimproved grass (allocated employment site)
- Bare surface (natural regeneration)

PLANNING

Graddfa / Scale (A1):	Dyddiad / Date:	Darlunwyd gan: Drawn by:	RhE
1:5,000 @ A1	Jan 2025	Gwirwyd gan: Checked by:	JS
Rhif lluniad / Drawing number: 3274-RML-DR-L-54		Cywiriad: Revision:	01

Darparwyd gan / Prepared by:

RML
Tŷ Clwyd, Cwrt Y Dderwen, Ffordd Celyn, Ruthin, Denbighshire LL15 1NJ
Rhif Ffon/Tel: +44 (0)1824 704366, Ffacs/Fax: +44 (0)1824 705450
e-bost/e-mail: rml@rmlconsult.com, Gwefan/Website: www.rmlconsult.com