
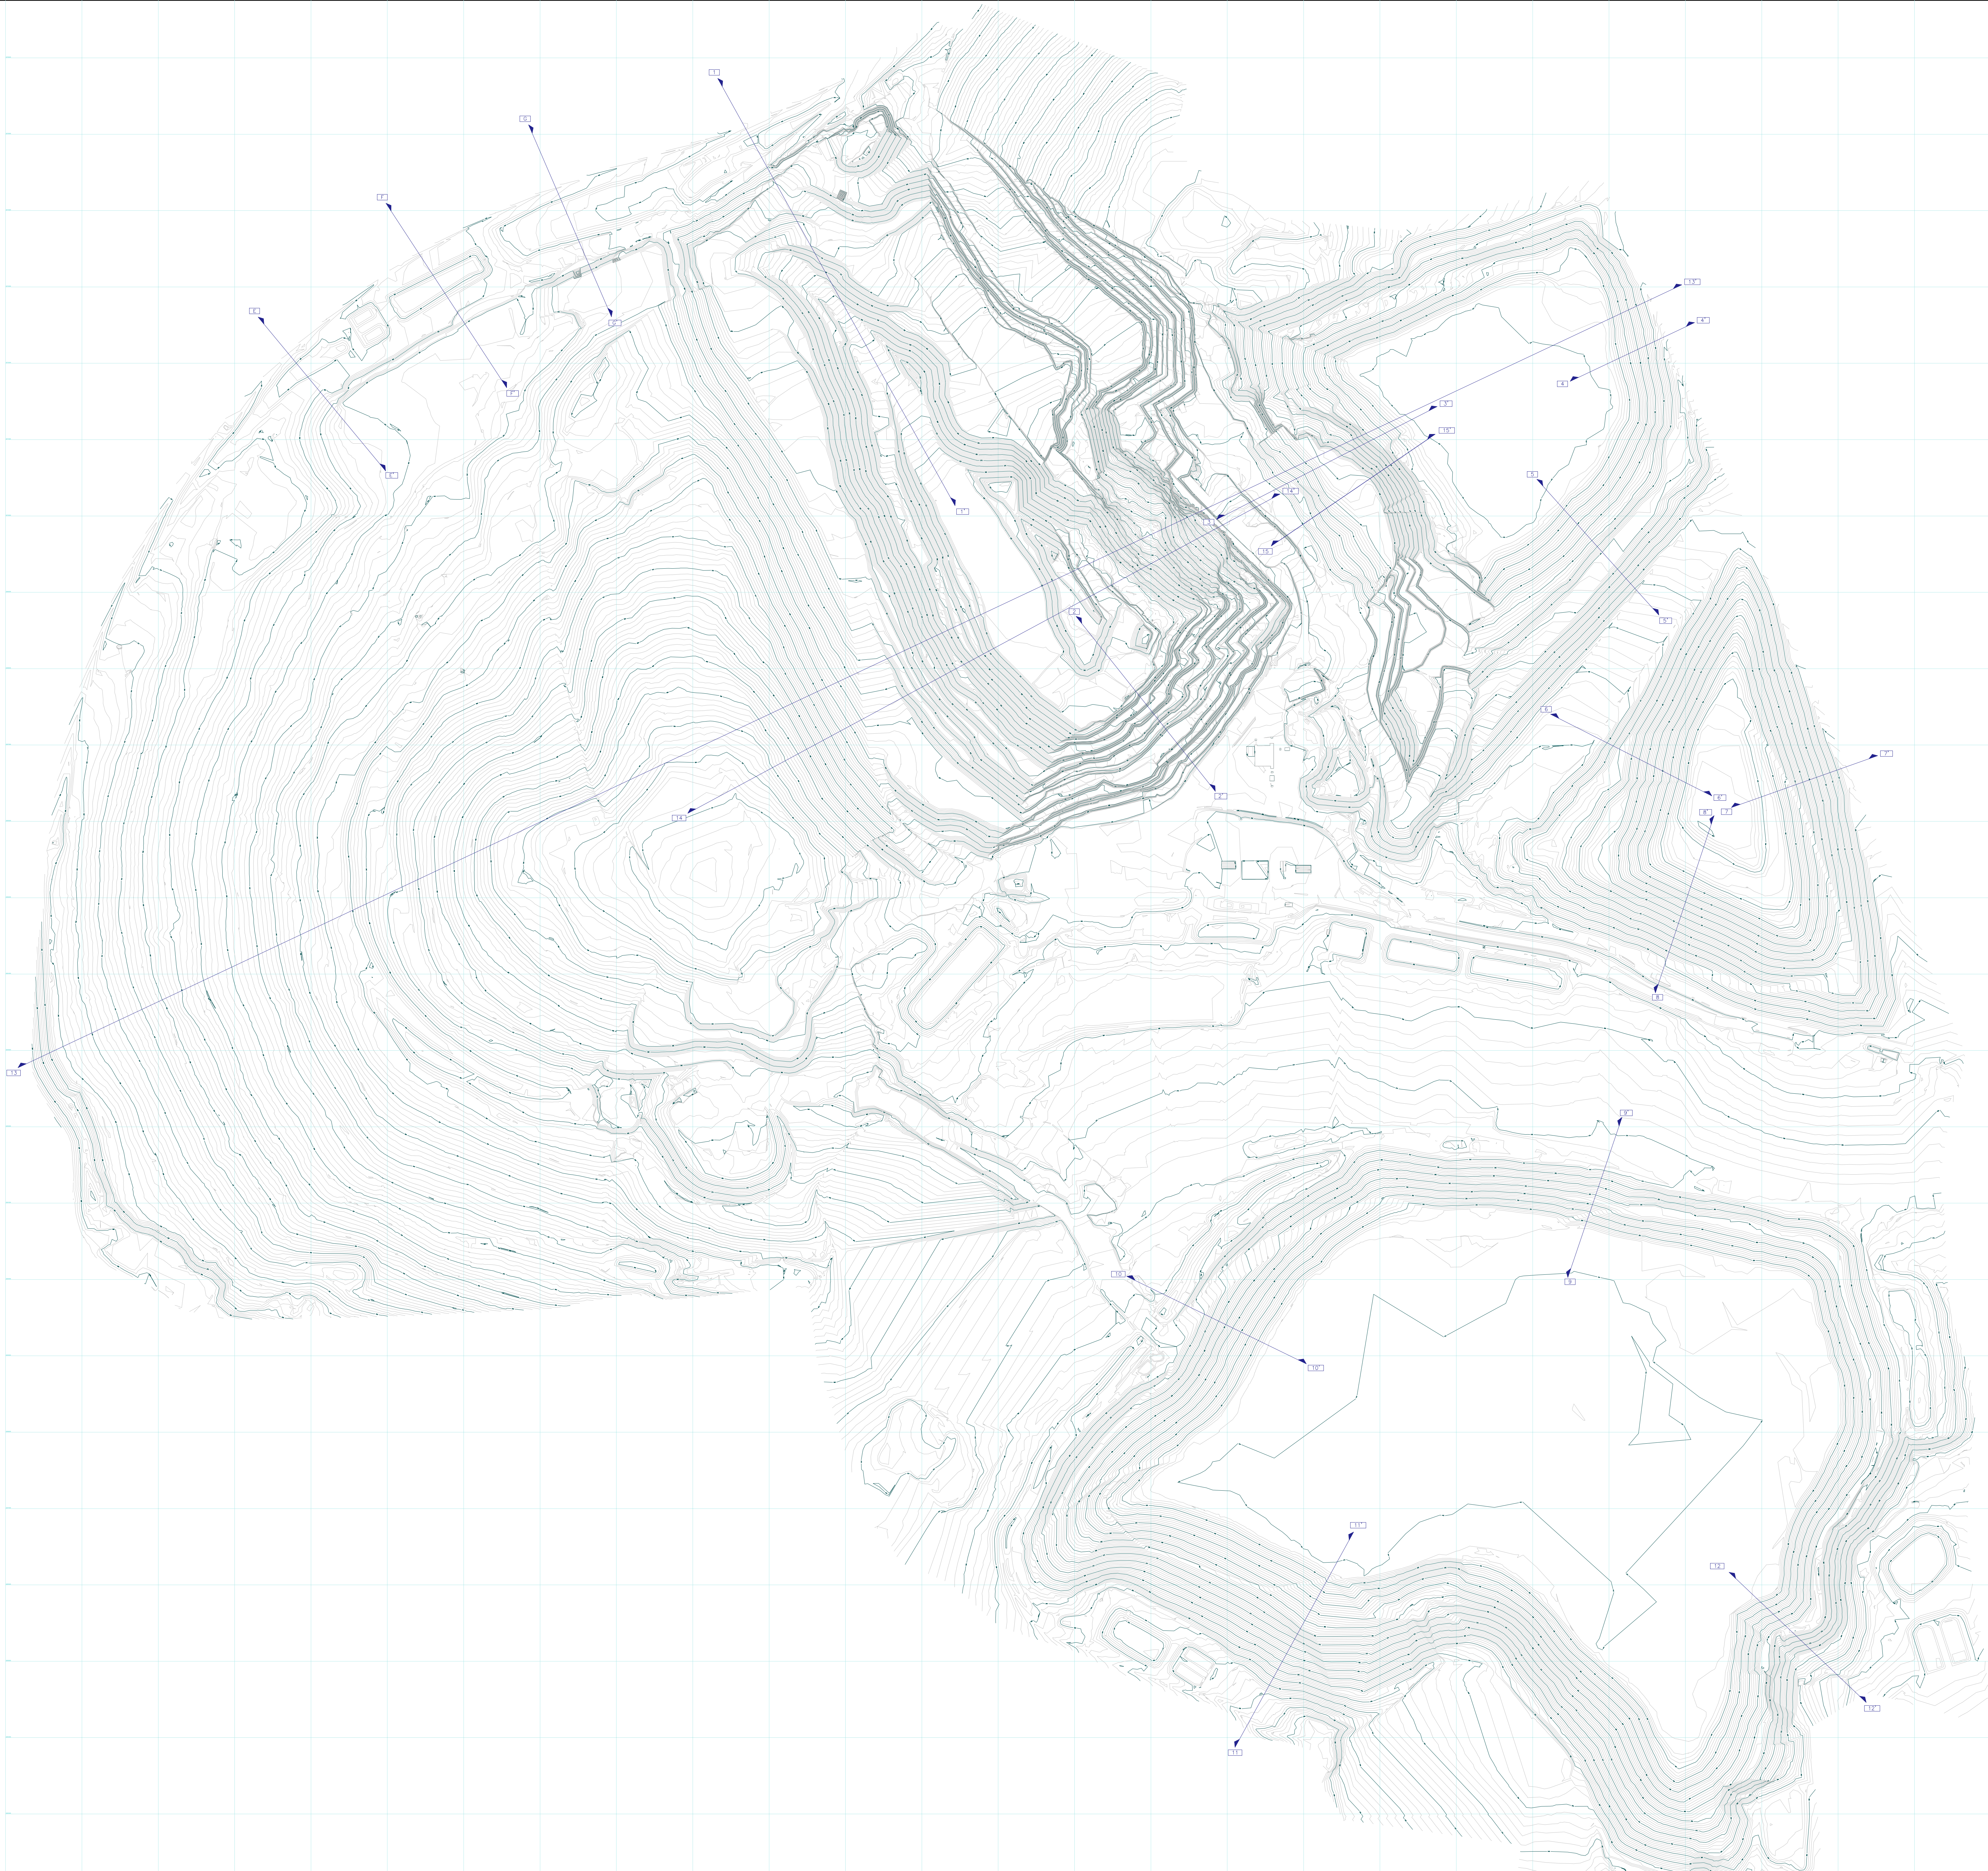


- Eguriad / Key:
- Site boundary
 - Area of open cast restored to pasture
 - A4060 Corridor
Allocated Employment Site
 - Surface contours
(interval: **major**10 m, **minor**2 m)
 - A4060 ground levels
(metres above Ordnance Datum)
 - Site ground levels
(metres above Ordnance Datum)
 - Survey gradient break lines
(top and bottom of bank/bench)
 - Edge of track/hard standing
 - Water level August 2024 (c. 276 mAOD)
 - Updated area

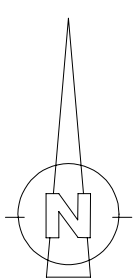

01	First Issue	RB	25/11/24
Rev.	Revision Detail	Drawn	Date
CLIENT:			
MERTHYR SOUTH WALES			
PROJECT:			
FFOS—Y—FRAN			
TITLE:			
TOPOGRAPHIC SURVEY AND CROSS SECTION LOCATIONS PLAN			
DRAWN:	CHECKED:	DATE:	
RB	DH	NOV '24	
SCALE:	ORIGINAL SHEET SIZE:	STATUS:	
1:3000	A0	REV 01	
DRAWING NO.			REVISION:
JA—MSW—FF—1—24			01

JAMES
associates
Geological, Mining and Development Consultants