



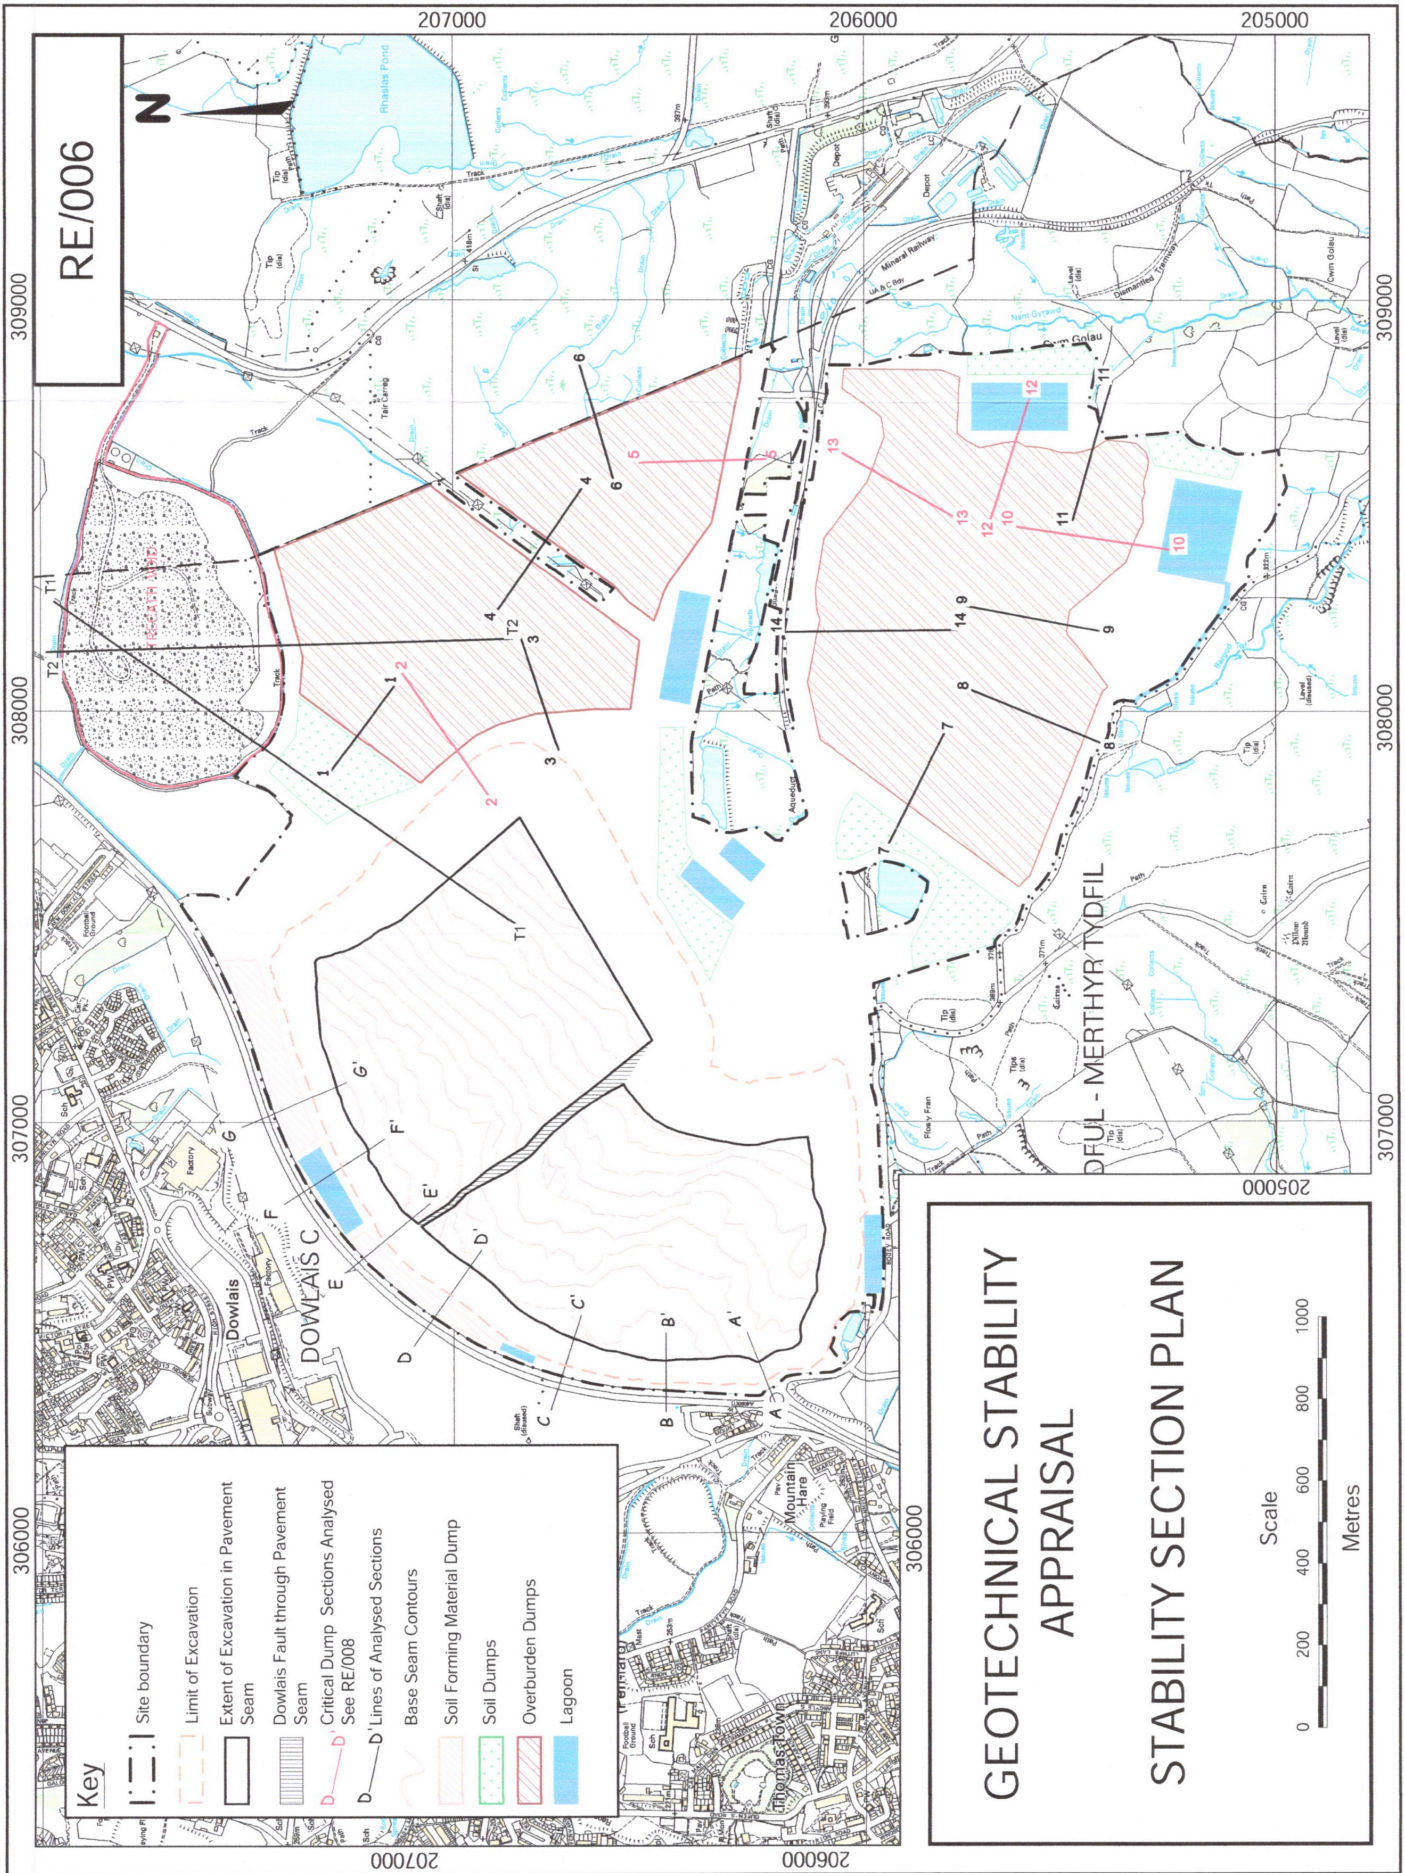

GEOTECHNICAL STABILITY APPRAISAL


STABILITY SECTION PLAN

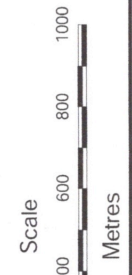


Drawing No. Revision

LEGEND


- Tip Profile
- Original Ground Contours
- Excavation Profile
- Excavation Profile Hard
- Base of Superficials
- Soil Dumps

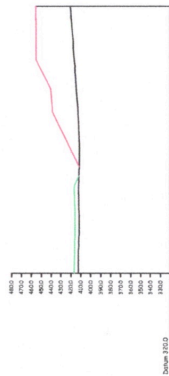


SECTION No 1

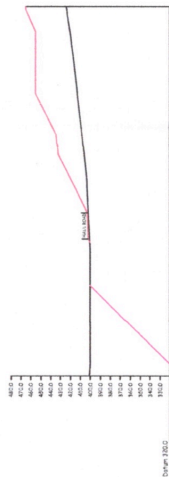


SECTION No 2

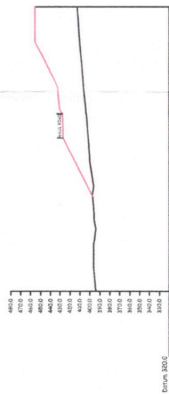

SECTION No 3

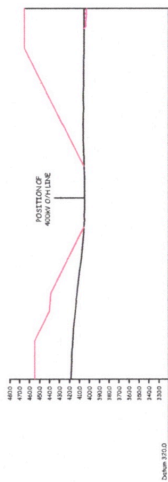

SECTION No 4

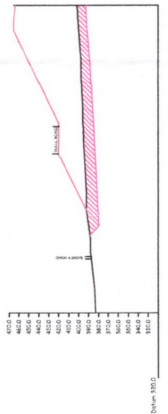

SECTION No 5



SECTION No 6



SECTION No 7



SECTION No 8



SECTION No 9



SECTION No 10



SECTION No 11



SECTION No 12



SECTION No 13



SECTION No 14

Rev	Description of Revision	Auth	Chk	App	Date

FFOS V FRAN LAND
RECLAMATION SCHEME

TITLE
GEOTECHNICAL CROSS SECTIONS
OVERBURDEN DUMP 1 - 14

CONSULTANT

Designed: DM Drawn: DM Checked:

CAD/Our Name:

Scale: 1:2500 @ A1 Size: A1 Date: 03/11/05

Drawing No. 104/3 Rev: Correct Drawing No. 104/3



Tel: 01685 844881
Tel: 01685 840529