


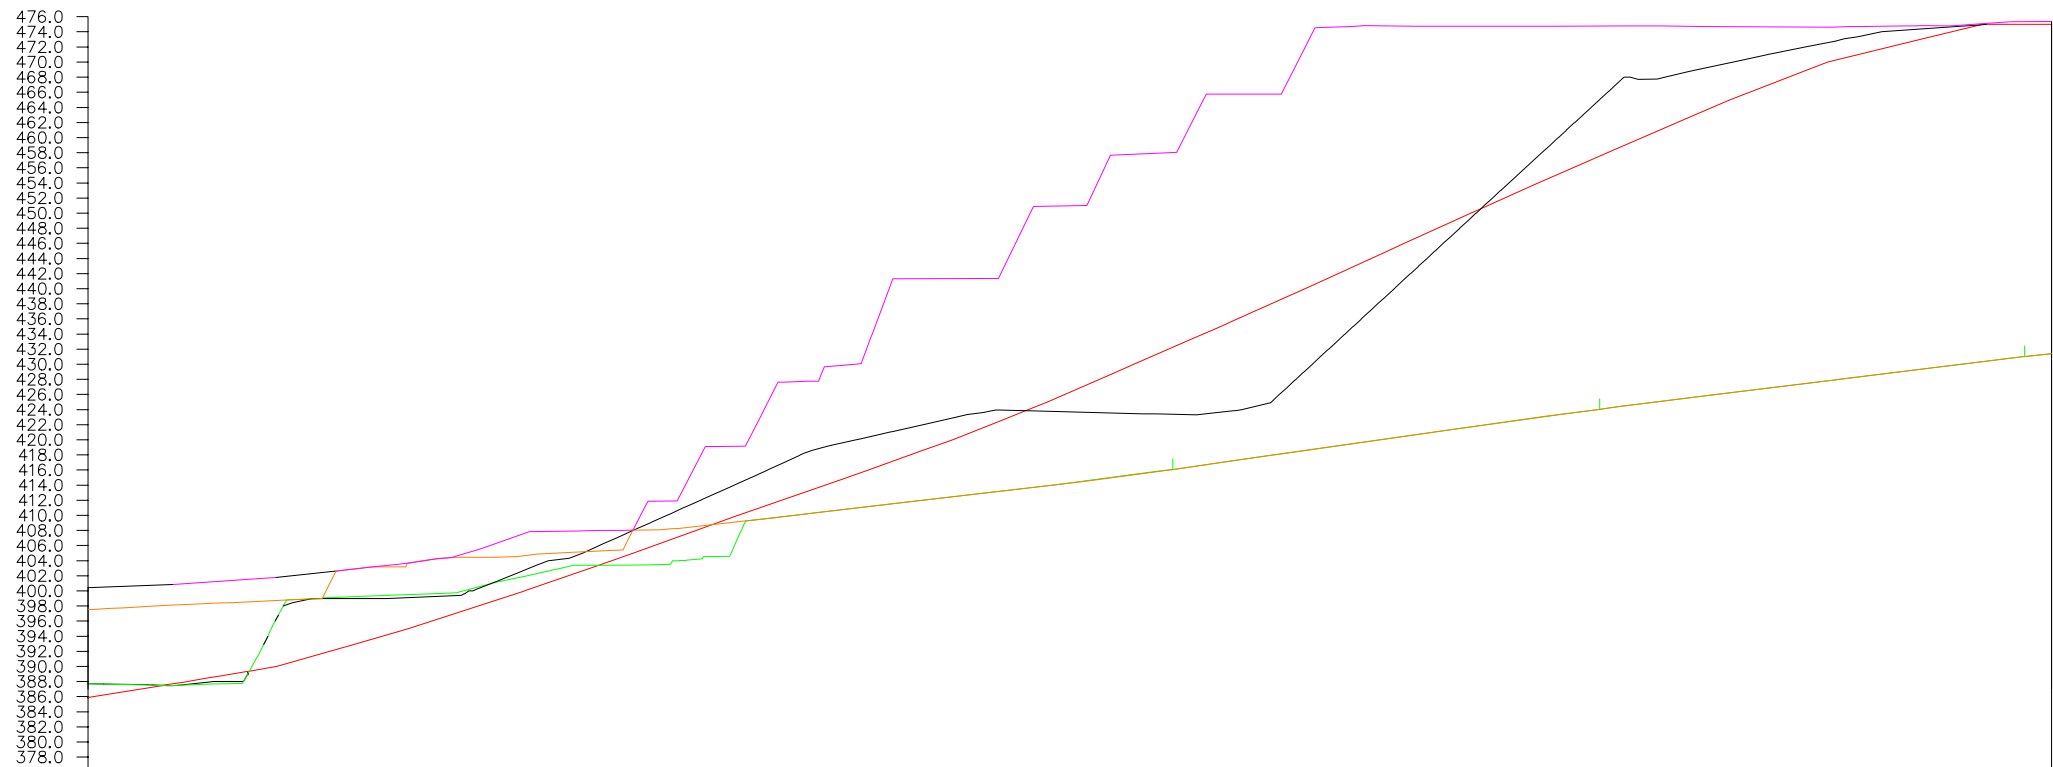

Longsection Chainage (m)	22-07-29 MEASURE SURVEY.LSS	22_07_29 OBI UPDATE SURVEY.LSS	TOTAL EXCAVATION MODEL	RESTORATION CONTOURS 'ACAD-3274-RML-DR-L-35- LANDSCAPERESTORATION_R03.LSS'	TOPOGRAPHIC SURVEY (DATED SEPTEMBER 2024)
0.0	397.54	400.40	387.69	385.91	387.69
10.0	398.07	400.82	387.45	387.50	387.44
20.0	398.50	401.43	387.76	389.15	388.00
30.0	398.99	402.32	388.99	390.00	388.00
40.0	403.16	403.53	399.43	394.30	399.00
50.0	404.42	404.97	399.75	397.46	400.00
60.0	404.89	407.83	402.00	400.00	401.00
70.0	405.43	408.04	403.39	404.23	402.00
80.0	408.46	419.10	404.23	407.81	403.00
90.0	409.58	419.13	404.57	410.00	404.00
100.0	410.75	427.75	409.58	411.36	405.00
110.0	411.92	441.31	410.00	415.00	406.00
120.0	413.10	441.34	412.00	418.41	407.00
130.0	414.27	450.96	413.12	420.00	408.00
140.0	415.57	457.87	415.62	423.69	409.00
150.0	416.98	465.77	416.98	430.00	410.00
160.0	418.42	469.71	418.00	435.00	411.00
170.0	419.84	474.81	420.00	444.05	412.00
180.0	421.26	474.73	421.26	448.60	413.00
190.0	422.68	474.74	422.66	453.09	413.00
200.0	424.04	474.76	424.00	457.49	414.00
210.0	425.31	474.80	425.30	461.81	415.00
220.0	426.54	474.67	426.54	465.00	416.00
230.0	427.77	474.61	428.00	470.00	417.00
240.0	429.00	474.79	429.00	472.37	418.00
250.0	430.24	475.02	430.00	475.00	419.00
	431.02	475.36	431.02	475.00	420.00

01	First Issue	RB	27/01/25
Rev.	Revision Detail	Drawn	Date
CLIENT:			
MERTHYR SOUTH WALES			
PROJECT:			
FFOS Y FRAN			
TITLE:			
CROSS SECTION 15			
DRAWN:	CHECKED:	DATE:	
RB	DH	NOV '24	
SCALE:	ORIGINAL SHEET SIZE:	STATUS:	
1:1000	A3	REV 01	
DRAWING NO.			REVISION:
JA-MSW-FF-20-24			01
 Geological, Mining and Development Consultants			