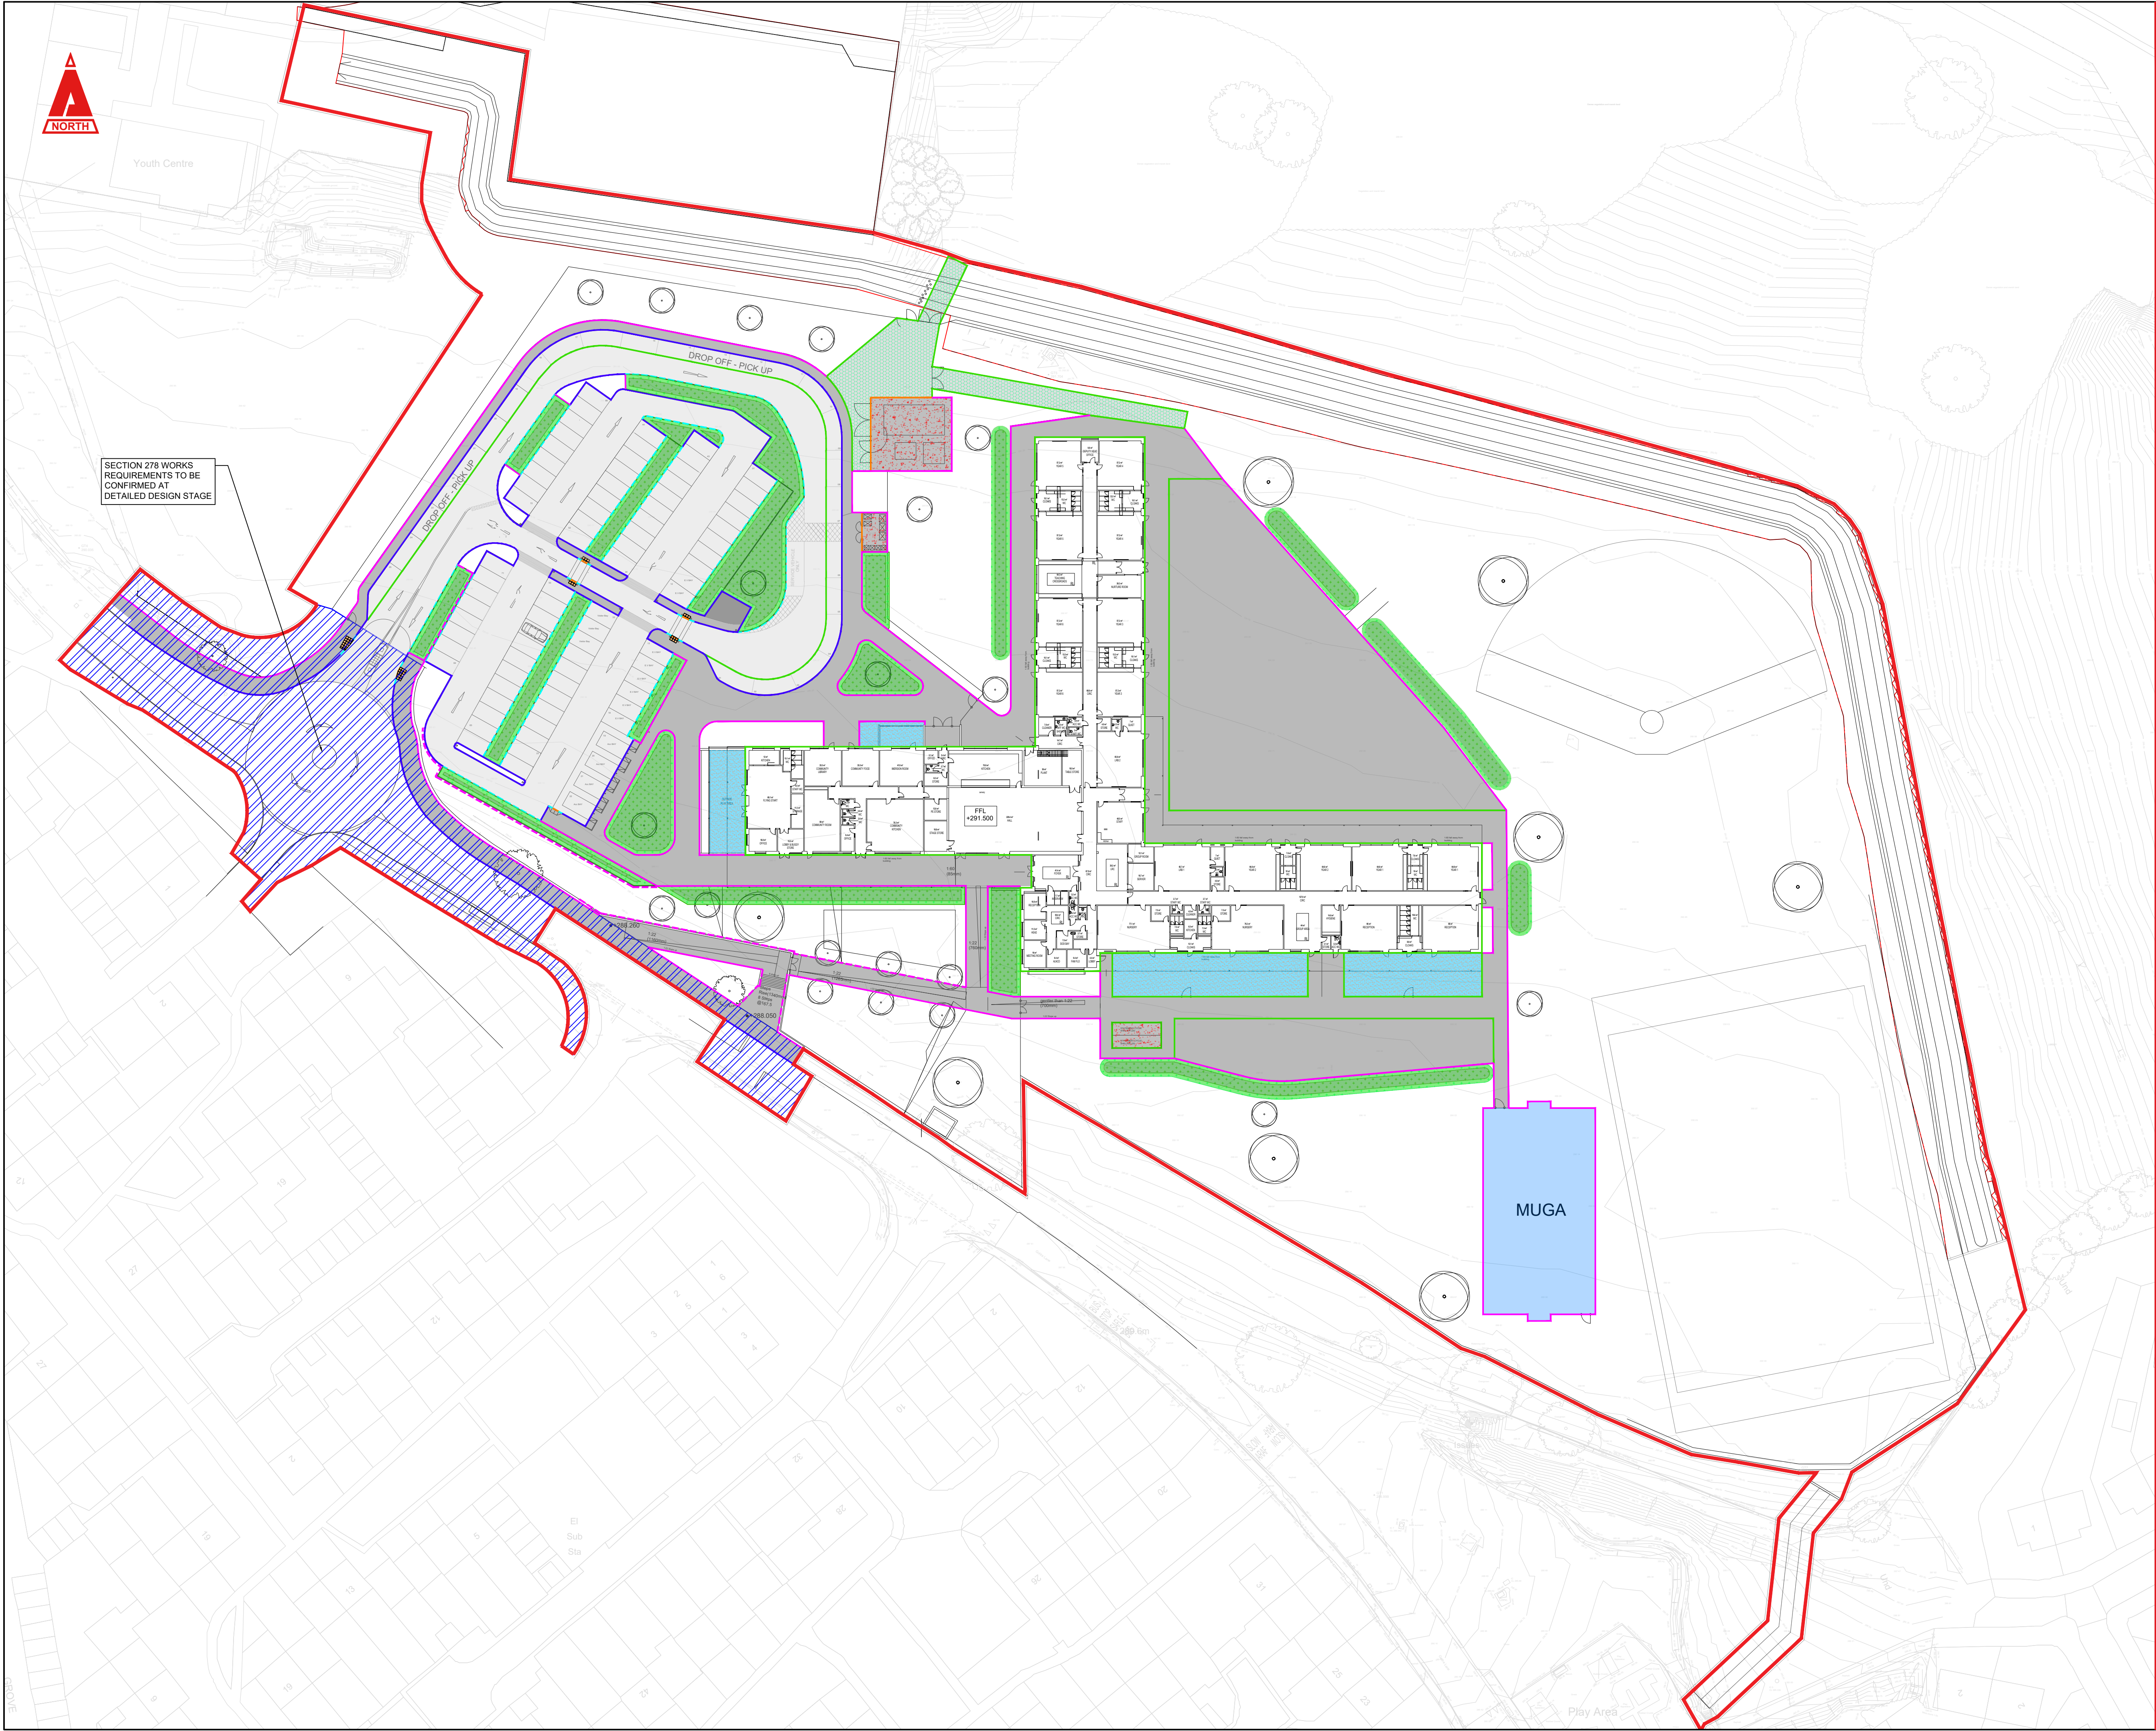


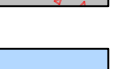
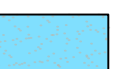


THIS DRAWING IS COPYRIGHT © CAMBRIA CONSULTING LTD.
DO NOT SCALE FROM THIS DRAWING.

CONTRACTORS MUST CHECK ALL DIMENSIONS ON SITE. ONLY FIGURED DIMENSIONS ARE TO BE WORKED FROM. DISCREPANCIES MUST BE REPORTED IMMEDIATELY TO CAMBRIA CONSULTING LIMITED BEFORE PROCEEDING.

THE CONTRACTOR IS TO REFER TO THE SPECIFICATION, FULL SCHEDULE OF RESIDUAL RISKS IN THE CONTRACT DOCUMENTATION AND ALSO TO INFORMATION FROM OTHER DESIGNERS, IN PARTICULAR THE M&E CONSULTANT REGARDING EXISTING LIVE SERVICES.

 THIS SYMBOL IS USED TO HIGHLIGHT INSTANCES OF RISK WITHIN THE CONSTRUCTION PROCESS. ALWAYS CHECK FOR LATER REVISIONS OF THIS DRAWING.

- KEY:
-  CARRIAGEWAY HATCH
 -  FOOTPATH HATCH
 -  CONCRETE SLAB
 -  MUGA PITCH
 -  RAINGARDEN BASE
 -  RAINGARDEN BATTER
 -  BODPAVE (TEMPORARY CARPARK)
 -  SOFT PLAY (IMPERMEABLE AREA)
 -  S278 WORKS
 -  HIT AND MISS HB2
 -  EF EDGING KERB
 -  EBN EDGING KERB
 -  BULL NOSED KERB
 -  HB2 KERB
 -  TRANSITION KERBING
 -  RETAINING WALL

P04	PLANNING APPLICATION SUBMISSION.	LW	RJ	BW
				07/02/24
P03	TOUCAN CROSSING AND TREES UPDATED.	LW	RJ	BW
				19/12/23
P02	ISSUED FOR RIBA STAGE 3.	LW	RJ	BW
				08/12/23
P01	ISSUED FOR RIBA STAGE 2.	DC	BW	BW
				27/09/23
Rev.	Description	By	Chk	App

Client:

MORGAN SINDALL

Project:

GOETRE PRIMARY SCHOOL
CC2538

Drawing Title:

PROPOSED EXTERNAL
HARD WORKS PLAN

Drawing No.

26CB01 CAM 50 XX D C 1100

Project Originator Function Spatial Form Disc. Number

Status Revision: Scale @A1: Rev: S4 PLANNING 1:500 P04

CAMBRIA
Constructive Thinking

Civil & Structural Engineers T 029 2009 3333
Cambria House E admin@cambria.co.uk
16 Plas St. Pol de Leon W www.cambria.co.uk
Penarth Marina @cambriauk
Cardiff, CF64 1TR uk.linkedin.com/in/cambriauk