


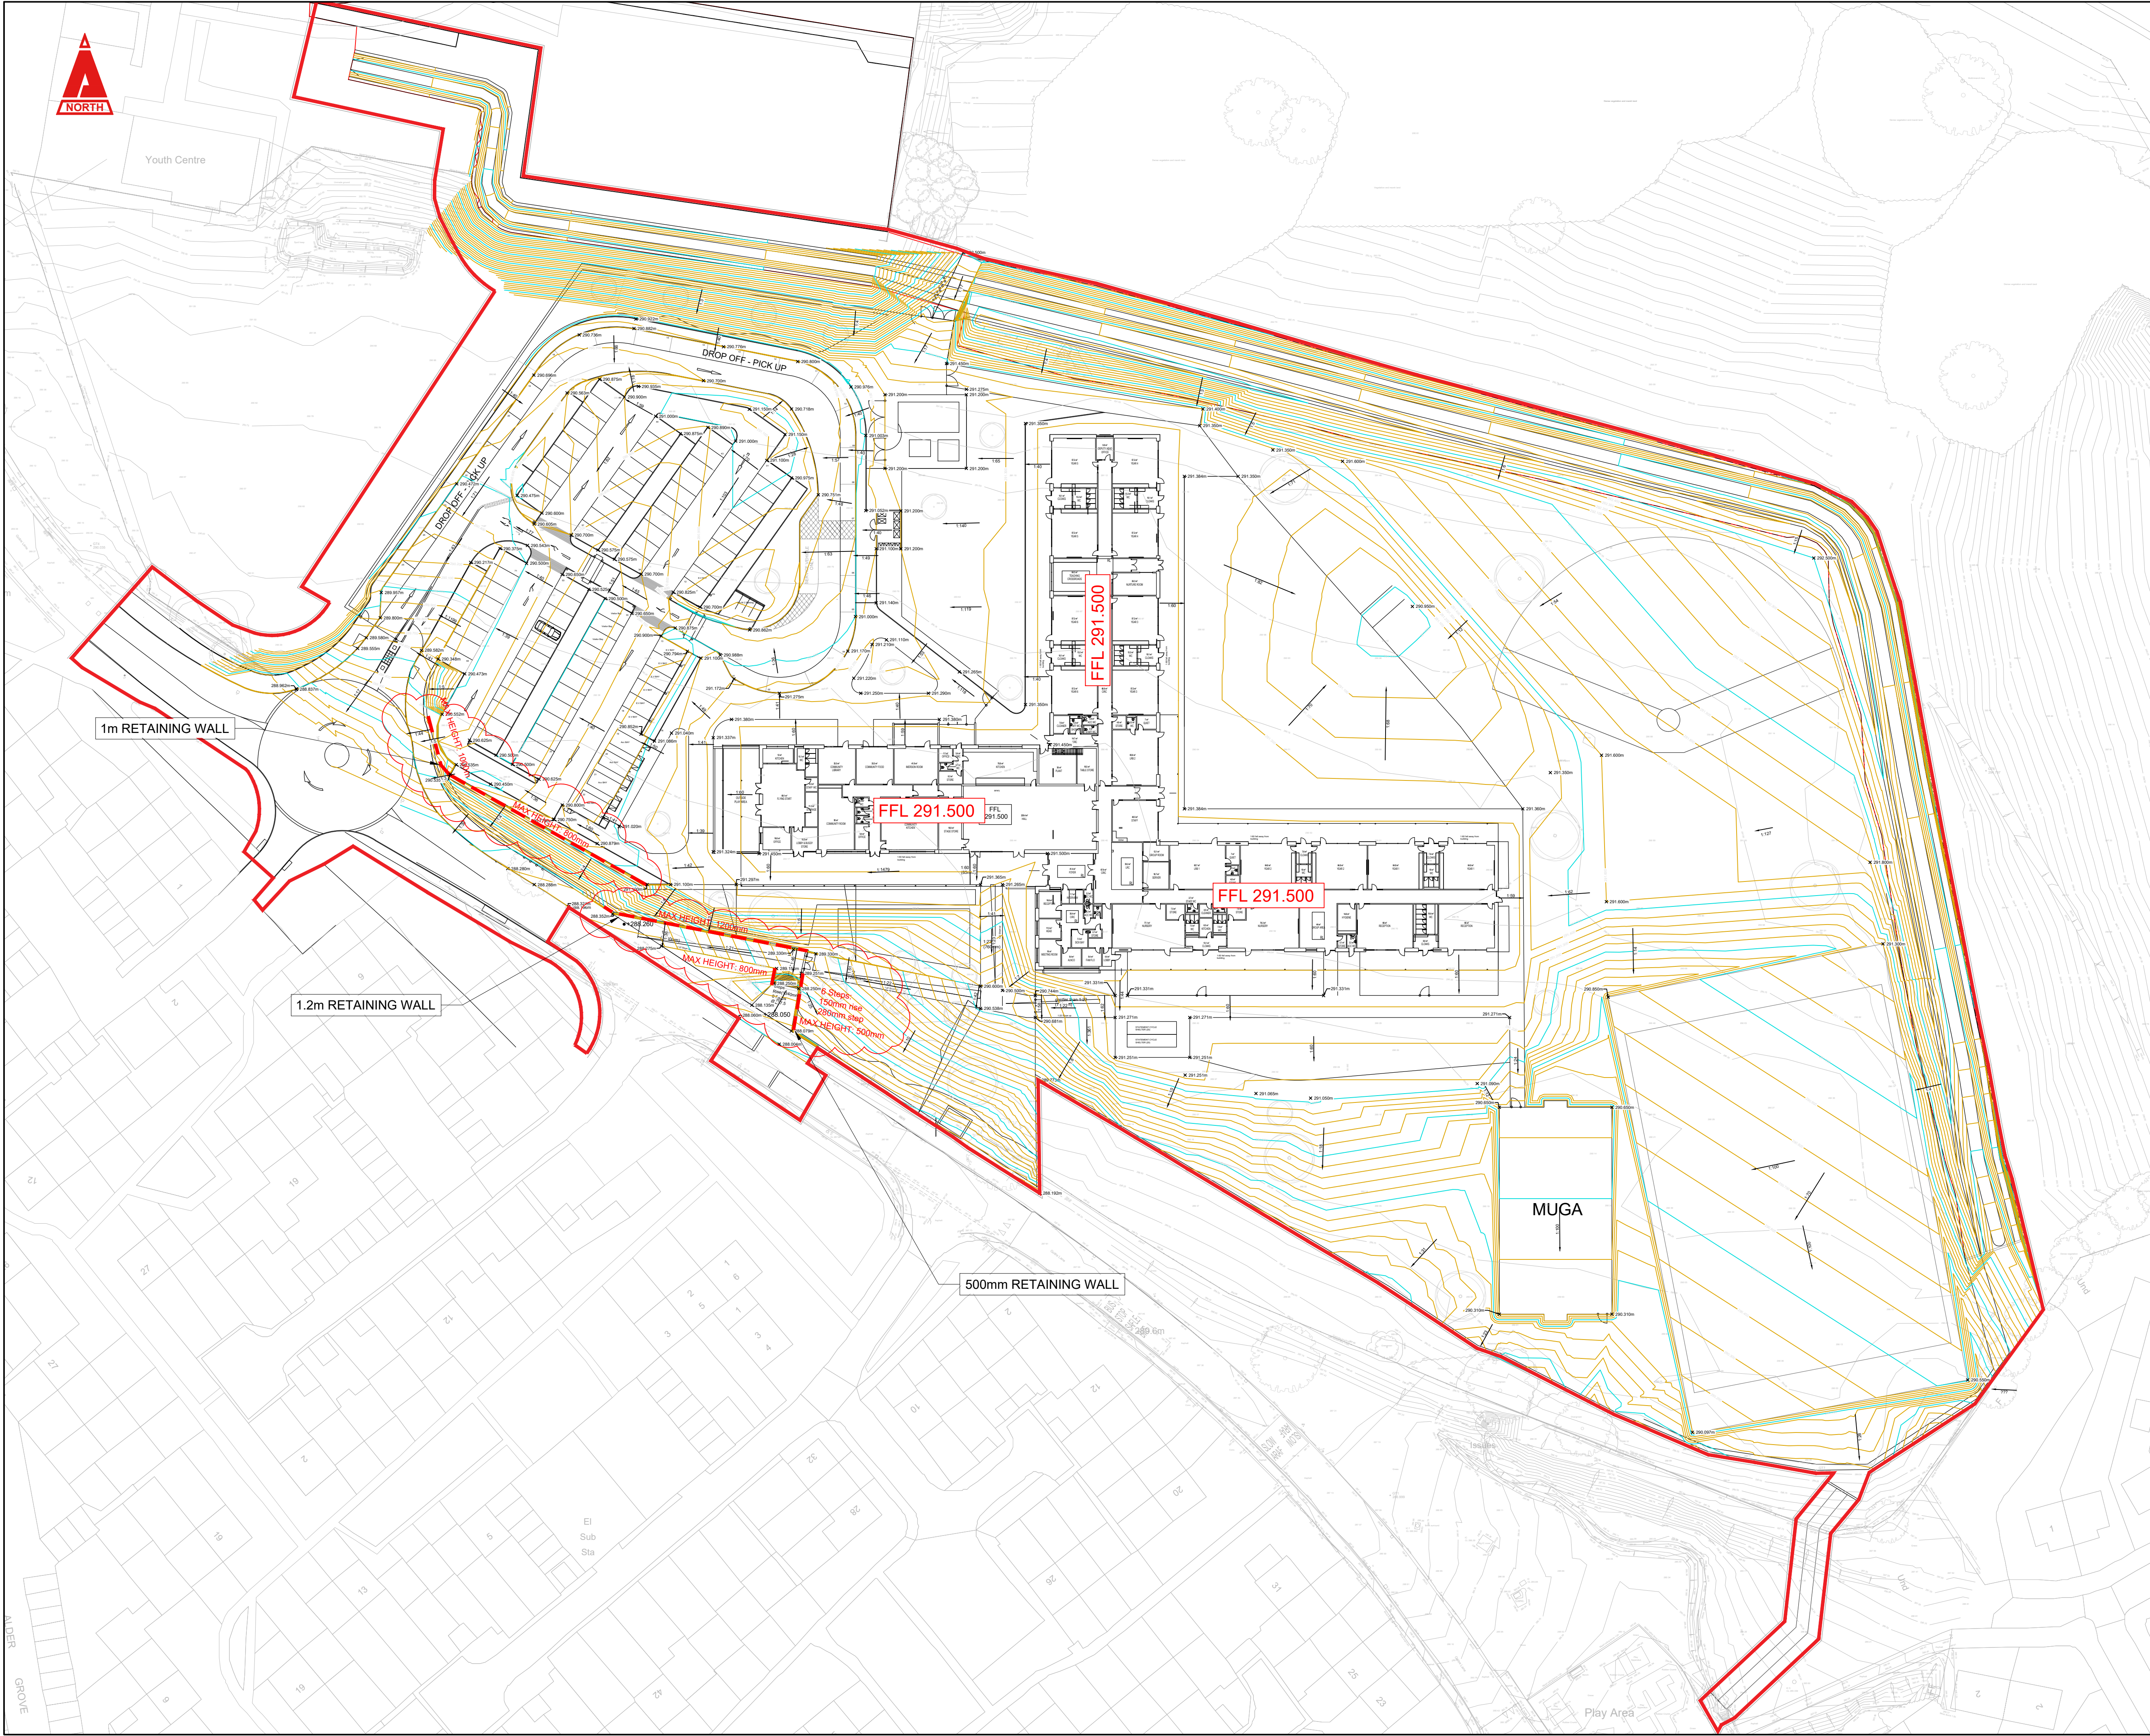

THIS DRAWING IS COPYRIGHT © CAMBRIA CONSULTING LTD.
DO NOT SCALE FROM THIS DRAWING.

CONTRACTORS MUST CHECK ALL DIMENSIONS ON SITE.
ONLY FIGURED DIMENSIONS ARE TO BE WORKED FROM.
DISCREPANCIES MUST BE REPORTED IMMEDIATELY TO
CAMBRIA CONSULTING LIMITED BEFORE PROCEEDING.

THE CONTRACTOR IS TO REFER TO THE SPECIFICATION,
FULL SCHEDULE OF RESIDUAL RISKS IN THE CONTRACT
DOCUMENTATION AND ALSO TO INFORMATION FROM OTHER
DESIGNERS, IN PARTICULAR THE M&E CONSULTANT
REGARDING EXISTING LIVE SERVICES.

 THIS SYMBOL IS USED TO HIGHLIGHT INSTANCES
OF RISK WITHIN THE CONSTRUCTION PROCESS.
ALWAYS CHECK FOR LATER REVISIONS OF THIS DRAWING.

KEY:

- PROPOSED MAJOR CONTOUR 0.5m
- PROPOSED MINOR CONTOUR 0.1m
- PROPOSED RETAINING WALLS

P04	PLANNING APPLICATION SUBMISSION.	LW	RJ	BW
				07/02/24
P03	TOUCAN CROSSING AND TREES UPDATED.	LW	RJ	BW
				19/12/23
P02	ISSUED FOR RIBA STAGE 3.	LW	RJ	BW
				08/12/23
P01	ISSUED FOR RIBA STAGE 2.	LW	BW	BW
				29/09/23
Rev.	Description	By	Chk	App

Client:

**MORGAN
SINDALL**

Project:

**GOETRE PRIMARY SCHOOL
CC2538**

Drawing Title:

PROPOSED LEVELS PLAN

Drawing No.

26CB01 CAM 53 XX D C 0600

Project	Originator	Function	Spatial	Form	Disc.	Number
			B'down			

Status	Revision:	Scale @A1:	Rev.
S4	PLANNING	1:500	P04

CAMBRIA
Constructive Thinking

Civil & Structural Engineers
Cambria House
16 Plas St. Pol de Leon
Penarth Marina
Cardiff, CF64 1TR

T 029 2009 3333
E admin@cambria.co.uk
W www.cambria.co.uk
@cambria_uk
uk.linkedin.com/in/cambria_uk