


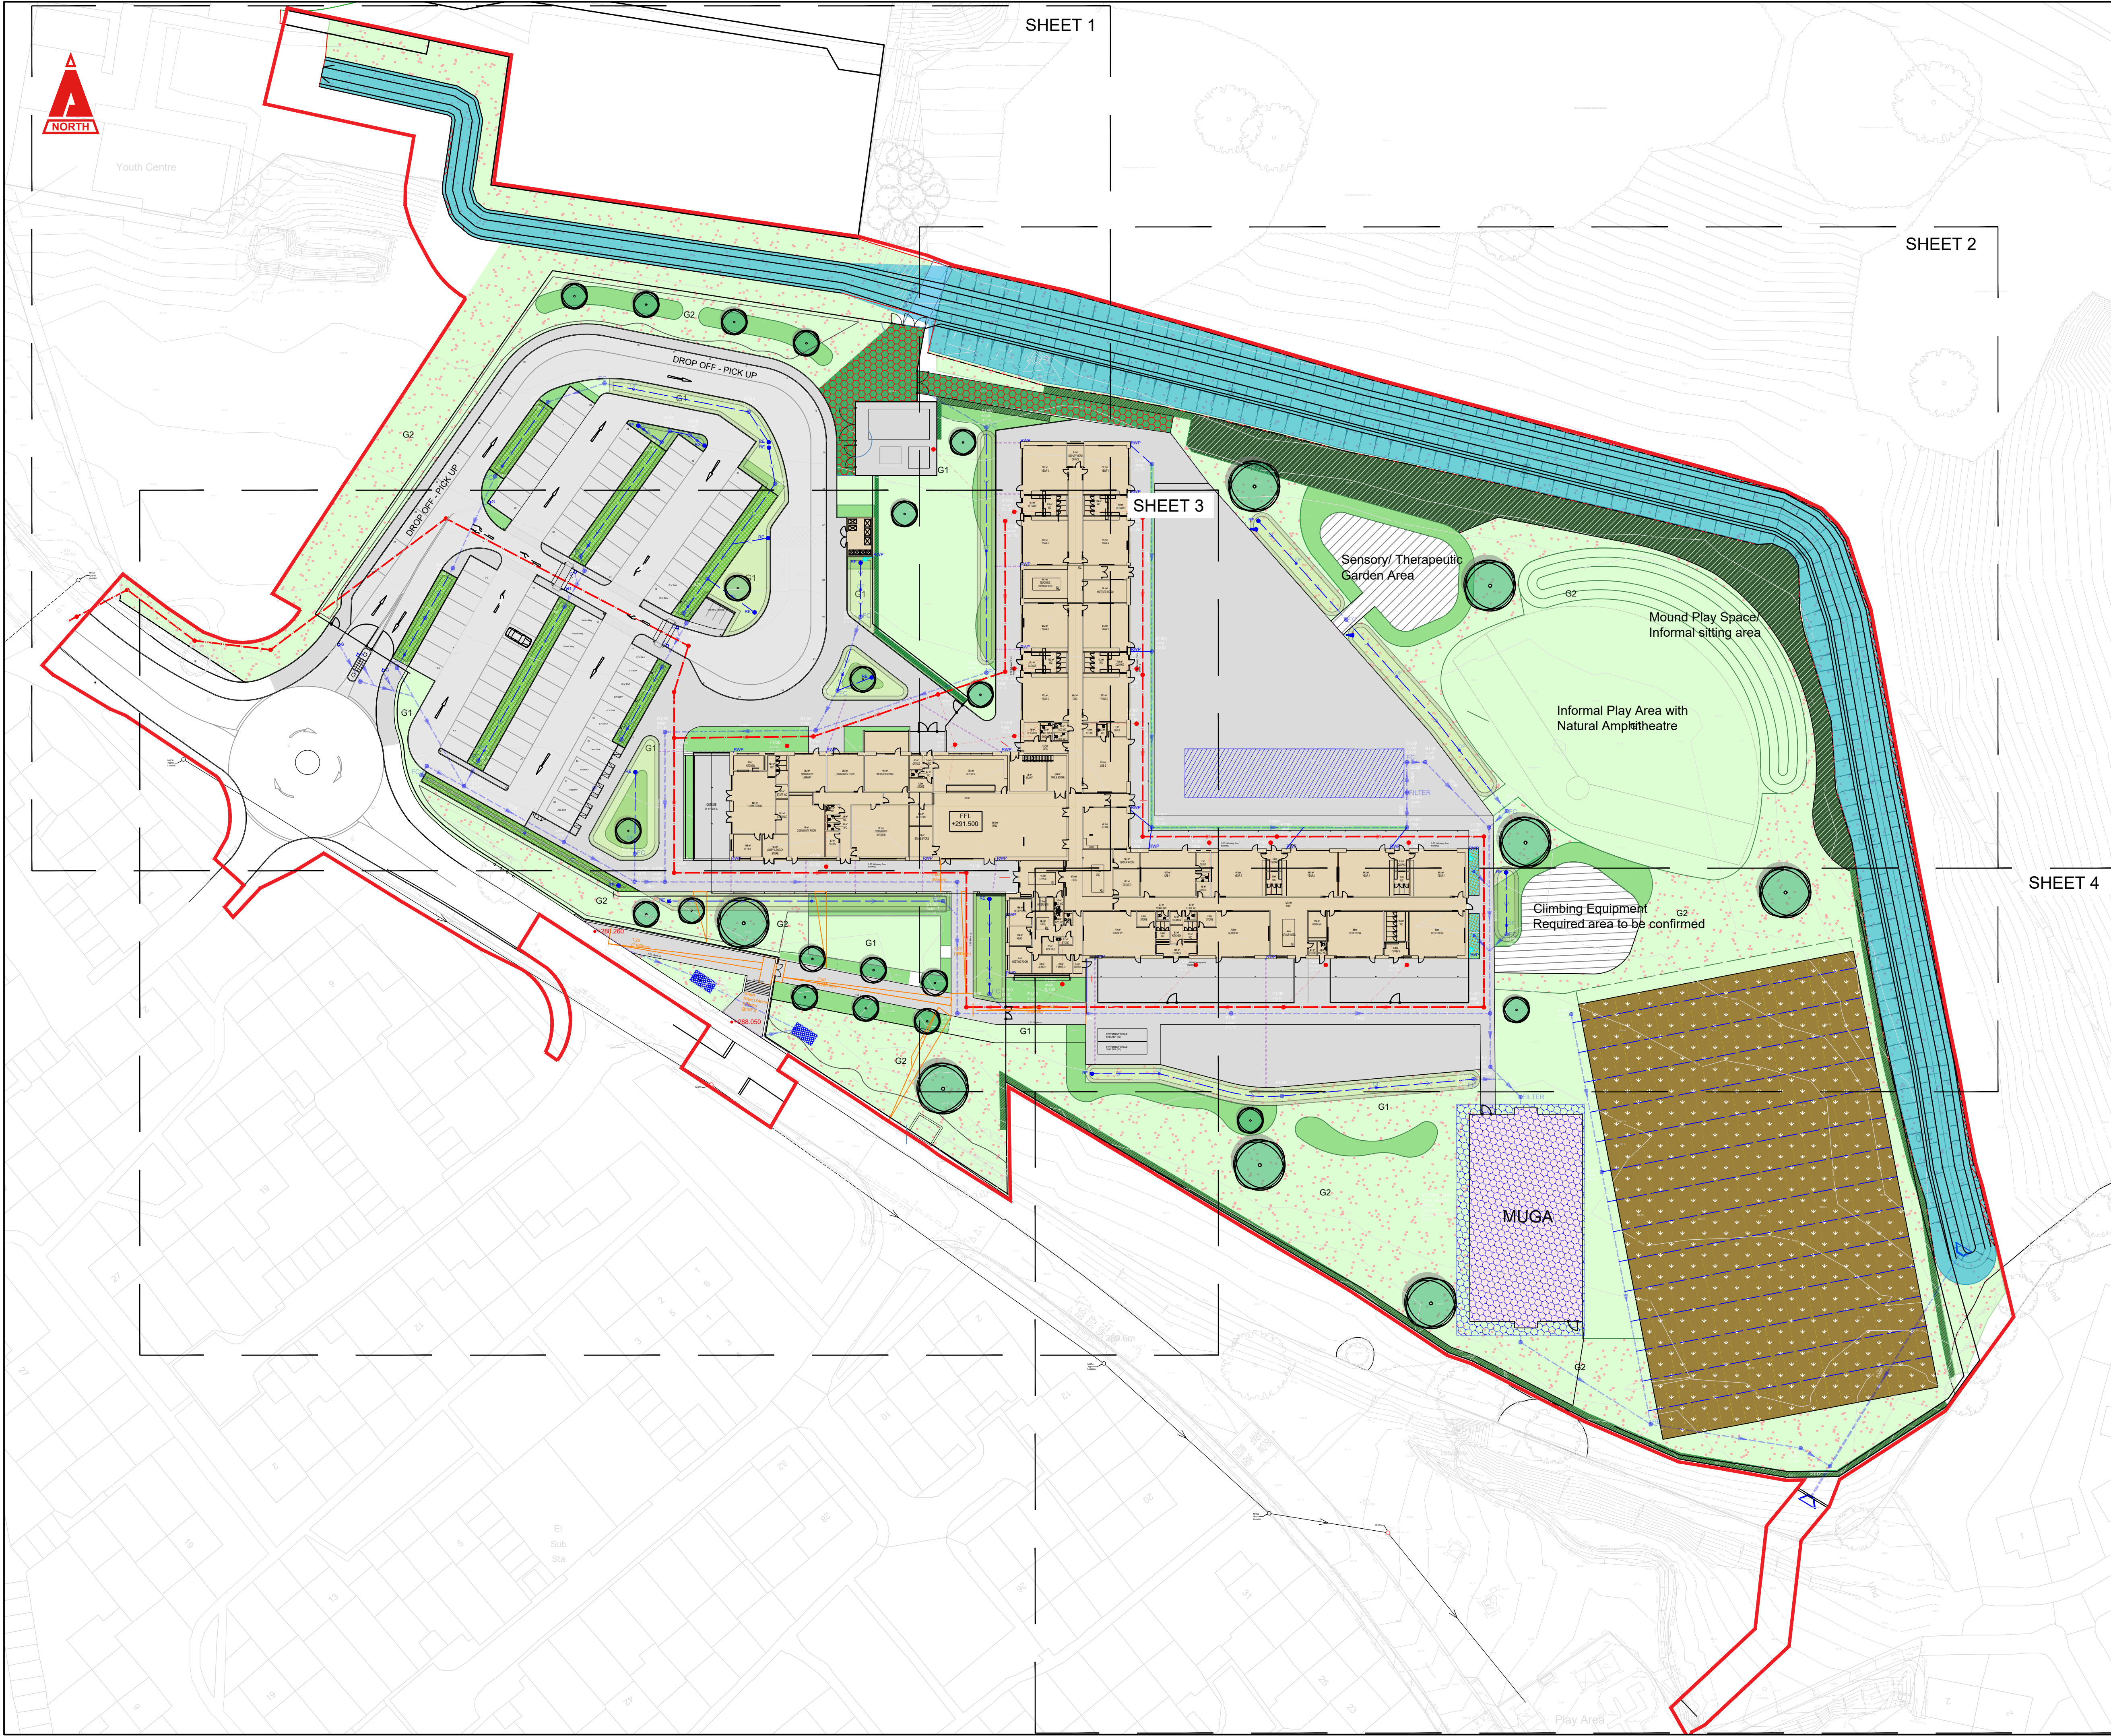

THIS DRAWING IS COPYRIGHT © CAMBRIA CONSULTING LTD.
DO NOT SCALE FROM THIS DRAWING.

CONTRACTORS MUST CHECK ALL DIMENSIONS ON SITE.
ONLY FIGURED DIMENSIONS ARE TO BE WORKED FROM.
DISCREPANCIES MUST BE REPORTED IMMEDIATELY TO
CAMBRIA CONSULTING LIMITED BEFORE PROCEEDING.

THE CONTRACTOR IS TO REFER TO THE SPECIFICATION,
FULL SCHEDULE OF RESIDUAL RISKS IN THE CONTRACT
DOCUMENTATION AND ALSO TO INFORMATION FROM OTHER
DESIGNERS, IN PARTICULAR THE M&E CONSULTANT
REGARDING EXISTING LIVE SERVICES.

! THIS SYMBOL IS USED TO HIGHLIGHT INSTANCES
OF RISK WITHIN THE CONSTRUCTION PROCESS.
ALWAYS CHECK FOR LATER REVISIONS OF THIS DRAWING.

- KEY:
- SURFACE WATER DRAINAGE
 - PERFORATED SURFACE WATER DRAINAGE
 - FOUL WATER DRAINAGE
 - OVERFLOW GULLY
 - CHANNEL DRAIN
 - RAINWATER HARVESTING FEED
 - RAINGARDEN INLET
 - RAINGARDEN / BIORETENTION AREA
 - SOAKAWAY
 - PERMEABLE ASPHALT MUGA
 - PERMEABLE BOD PAVE 85
 - RAINWATER HARVESTING TANK
 - CELLULAR ATTENUATION TANK
 - SPORTS PITCH
 - PEN-Y-DRE SWALE
 - ROAD CONSTRUCTION
 - FOOTPATH CONSTRUCTION
 - RAISED PLANTER
 - ORIFICE FLOW CONTROL CHAMBER WITH WIER WALL AND MESH GUARD (PLASTIC)
 - HYDROBRAKE FLOW CONTROL CHAMBER WITH LEVEL OVERFLOW
 - SURFACE WATER CULVERT HEADWALL

- NOTES:
- DRAINAGE STRATEGY SUBJECT TO CONSULTATION WITH SAB.
 - DRAINAGE RATES, ATTENUATION STORAGE EXTENT OF ABOVE GROUND SUDS SUBJECT TO SAB APPROVAL.
 - ASSUME FOR COSTING ALL LEVEL THRESHOLD TO HAVE THRESHOLD CHANNELS.

P01	PLANNING APPLICATION SUBMISSION.	LW	RJ	BW
Rev.	Description	By	Chk	App

Client:

MORGAN SINDALL

Project:

GOETRE PRIMARY SCHOOL
CC2538

Drawing Title:

GENERAL ARRANGEMENT
PLAN

Drawing No.

26CB01 CAM 52 XX D C 0002

Project	Originator	Function	Spatial	Form	Disc.	Number
		B'down				

Status Code:	Revision: PLANNING	Scale @A1: 1:500	Rev: P01
--------------	--------------------	------------------	----------

CAMBRIA
Constructive Thinking

Civil & Structural Engineers
Cambria House
16 Plas St. Pol de Leon
Penarth Marina
Cardiff, CF64 1TR

T 029 2009 3333
E admin@cambria.co.uk
W www.cambria.co.uk
@cambriauk
uk.linkedin.com/in/cambriauk