


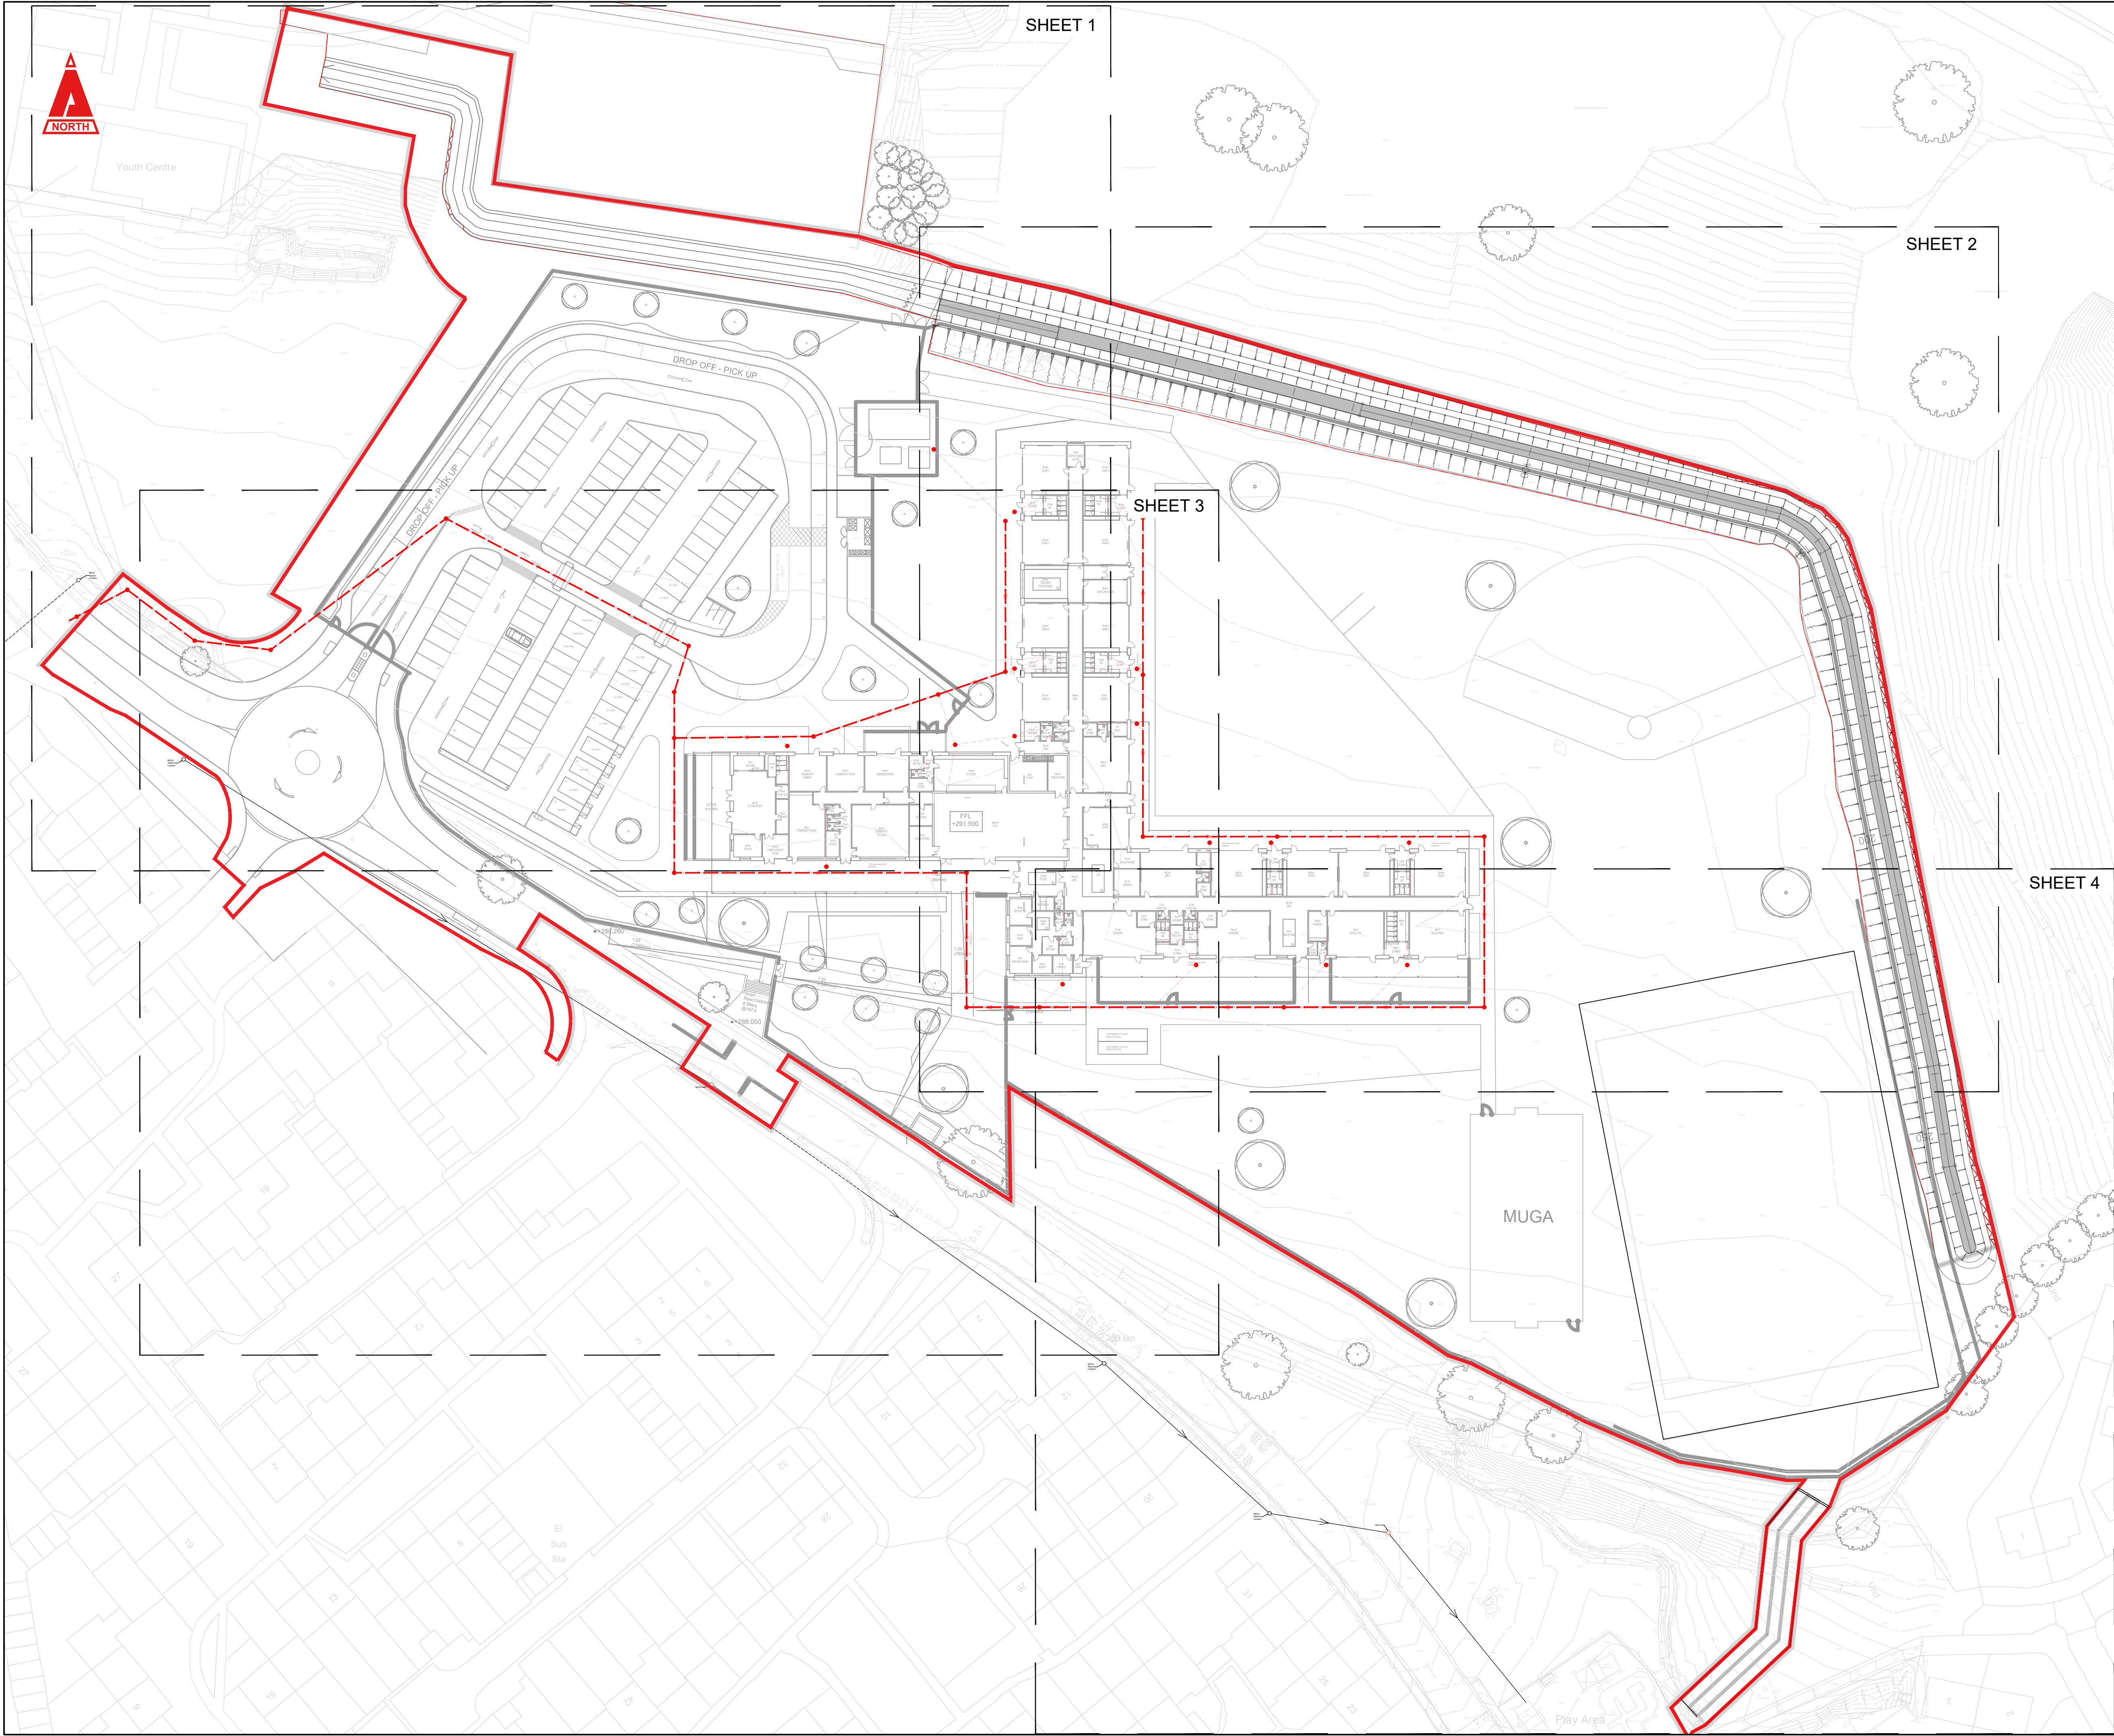

THIS DRAWING IS COPYRIGHT © CAMBRIA CONSULTING LTD.
DO NOT SCALE FROM THIS DRAWING.

CONTRACTORS MUST CHECK ALL DIMENSIONS ON SITE.
ONLY FIGURED DIMENSIONS ARE TO BE WORKED FROM.
DISCREPANCIES MUST BE REPORTED IMMEDIATELY TO
CAMBRIA CONSULTING LIMITED BEFORE PROCEEDING.

THE CONTRACTOR IS TO REFER TO THE SPECIFICATION,
FULL SCHEDULE OF RESIDUAL RISKS IN THE CONTRACT
DOCUMENTATION AND ALSO TO INFORMATION FROM OTHER
DESIGNERS, IN PARTICULAR THE M&E CONSULTANT
REGARDING EXISTING LIVE SERVICES.

 THIS SYMBOL IS USED TO HIGHLIGHT INSTANCES
OF RISK WITHIN THE CONSTRUCTION PROCESS.
ALWAYS CHECK FOR LATER REVISIONS OF THIS DRAWING.

- KEY:
-  PROPOSED FOUL WATER DRAINAGE
- NOTES:
1. PROPOSED DRAINAGE DESIGN IN ACCORDANCE WITH BUILDING REGULATIONS APPROVED DOCUMENT H & SEWERS FOR ADOPTION 7TH EDITION.
 2. DRAINAGE CONNECTION SUBJECT TO DCWW APPROVAL.
 3. ASSUME ALL PIPEWORK Ø150 UNLESS OTHERWISE STATED.
 4. ALL CHAMBER COVERS LOCATED IN VEHICLE TRAFFICKED AREAS TO BE LOAD CLASSIFICATION: D400.
 5. ALL CHAMBER COVERS LOCATED IN VEHICLE TRAFFICKED AREAS TO BE LOAD CLASSIFICATION: B125.
 6. SOIL VENT PIPE POSITIONS ARE SHOWN INDICATIVELY AND ARE TO BE CONFIRMED BY THE ARCHITECT.

P03	PLANNING APPLICATION SUBMISSION.	LW	RJ	BW
				07/02/24
P02	TOUCAN CROSSING AND TREES UPDATED.	LW	RJ	BW
				19/12/23
P01	ISSUED FOR RIBA STAGE 3.	LW	RJ	BW
				08/12/23
Rev.	Description	By	Chk	App

Client:

**MORGAN
SINDALL**

Project:

GOETRE PRIMARY SCHOOL
CC2538

Drawing Title:

PROPOSED FOUL WATER
DRAINAGE
OVERVIEW

Drawing No.

26CB01 CAM 52 XX D C 0509

Project	Originator	Function	Spatial	Form	Disc.	Number
		B'down	B'down			

Status Code:	Revision: PLANNING	Scale @A1: 1:500	Rev: P03
--------------	--------------------	------------------	----------

CAMBRIA
Constructive Thinking

Civil & Structural Engineers
Cambria House
16 Plas St. Pol de Leon
Penarth Marina
Cardiff, CF64 1TR

T 029 2099 3333
E admin@cambria.co.uk
W www.cambria.co.uk
@cambriauk
uk.linkedin.com/in/cambriauk