


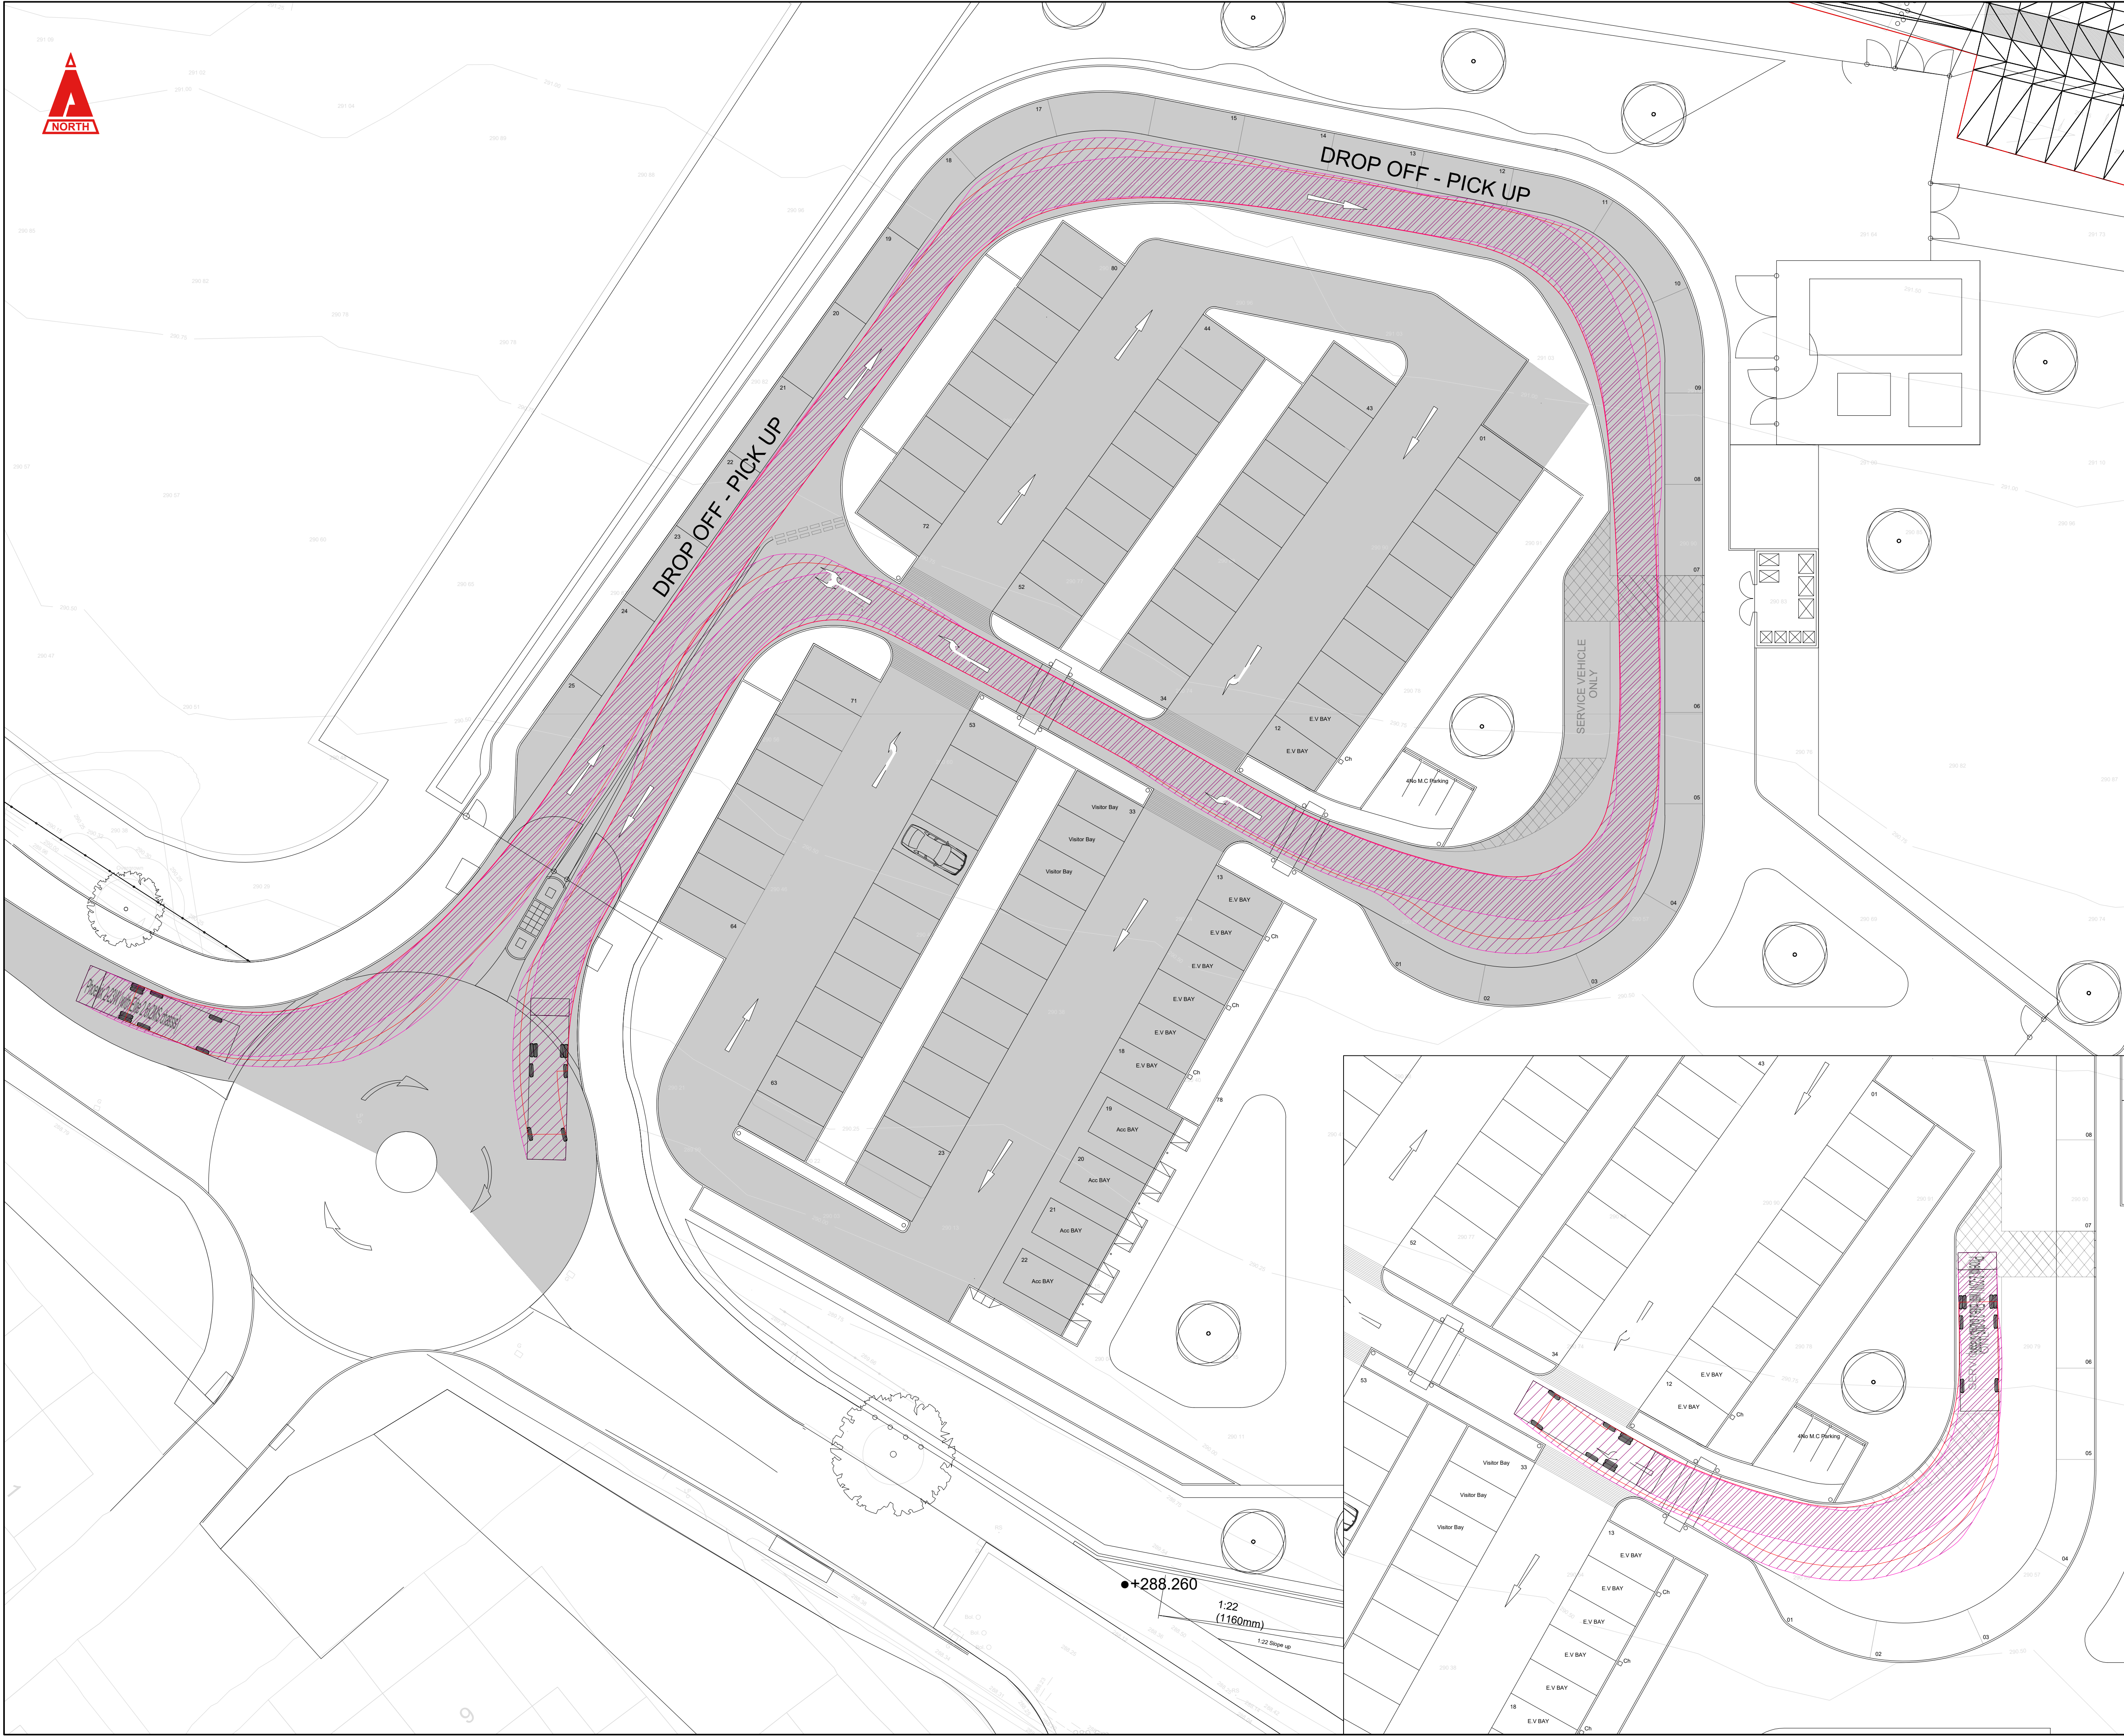


THIS DRAWING IS COPYRIGHT © CAMBRIA CONSULTING LTD.
DO NOT SCALE FROM THIS DRAWING.

CONTRACTORS MUST CHECK ALL DIMENSIONS ON SITE. ONLY FIGURED DIMENSIONS ARE TO BE WORKED FROM. DISCREPANCIES MUST BE REPORTED IMMEDIATELY TO CAMBRIA CONSULTING LIMITED BEFORE PROCEEDING.

THE CONTRACTOR IS TO REFER TO THE SPECIFICATION, FULL SCHEDULE OF RESIDUAL RISKS IN THE CONTRACT DOCUMENTATION AND ALSO TO INFORMATION FROM OTHER DESIGNERS, IN PARTICULAR THE M&E CONSULTANT REGARDING EXISTING LIVE SERVICES.

 THIS SYMBOL IS USED TO HIGHLIGHT INSTANCES OF RISK WITHIN THE CONSTRUCTION PROCESS. ALWAYS CHECK FOR LATER REVISIONS OF THIS DRAWING.

DESIGN VEHICLE:

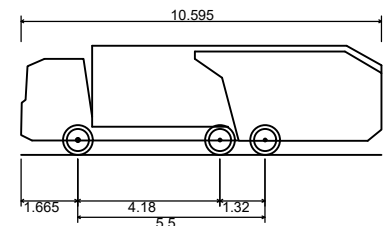

Phoenix 2-23W (with Elite 2 6x2MS chassis)
Overall Length 10.595m
Overall Width 2.530m
Overall Body Height 3.215m
Min Body Ground Clearance 0.410m
Track Width 2.500m
Lock to lock time 4.00s
Kerb to Kerb Turning Radius 10.150m

P04	PLANNING APPLICATION SUBMISSION.	LW	RJ	BW
				07/02/24
P03	ISSUED FOR PAC.	DC	BW	BW
				10/11/23
P02	SITE LAYOUT REVISED.	DC	BW	BW
				25/10/23
P01	ISSUED FOR RIBA STAGE 2.	DC	BW	BW
				27/09/23
Rev.	Description	By	CHK	APP

Client:

**MORGAN
SINDALL**

Project:

GOETRE PRIMARY SCHOOL

Drawing Title:

VEHICLE SWEEP PATH
ANALYSIS - REFUSE

Drawing No.

CC2538 CAM 53 XX D C 0101

Project	Originator	Function	Spatial	Form	Disc.	Number
		B'down	B'down			

Status	Revision:	Scale @A1:	Rev.
S4	PLANNING	1:200	P04

CAMBRIA
Constructive Thinking

Civil & Structural Engineers
Cambria House
16 Plas St. Pol de Leon
Penarth Marina
Cardiff, CF64 1TR

T 029 2099 3333
E admin@cambria.co.uk
W www.cambria.co.uk
@cambriauk
uk.linkedin.com/in/cambriauk