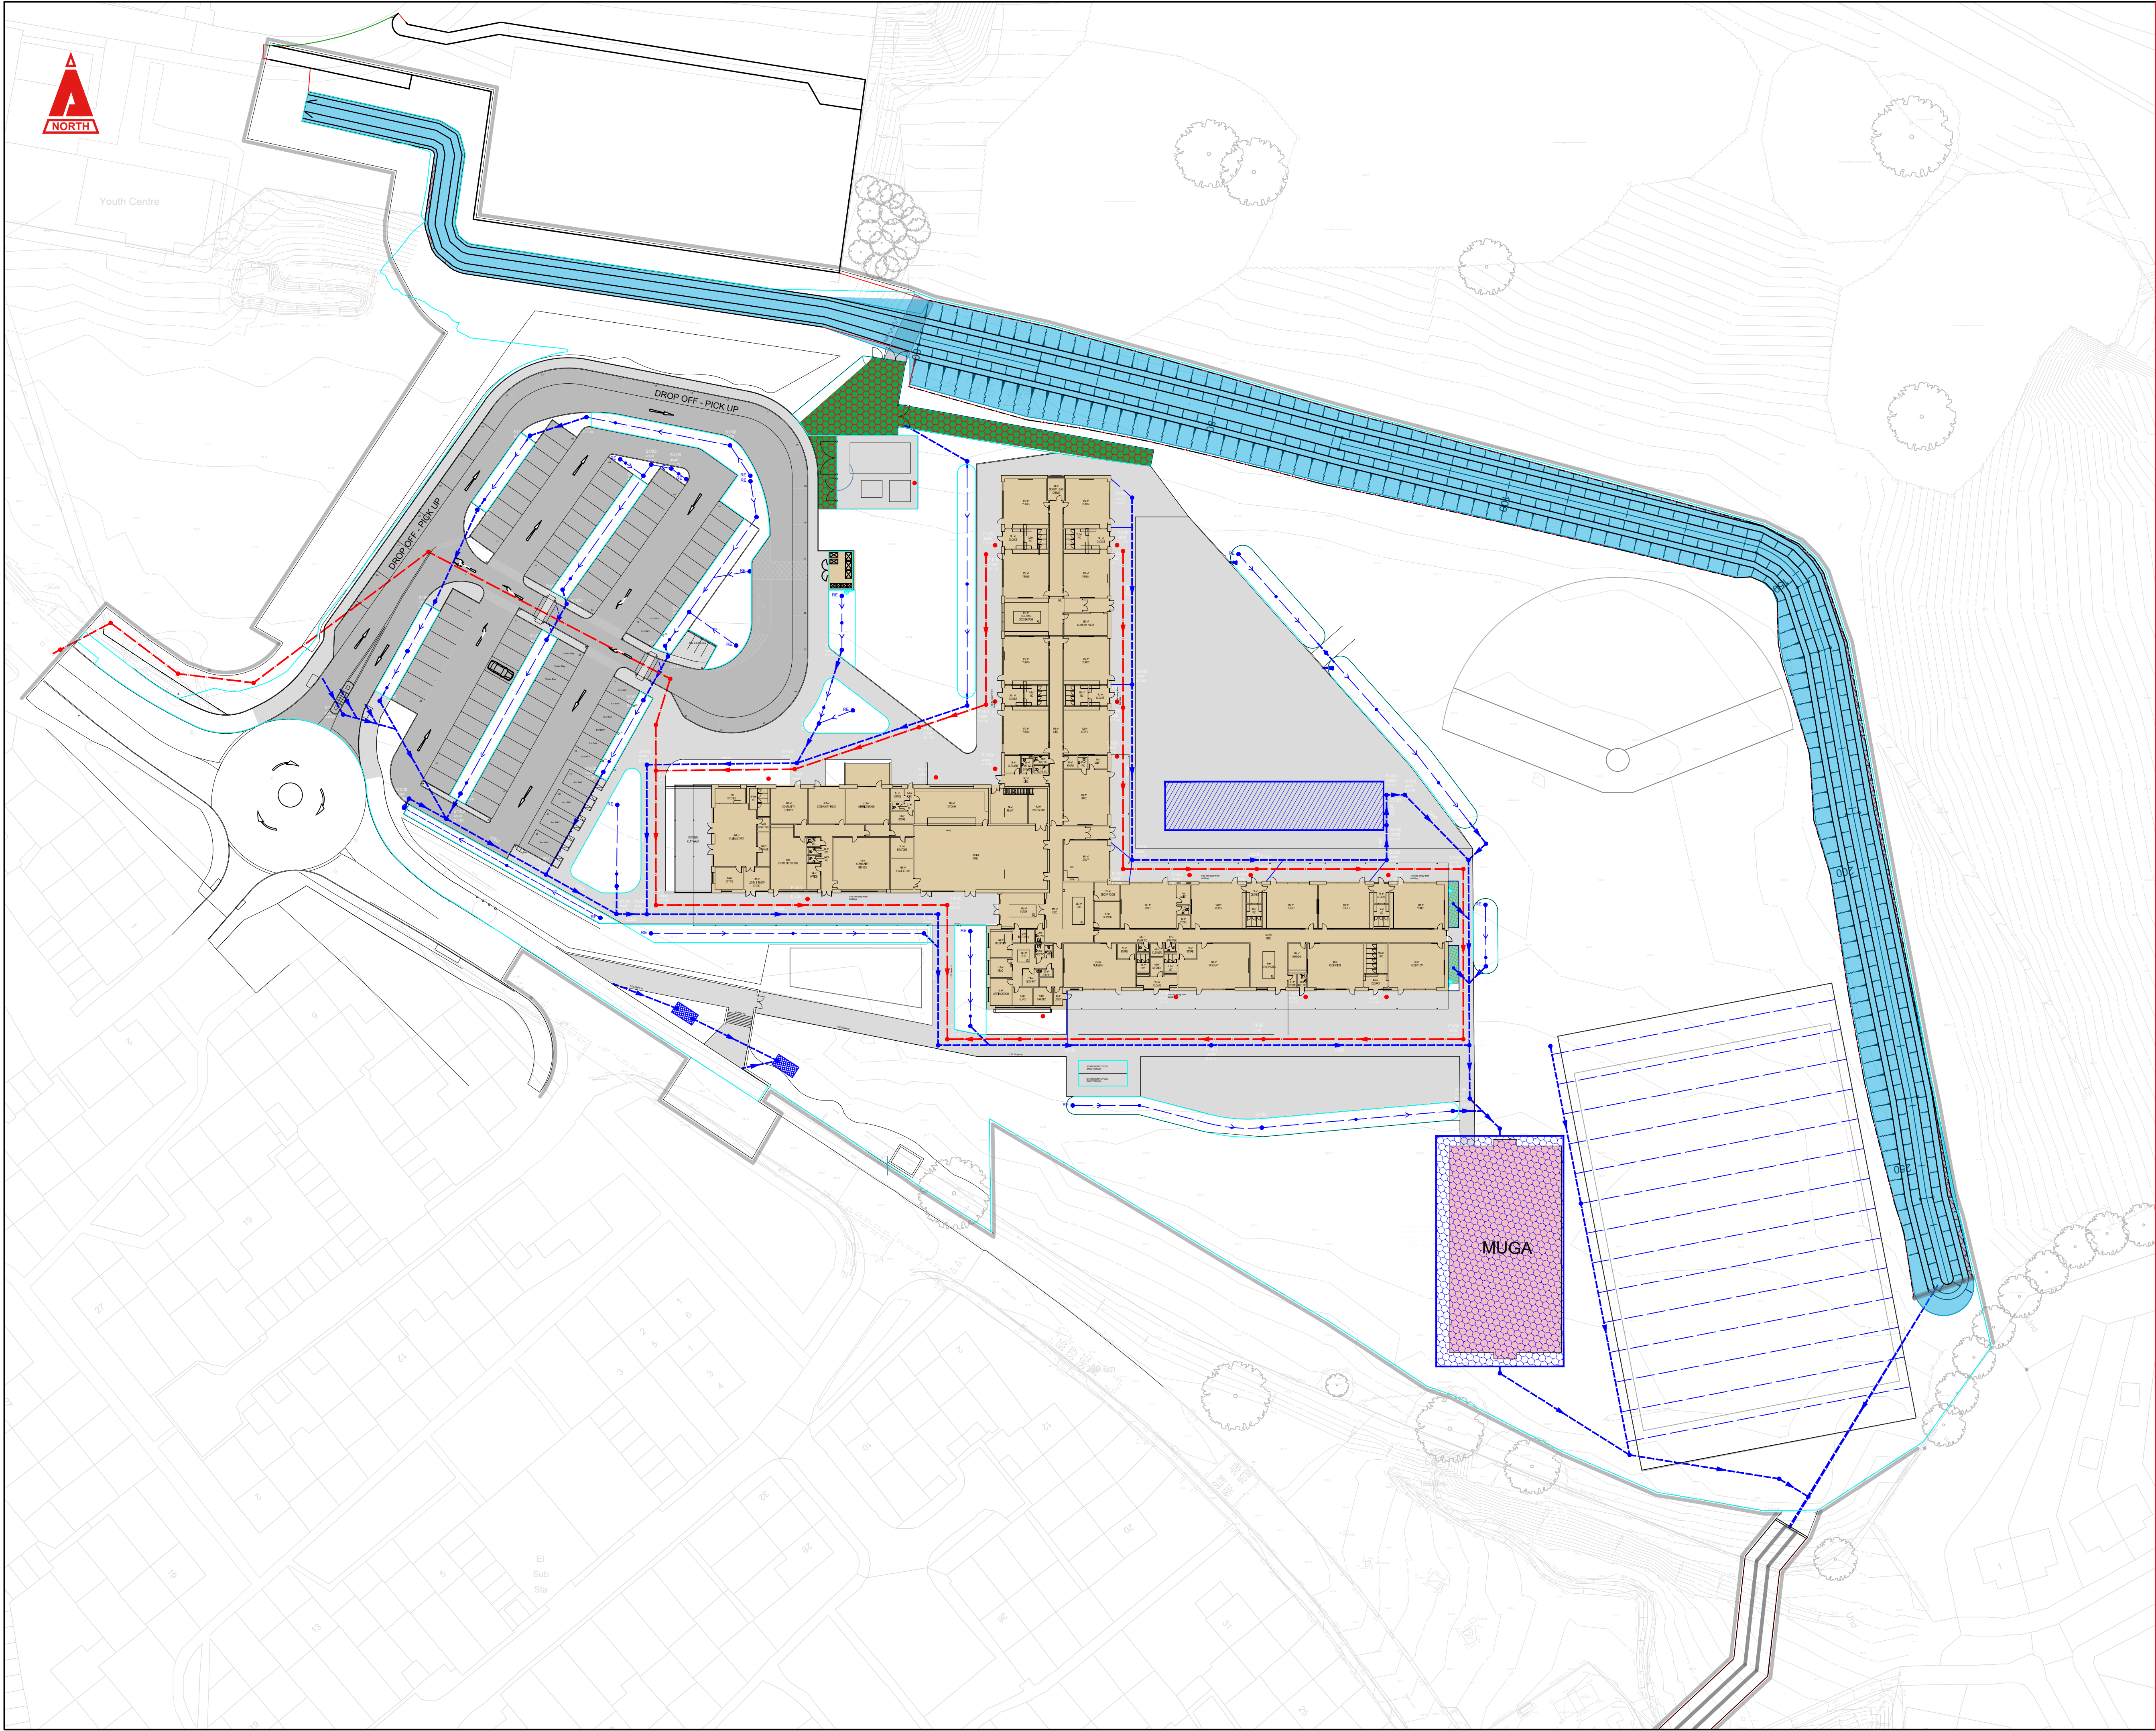


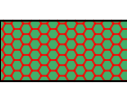
 
 


THIS DRAWING IS COPYRIGHT © CAMBRIA CONSULTING LTD.
DO NOT SCALE FROM THIS DRAWING.

CONTRACTORS MUST CHECK ALL DIMENSIONS ON SITE. ONLY FIGURED DIMENSIONS ARE TO BE WORKED FROM. DISCREPANCIES MUST BE REPORTED IMMEDIATELY TO CAMBRIA CONSULTING LIMITED BEFORE PROCEEDING.

THE CONTRACTOR IS TO REFER TO THE SPECIFICATION, FULL SCHEDULE OF RESIDUAL RISKS IN THE CONTRACT DOCUMENTATION AND ALSO TO INFORMATION FROM OTHER DESIGNERS, IN PARTICULAR THE M&E CONSULTANT REGARDING EXISTING LIVE SERVICES.

 THIS SYMBOL IS USED TO HIGHLIGHT INSTANCES OF RISK WITHIN THE CONSTRUCTION PROCESS. ALWAYS CHECK FOR LATER REVISIONS OF THIS DRAWING.

KEY:	
	PERMEABLE PAVING AREAS - BOD PAVE 85 (AREA = 322m²)
	PERMEABLE PAVING AREAS - MUGA ASPHALT (AREA = 637m²)
	IMPERMEABLE ROAD AREAS (AREA = 3490m²)
	IMPERMEABLE FOOTWAY/PLAY AREAS (AREA = 6225m²)
	IMPERMEABLE BUILDING AREAS (AREA = 3508m²)
	DEVELOPMENT SITE BOUNDARY
	SAB BOUNDARY
TOTAL SITE IMPERMEABLE AREA = 13223m²	

P03	PLANNING APPLICATION SUBMISSION.	LW	RJ	BW
				07/02/24
P02	ISSUED FOR PRE-SAB.	RJ	BW	BW
				21/11/23
P01	ISSUED FOR RIBA STAGE 2.	DC	BW	BW
				27/09/23
Rev.	Description	By	Chk	App

Client:

MORGAN SINDALL

Project:

GOETRE PRIMARY SCHOOL
CC2538

Drawing Title:

PROPOSED CATCHMENT
PLAN

Drawing No.

26CB01 CAM 53 XX D C 1500

Project	Originator	Function	Spatial	Form	Disc.	Number
		B'down	B'down			

Status Code:	Revision:	Scale @A1:	Rev.
S4	PLANNING	1:500	P03

CAMBRIA
Constructive Thinking

Civil & Structural Engineers
Cambria House
16 Plas St. Pol de Leon
Penarth Marina
Cardiff, CF64 1TR

T 029 2009 3333
E admin@cambria.co.uk
W www.cambria.co.uk
@cambriauk
uk.linkedin.com/in/cambriauk