


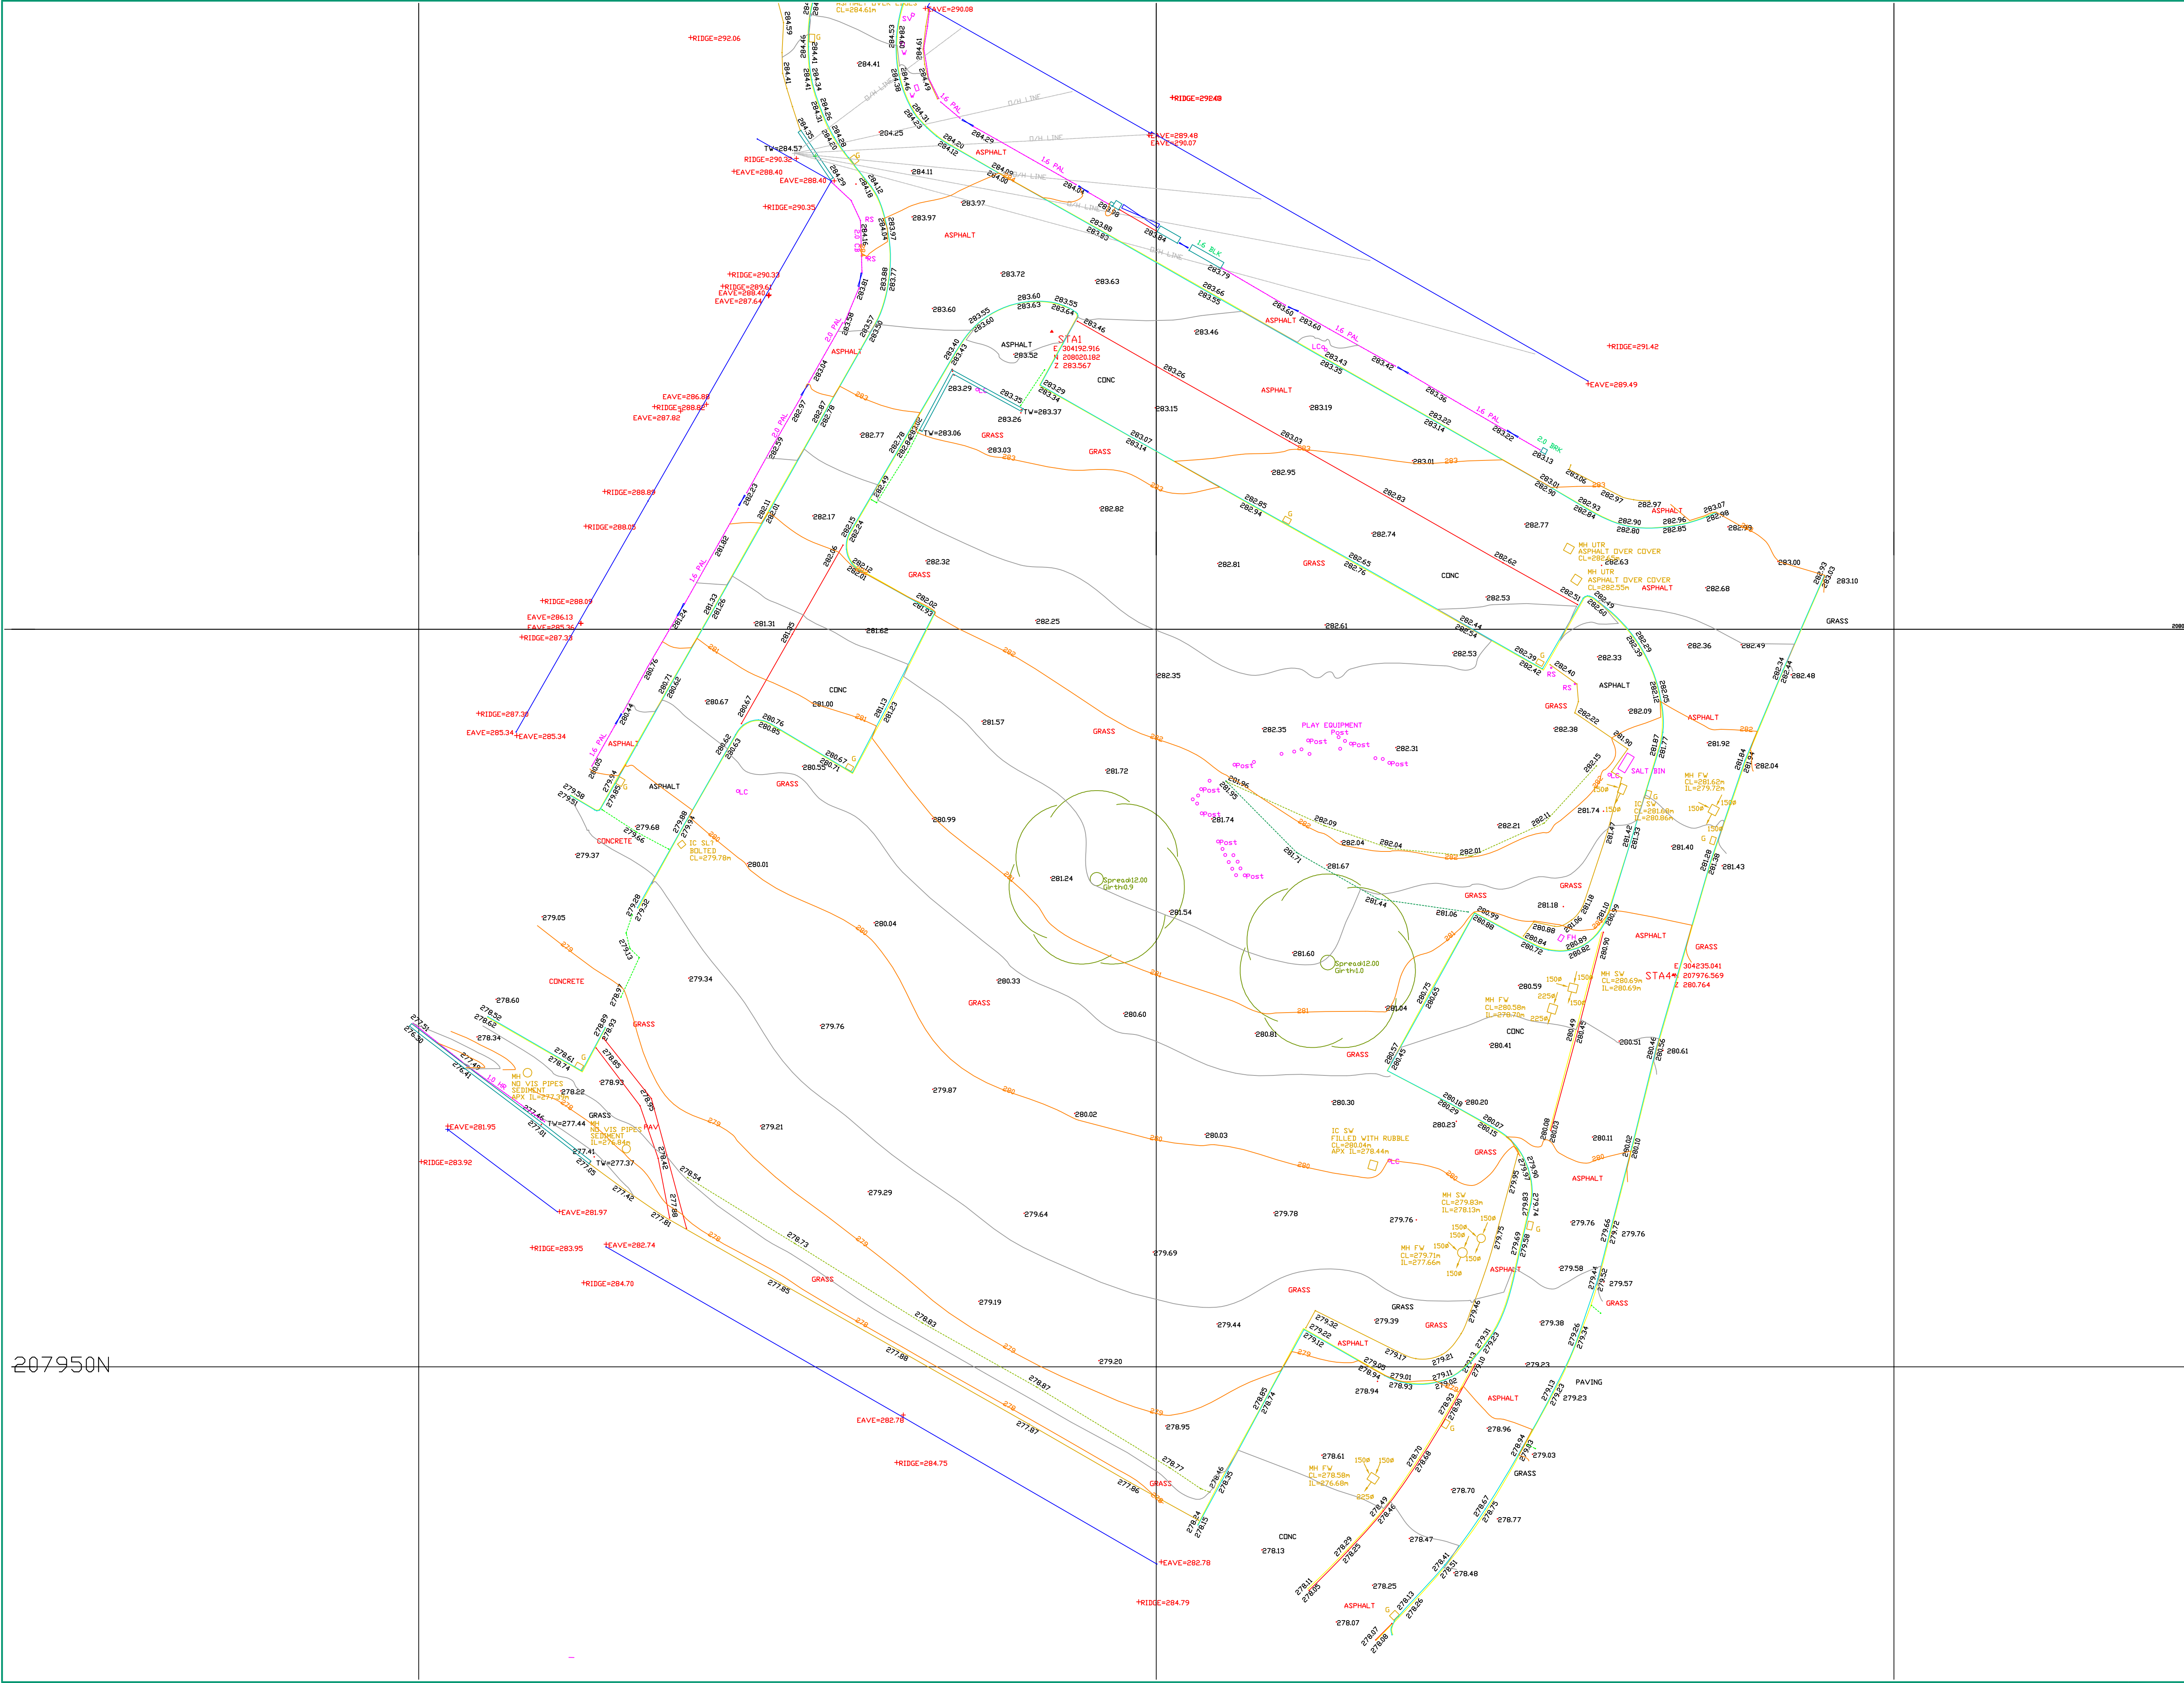

207950N

Rev	Amendments	Date	By

Do not scale this drawing
This drawing is copyright.

NOTES:

1. SITE GRID AND LEVELS ARE BASED UPON
ORDNANCE SURVEY VIA THE ACTIVE GPS
NETWORK.

KEY

	BOTTOM OF BANK		VERGE
	TOP OF BANK		SURVEY STATION
	CONTOURS		TREE HEIGHT
	CABINET		POST BOX SQUARE
	TREE		POST BOX ROUND
	FIRE HYDRANT		GRILLE SQUARE
	BRITISH TELECOM		GRILLE ROUND
	CABLE TV		BOLLARD ROUND
	OVERHEAD LINE		BOLLARD SQUARE
	GAS VALVE		BIN SQUARE
	BLOCK WALL		BIN ROUND
	STONE WALL		SPOT LEVEL
	VEGETATION		ASPHALT
	CLOSE BOARD		GRASS
	POST RAIL FENCE		HARDSTANDING
	HERAS FENCE		ROAD SIGN
	POST WIRE FENCE		TRAFFIC SIGNAL
	KERB CHANNEL		INSPECTION COVER
	TOP OF KERB		MANHOLE SQUARE
	RISE LEVEL		MANHOLE ROUND
	EAVE LEVEL		MARKER POST
	FINISHED FLOOR LEVEL		TELEPHONE POLE
	FLAT ROOF LEVEL		LIGHTING COLUMN
	SURVEY STATION		GULLY
	TREE HEIGHT		WATER METER
	POST BOX SQUARE		SLUICE VALVE
	POST BOX ROUND		STOP TAP

RL=46.12
EL=43.88
FFL=40.55
FR=42.99

APPROX

Alpine Land Surveyors Ltd.
Tower Business Centre,
Hirwaun Industrial Estate,
Hirwaun,
Aberdare,
CF44 9UP
Tel. 01685 814544
Mob. 07980 404208
j.price@alpinelandsurveyors.co.uk

CLIENT

PRO ARCHITECTS

PROJECT

TOPOGRAPHICAL SURVEY AT
HONEYSUCKLE CLOSE,
GURNOS.

Surveyed by	AWJ/TH	Date	14/10/2020
Drawn	AWJ	Date	14/10/2020
Scales	1:200@A1	Checked:	JIP
Project Reference No.	ALS/3361		
Drawing Number	HS/02		