


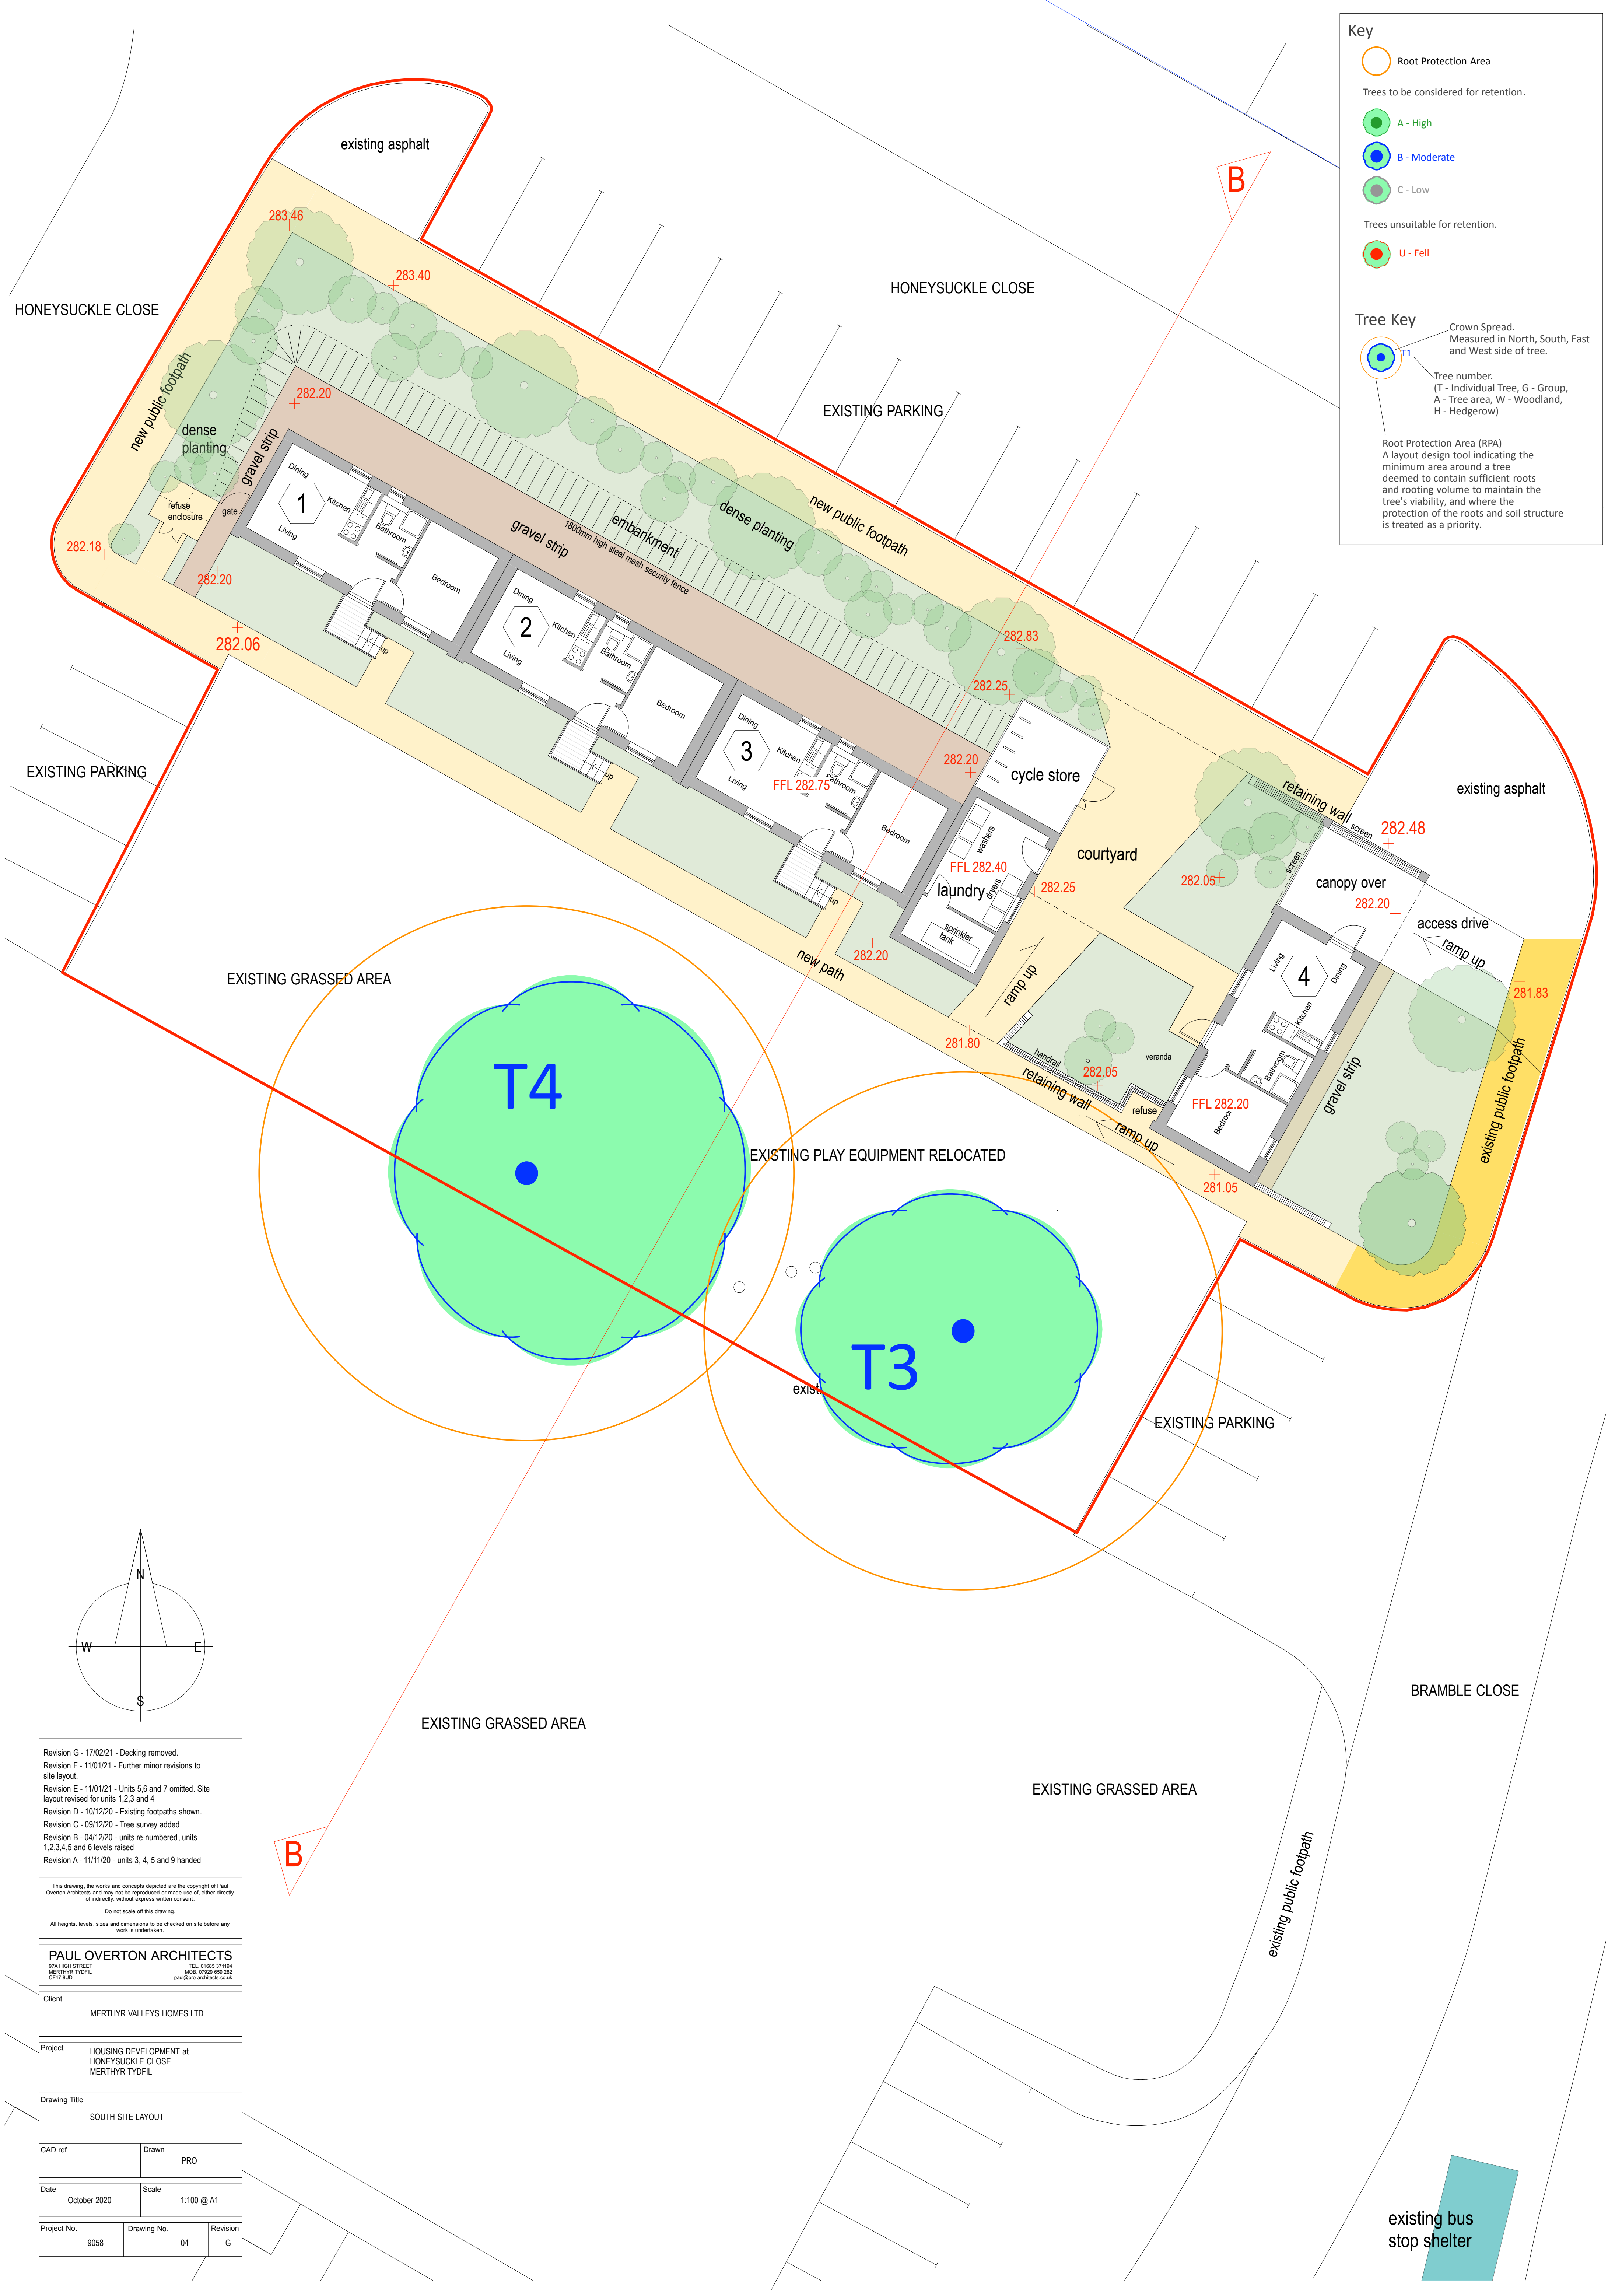

Key

Root Protection Area

Trees to be considered for retention.

A - High

B - Moderate

C - Low

Trees unsuitable for retention.


U - Fell

Tree Key

Crown Spread. Measured in North, South, East and West side of tree.

Tree number. (T - Individual Tree, G - Group, A - Tree area, W - Woodland, H - Hedgerow)

Root Protection Area (RPA) A layout design tool indicating the minimum area around a tree deemed to contain sufficient roots and rooting volume to maintain the tree's viability, and where the protection of the roots and soil structure is treated as a priority.

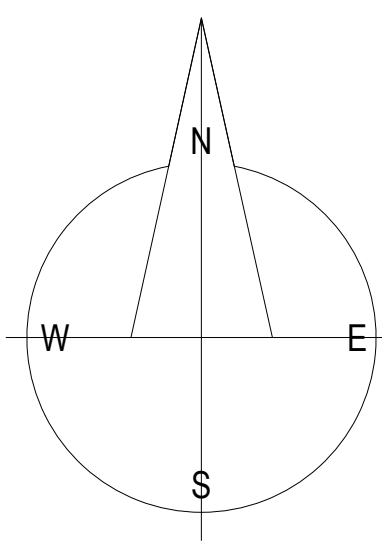

Revision G - 17/02/21 - Decking removed.
Revision F - 11/01/21 - Further minor revisions to site layout.
Revision E - 11/01/21 - Units 5, 6 and 7 omitted. Site layout revised for units 1, 2, 3 and 4
Revision D - 10/12/20 - Existing footpaths shown.
Revision C - 09/12/20 - Tree survey added
Revision B - 04/12/20 - units re-numbered, units 1, 2, 3, 4, 5 and 6 levels raised
Revision A - 11/11/20 - units 3, 4, 5 and 9 handed

This drawing, the works and concepts depicted are the copyright of Paul Overton Architects and may not be reproduced or made use of, either directly or indirectly, without express written consent.
Do not scale off this drawing.
All heights, levels, sizes and dimensions to be checked on site before any work is undertaken.

PAUL OVERTON ARCHITECTS
57A HIGH STREET TEL: 01483 571100
MERTHYR TYDFIL MOB: 07929 659 282
CF47 8UD paul@p-overton.co.uk

Client
MERTHYR VALLEYS HOMES LTD

Project
HOUSING DEVELOPMENT at HONEYSUCKLE CLOSE MERTHYR TYDFIL

Drawing Title
SOUTH SITE LAYOUT

CAD ref
Drawn
PRO

Date
October 2020
Scale
1:100 @ A1

Project No.
9058
Drawing No.
04
Revision
G