


Heol Tai Mawr

shops

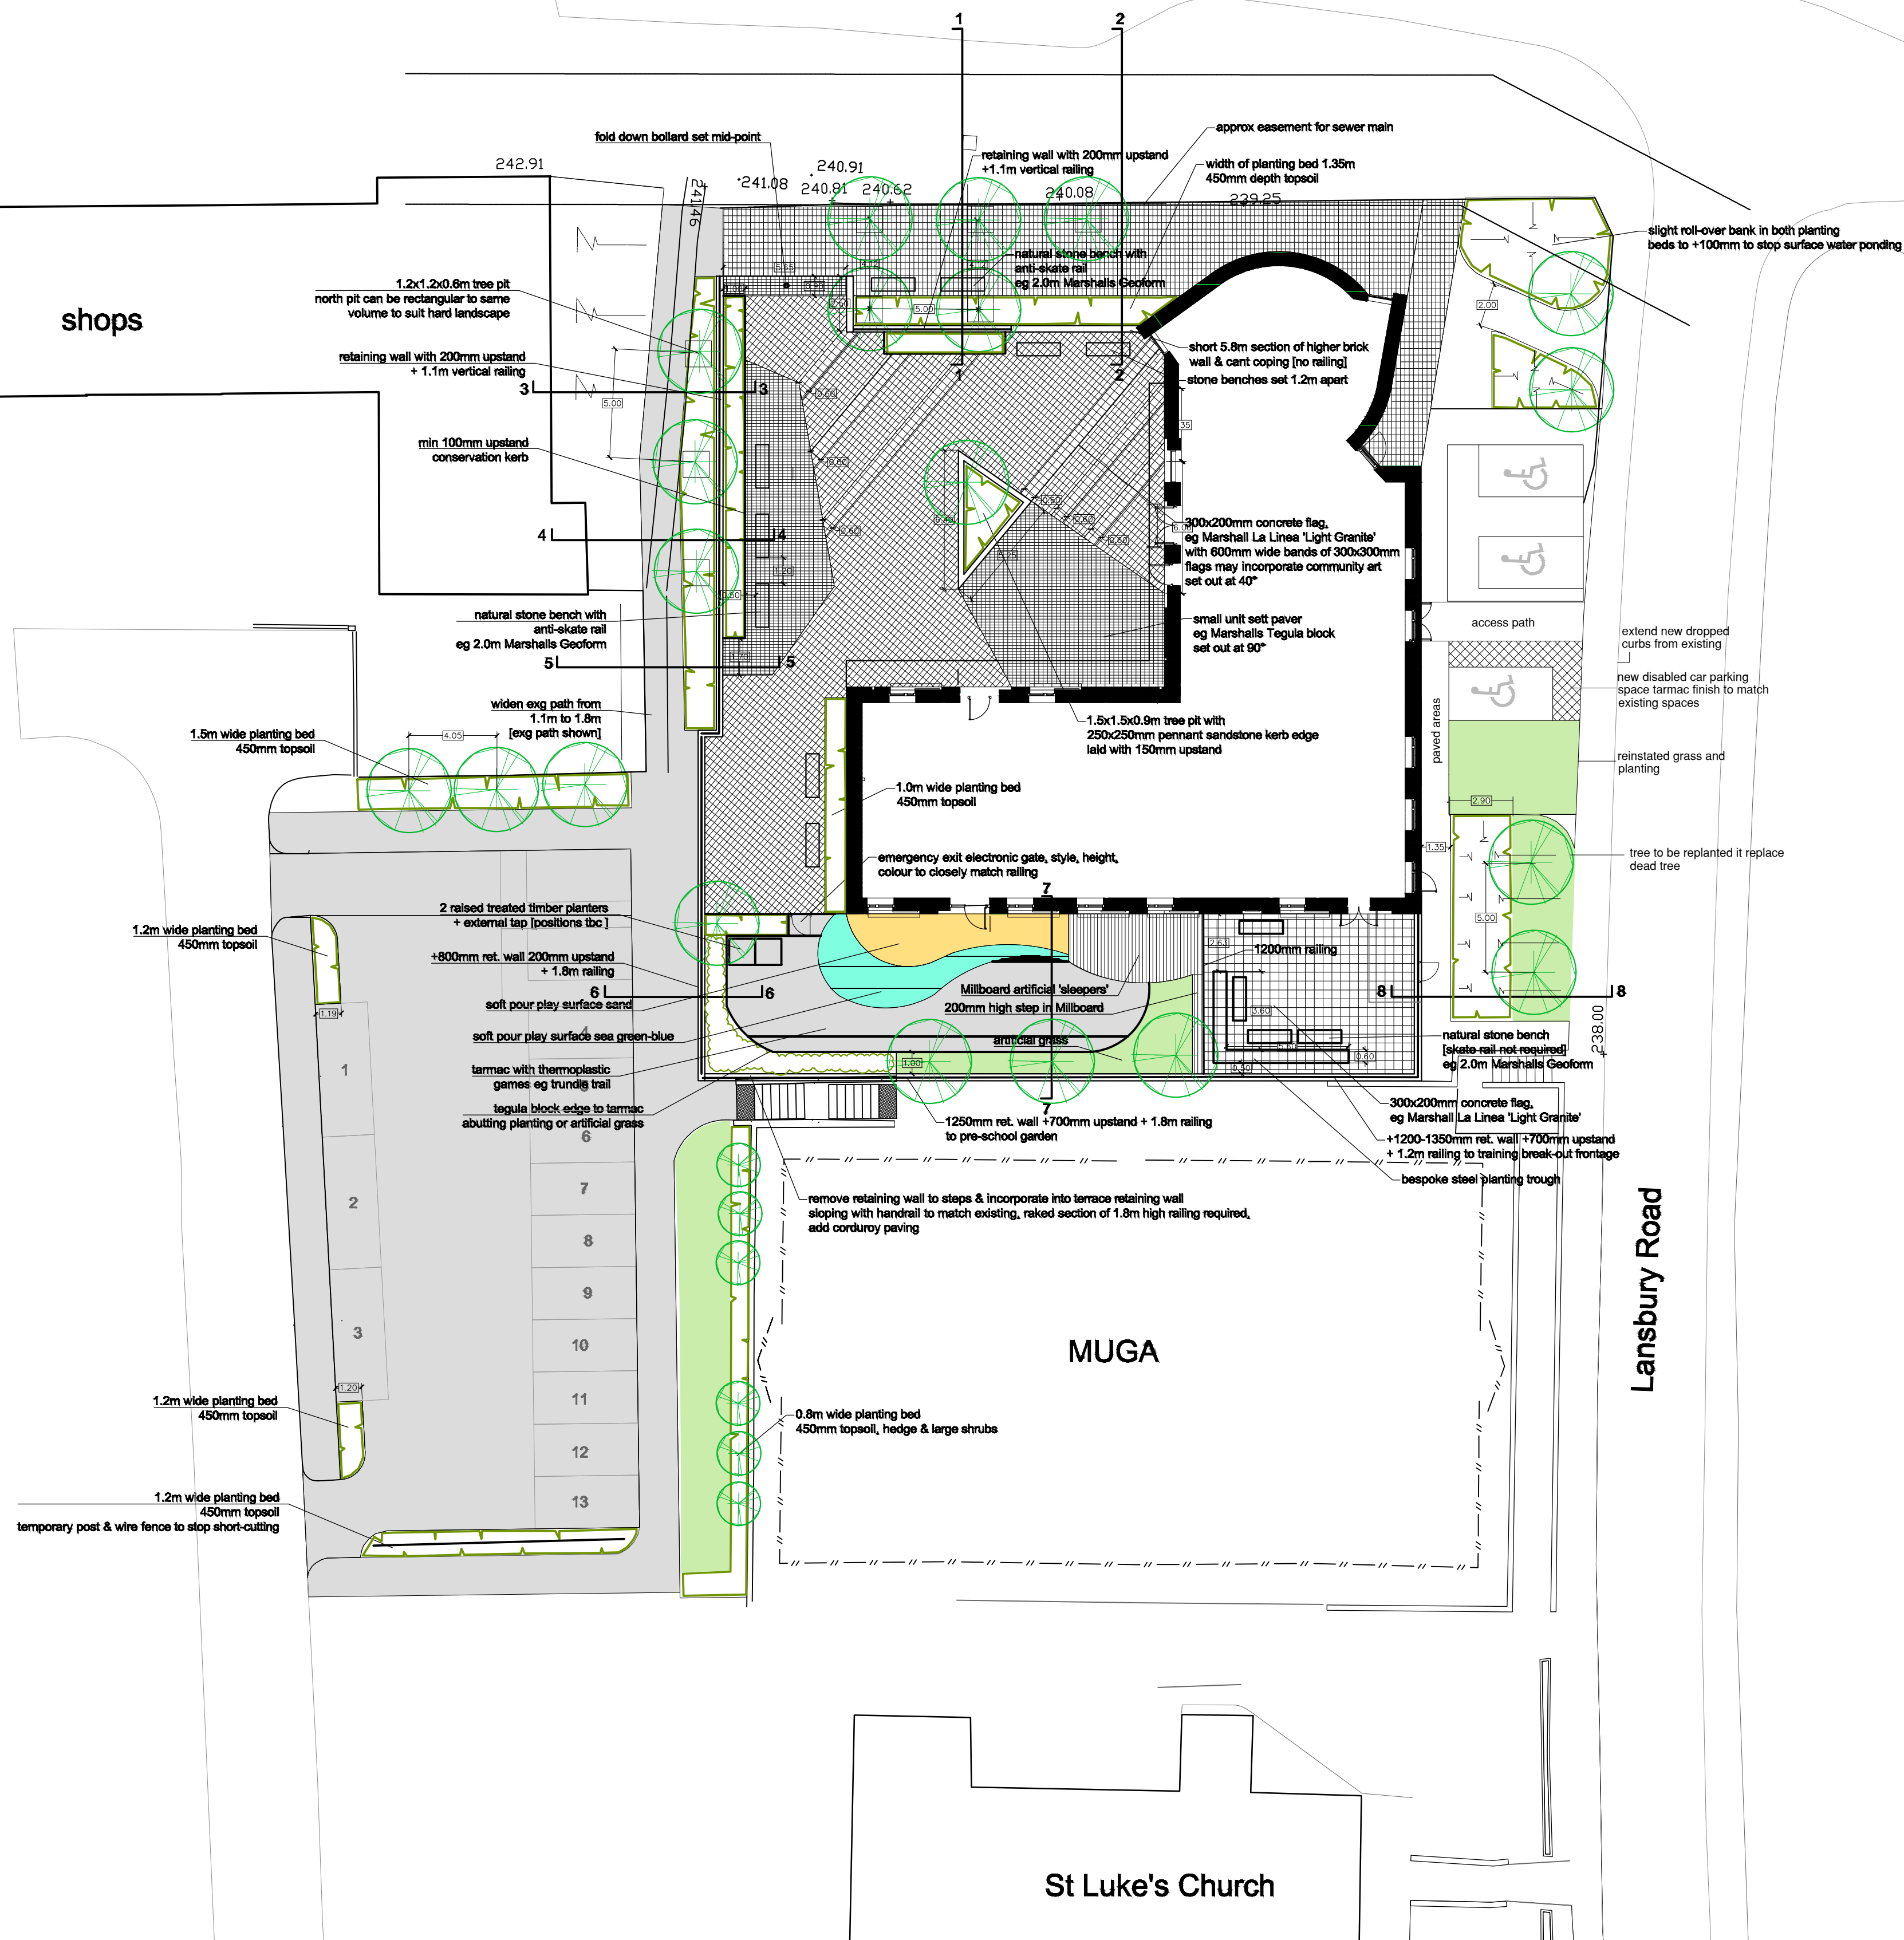

THIS DRAWING IS COPYRIGHT ©

Ken Bateman
Chartered Surveyor
S.S. (Hons) MRICS, C. (BA) E. (Wales)

project
Proposed disabled car
parking space
at
Gelli Deg Foundation
Lansbury Road
SWansea Road

title
Proposed car parking
layout plan

Date: June 2024

Scale: A1 @ 1:200

Drawn:

Drawing No.

GA002

Rev.