

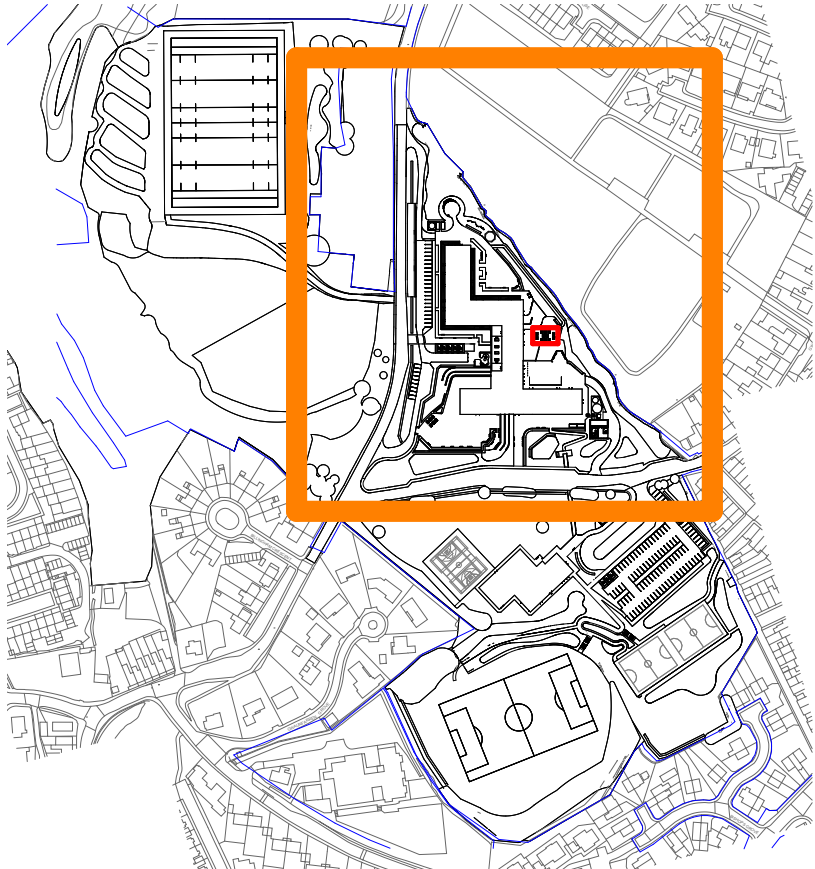


100
Millimetres
0 10

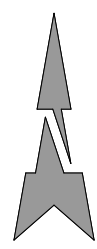

- KEY**
- OWNERSHIP BOUNDARY
 - APPLICATION BOUNDARY
- EXISTING SOFT LANDSCAPE RETAINED**
- EXISTING WATER COURSE
 - EXISTING TREES / SHRUB VEGETATION
 - EXISTING SPECIMEN TREE
 - EXISTING HEDGE PLANTING
 - EXISTING SHRUB PLANTING
 - EXISTING WILDFLOWER GRASS
 - EXISTING SWALE GRASS
 - EXISTING SUDS PLANTING
 - EXISTING GROUND COVER PLANTING
 - EXISTING AMENITY GRASS
 - EXISTING SPORTS PITCH GRASS
- EXISTING HARD LANDSCAPE RETAINED**
- PEDESTRIAN MACADAM
 - PEDESTRIAN PERMEABLE BLOCK PAVING
 - VEHICULAR MACADAM
 - VEHICULAR PERMEABLE BLOCK PAVING
 - PROPOSED SAFETY SURFACE
 - PERMEABLE MUGA RESURFACING
 - PERMEABLE 3G PITCH
 - CONCRETE BASE
 - PEA GRAVEL
 - TACTILE HAZARD WARNING PAVING
 - STEPS WITH HAND RAILS
 - EXISTING LIGHTING COLUMN
 - EXISTING FENCING / WALLS & GATES - To be retained

- PROPOSED**
- PROPOSED 6M HIGH STEEL AND FABRIC 'DOUBLE CONIC' DINING CANOPY
SIZE: L15077mm x W9097mm x H6010mm
 - PROPOSED TIMBER PICNIC BENCH
SIZE: L1975 mm x W1665mm

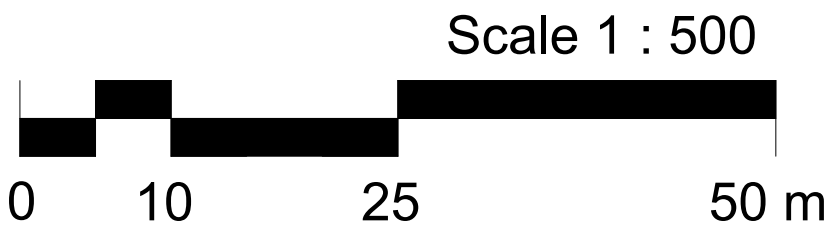

LOCATION PLAN 1:5000

- General Notes:**
- All dimensions are in millimetres unless otherwise stated.
 - Do not scale from this drawing.
 - Drawing for approval purposes only, not for construction.
 - This drawing to be read in conjunction with all relevant architectural engineering and supplier/manufacturer drawings / specifications.
 - Discrepancies and/or ambiguities between this drawing and information given elsewhere must be reported immediately to the overseeing authority for clarification before proceeding.

Note: Site Ownership lines drawn in red have been interpreted as accurately as possible from the following Land Registry drawings: Title numbers **CYM486969**, **CYM424610**, **CYM414679** - all of which were obtained from Ordnance Survey map reference **SO0507NW**. Title number **CYM415344**, which was obtained from Ordnance Survey map reference **SO0507SW**.

The accompanying and preceding notes from the Land Registry drawings state that the title plan shows the general position, not the exact line, of the boundaries. It may be subject to distortions in scale. Measurements scaled from this plan may not match measurements between the same points on the ground. Therefore, as such, the site ownership lines are only interpreted and are not absolute representations.

TO BE READ IN CONJUNCTION WITH DRAWINGS:

- BCA-ATK-XX-XX-DR-LA-401001 - LOCATION PLAN
- BCA-ATK-XX-XX-DR-LA-404001 - DINING AREA CANOPY DETAIL

Rev.	Date	Description	By	Chk'd	App'd
P01	19/06/2026	For Information	LI	DW	TH

Drawing Suitability	Status
FOR STAGE APPROVAL	S4

ATKINS
Member of the SNC-Lavalin Group
Tel: www.atkinsglobal.com
© SNC-Lavalin (2022)

Client
Willmott Dixon Construction Ltd

Project Title
Blessed Carlo Acutis Catholic School

Drawing Title
LANDSCAPE GENERAL ARRANGEMENT - NORTH SITE

Scale	Designed	Drawn	Checked	Authorised
As indicated	LI	LI	DW	TH
Original Size	Date	Date	Date	Date
A1	19/06/26	19/06/26	19/06/26	19/06/26
Drawing Number				Revision
BCA-ATK-XX-XX-DR-LA-401002				P01