




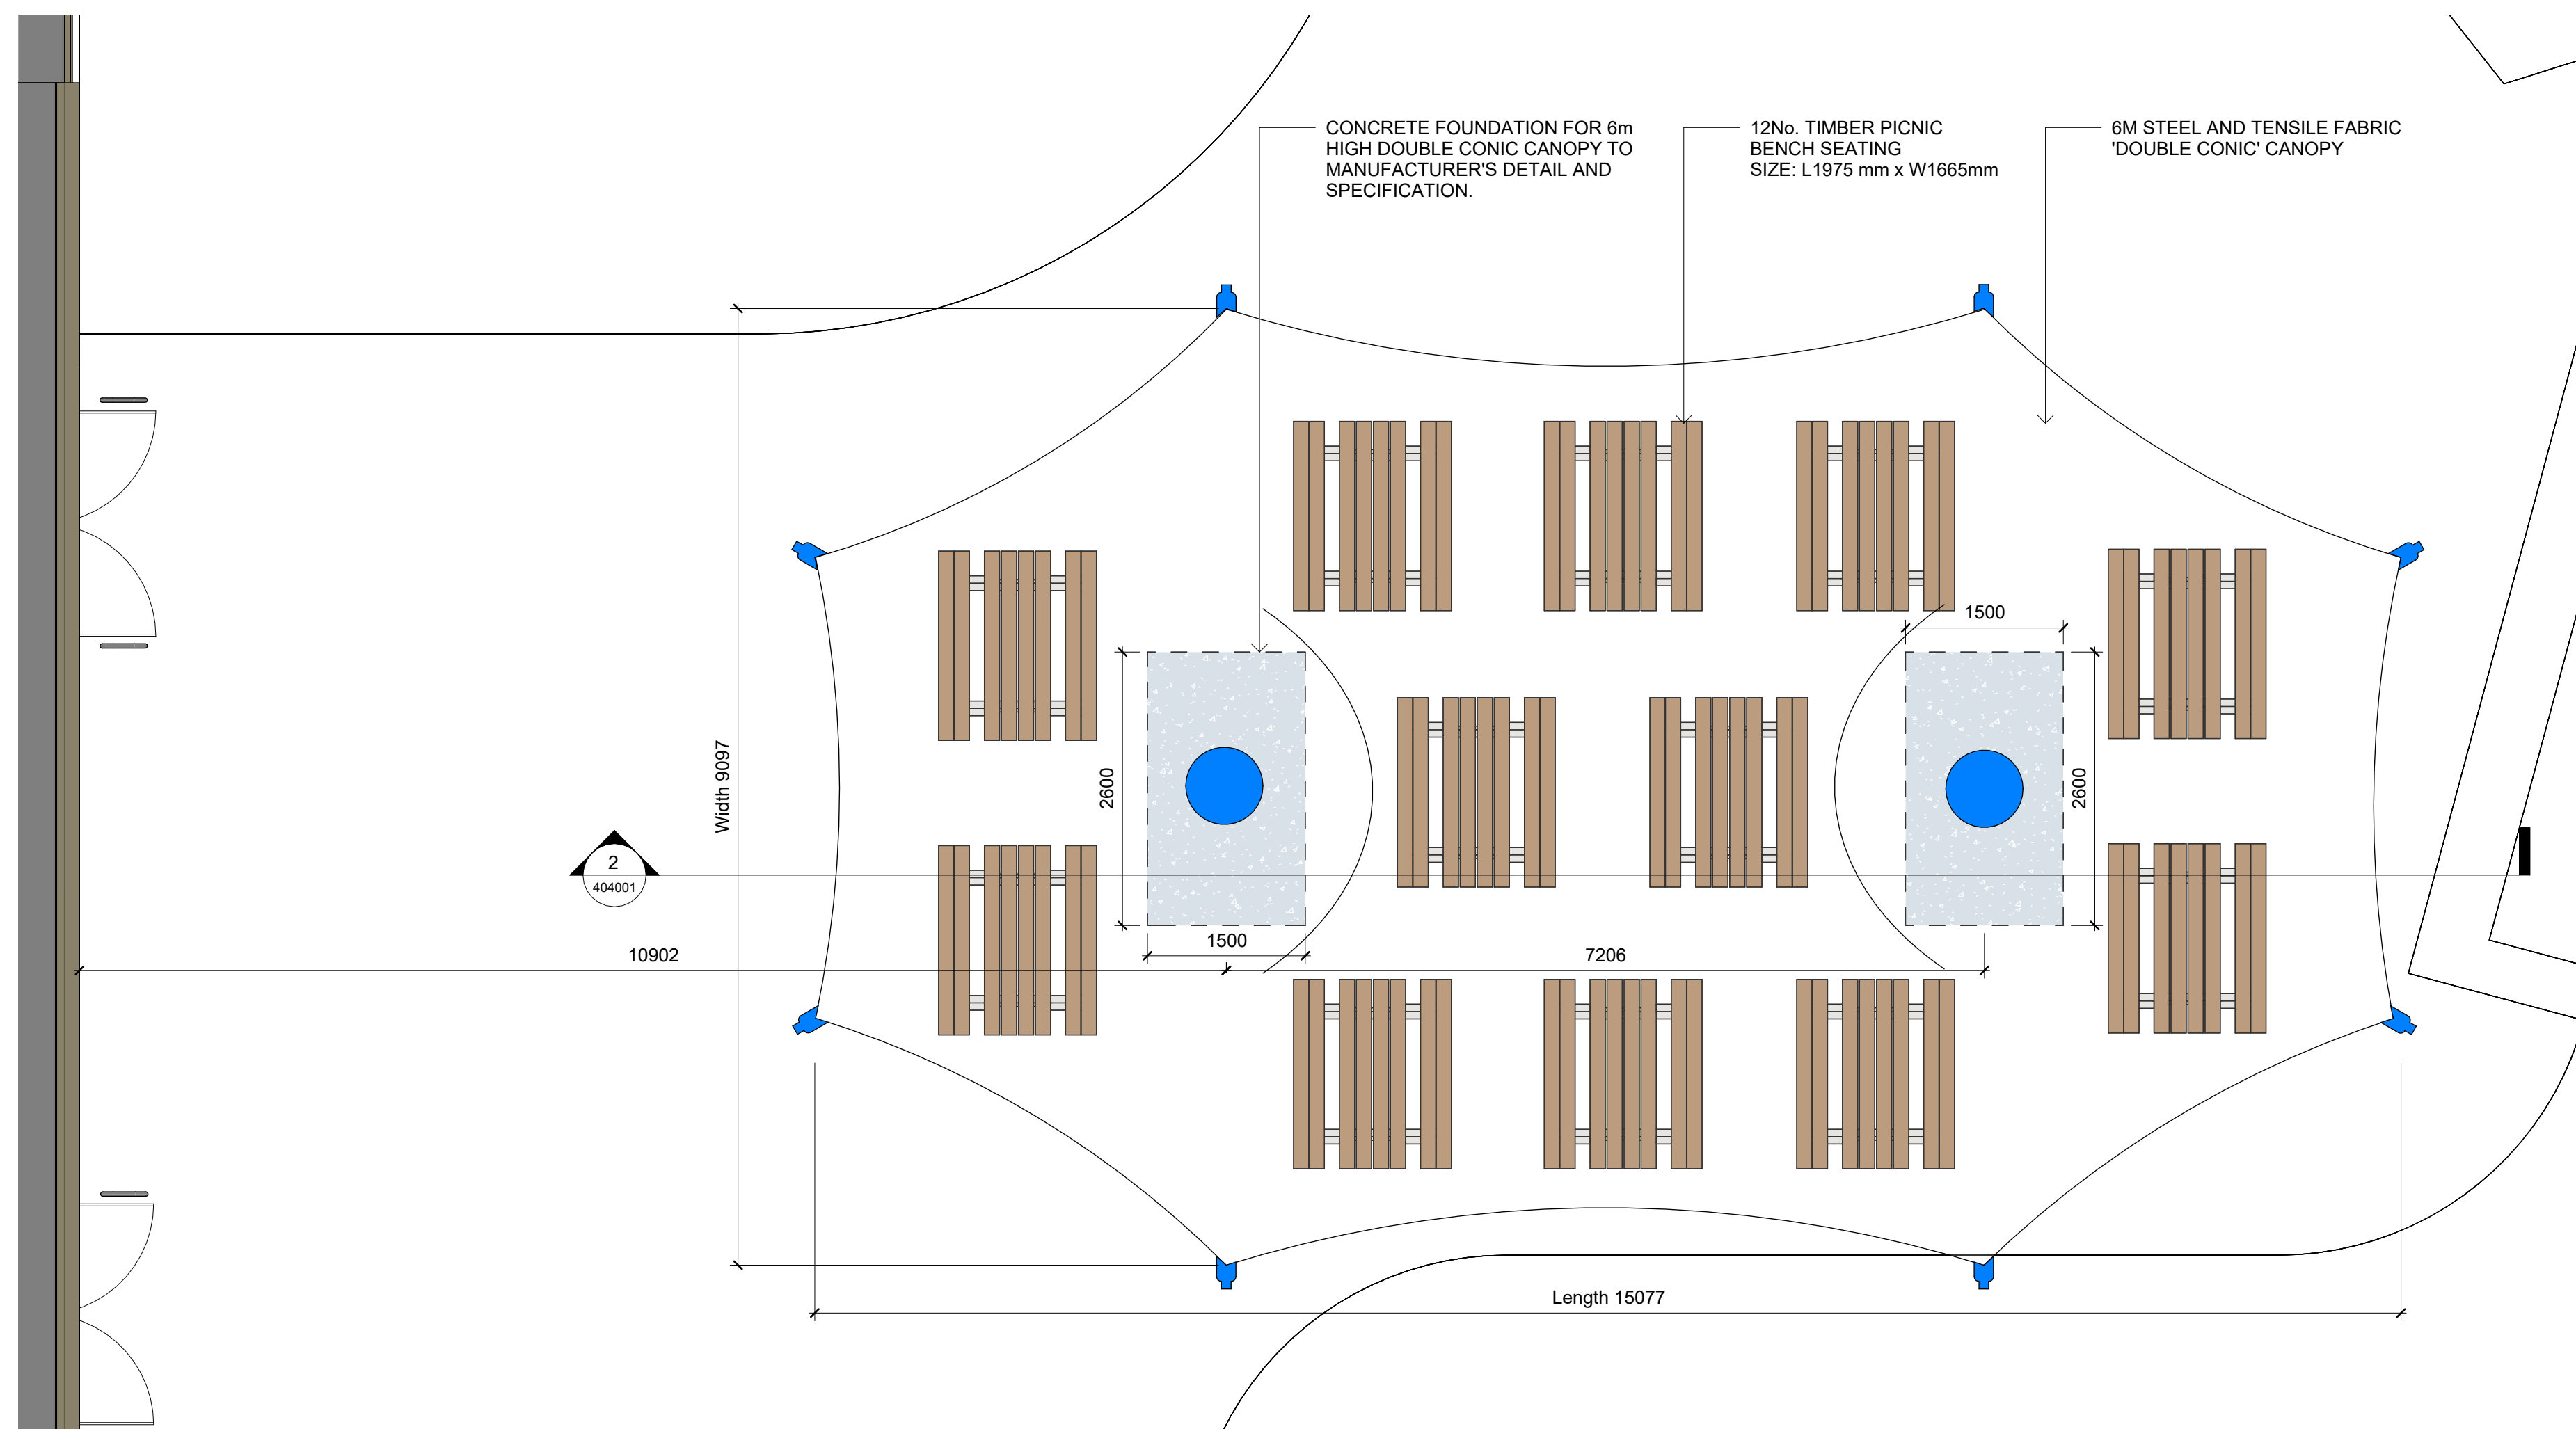

(1)

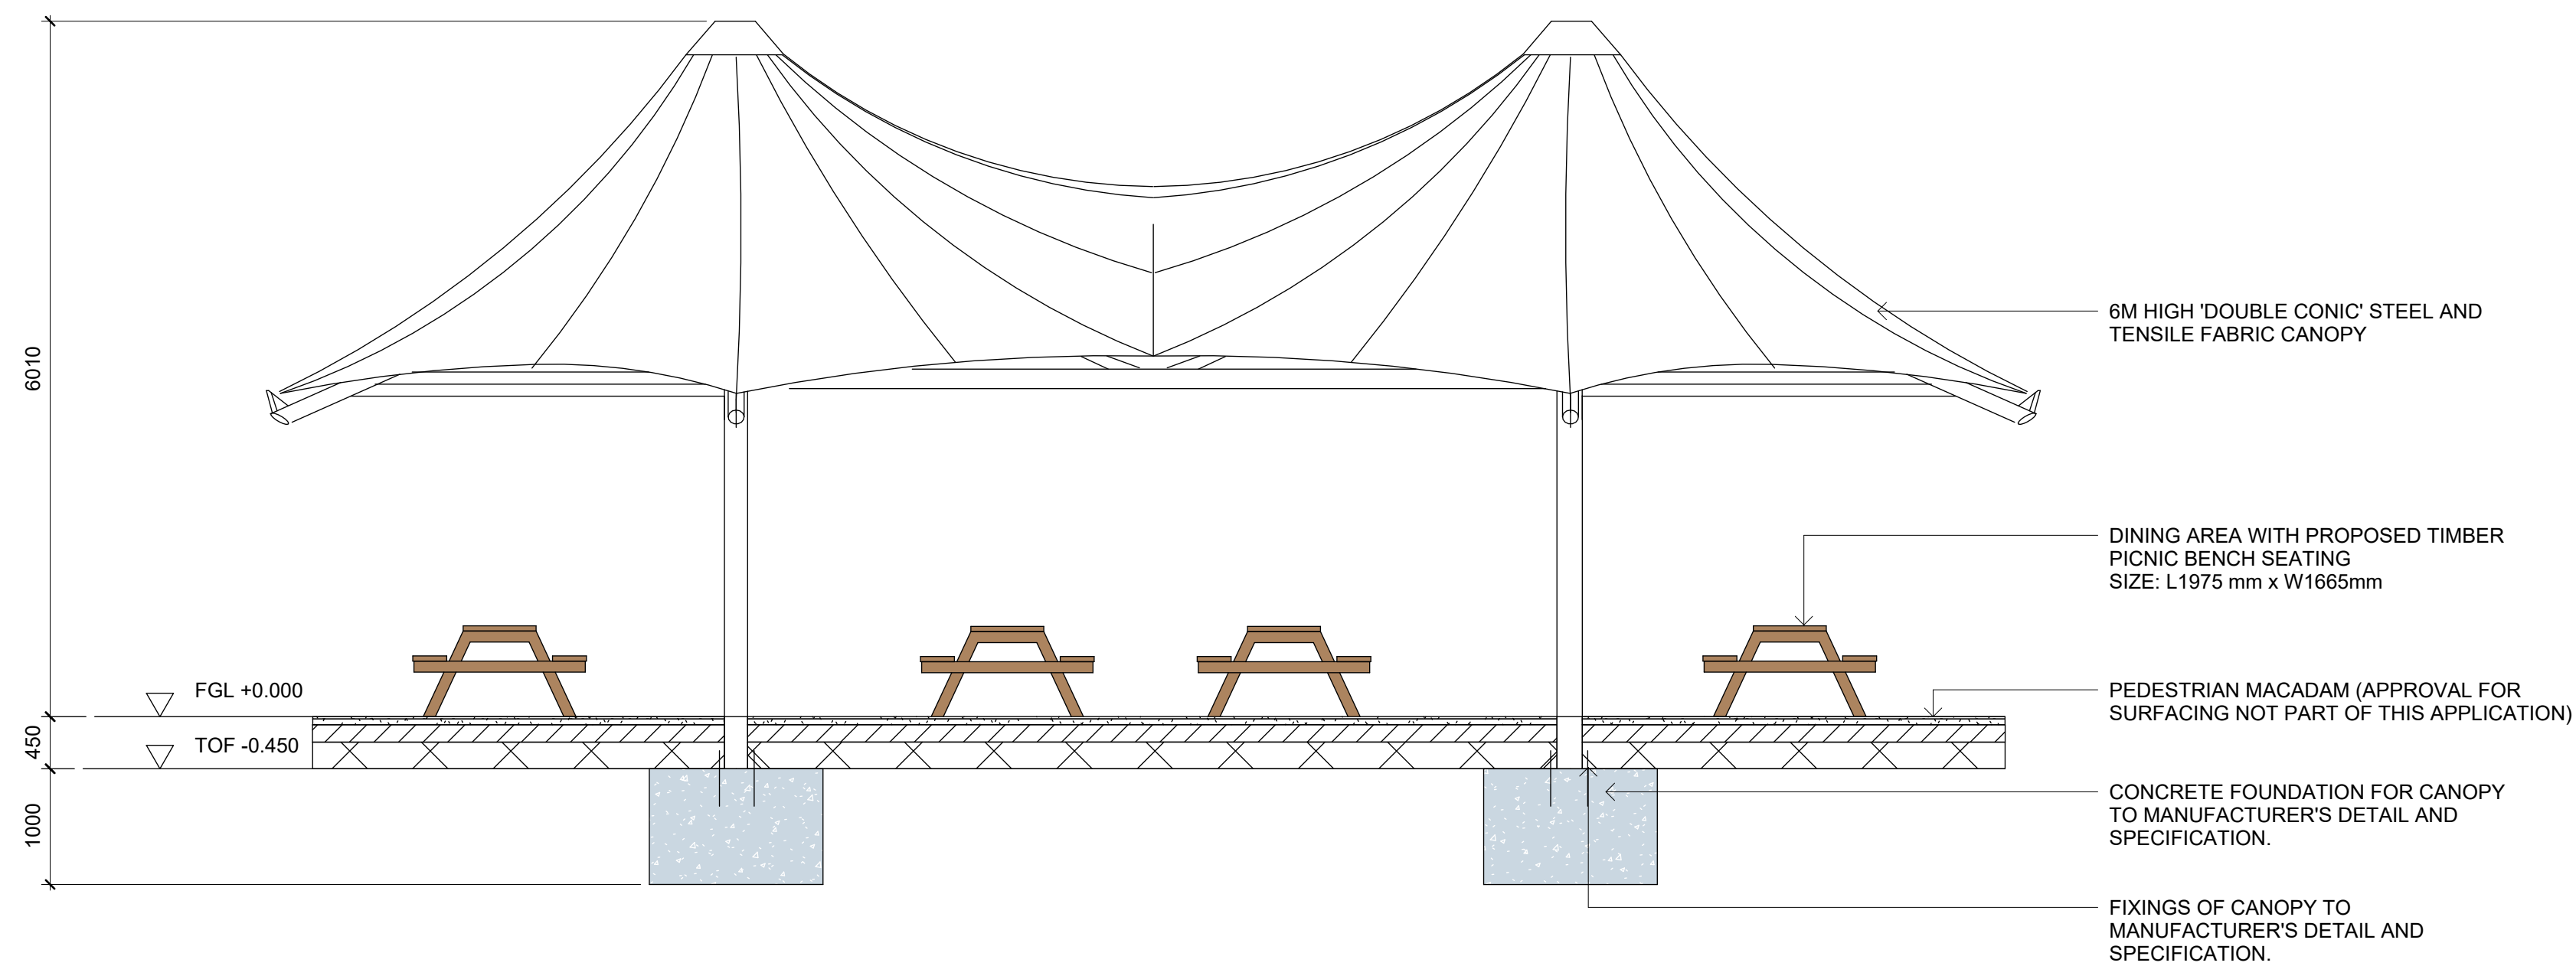

2

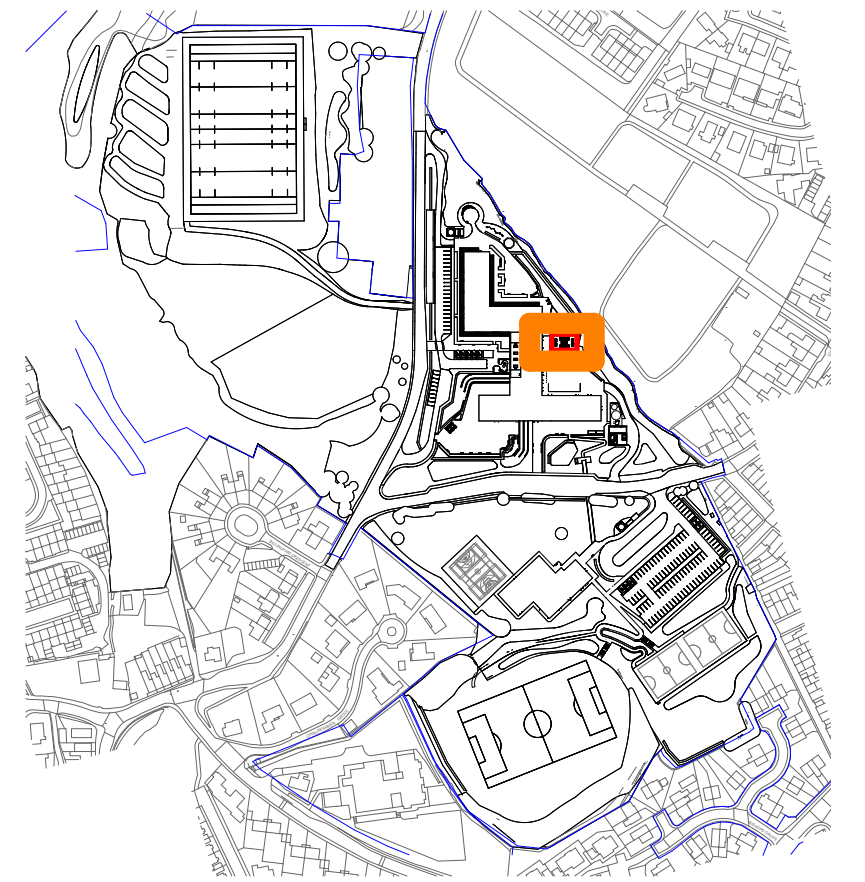

LOCATION PLAN 1:5000

- All dimensions are in millimetres unless otherwise stated.
- Do not scale from this drawing.
- Drawing for approval purposes only, not for construction.
- This drawing to be read in conjunction with all relevant architectural engineering and supplier/manufacturer drawings / specifications.
- Discrepancies and/or ambiguities between this drawing and information given elsewhere must be reported immediately to the overseeing authority for clarification before proceeding.

Note: Site Ownership lines drawn in red have been interpreted as accurately as possible from the following Land Registry drawings:
Title numbers **CYM486969**, **CYM424610**, **CYM414679** - all of which were obtained from Ordnance Survey map reference **SO0507NW**.
Title number **CYM415344**, which was obtained from Ordnance Survey map reference **SO0507SW**.

The accompanying and preceding notes from the Land Registry drawings state that the title plan shows the general position, not the exact line, of the boundaries. It may be subject to distortions in scale. Measurements scaled from this plan may not match measurements between the same points on the ground. Therefore, as such, the site ownership lines are only interpreted and are not absolute representations.

- BCA-ATK-XX-XX-DR-LA-401001 - LOCATION PLAN
- BCA-ATK-XX-XX-DR-LA-404002 - LANDSCAPE GENERAL ARRANGEMENT NORTH SITE
-

P01	19/06/2026	For Information	LI	DW	TH
Rev.	Date	Description	By	Chk'd	App'd

FOR STAGE APPROVAL

64

ATKINS

Member of the SNC-Lavalin Group

el:
www.atkinsglobal.com
© SNC-Lavalin (2022)

Client	
--------	--

Willmott Dixon Construction Ltd

Project Title	
---------------	--

Blessed Carlo Acutis Catholic School

Drawing Title

DINING AREA CANOPY DETAIL

Scale As indicated	Designed DW	Drawn LI	Checked AH	Authorised TH
Original Size A1	Date 19/06/26	Date 19/06/26	Date 1906/26	Date 19/06/26
Drawing Number BCA-ATK-XX-XX-DR-LA-404001				Revision P01