



Land off Heolgerrig
Road, Merthyr Tydfil
1:50
011 - plans

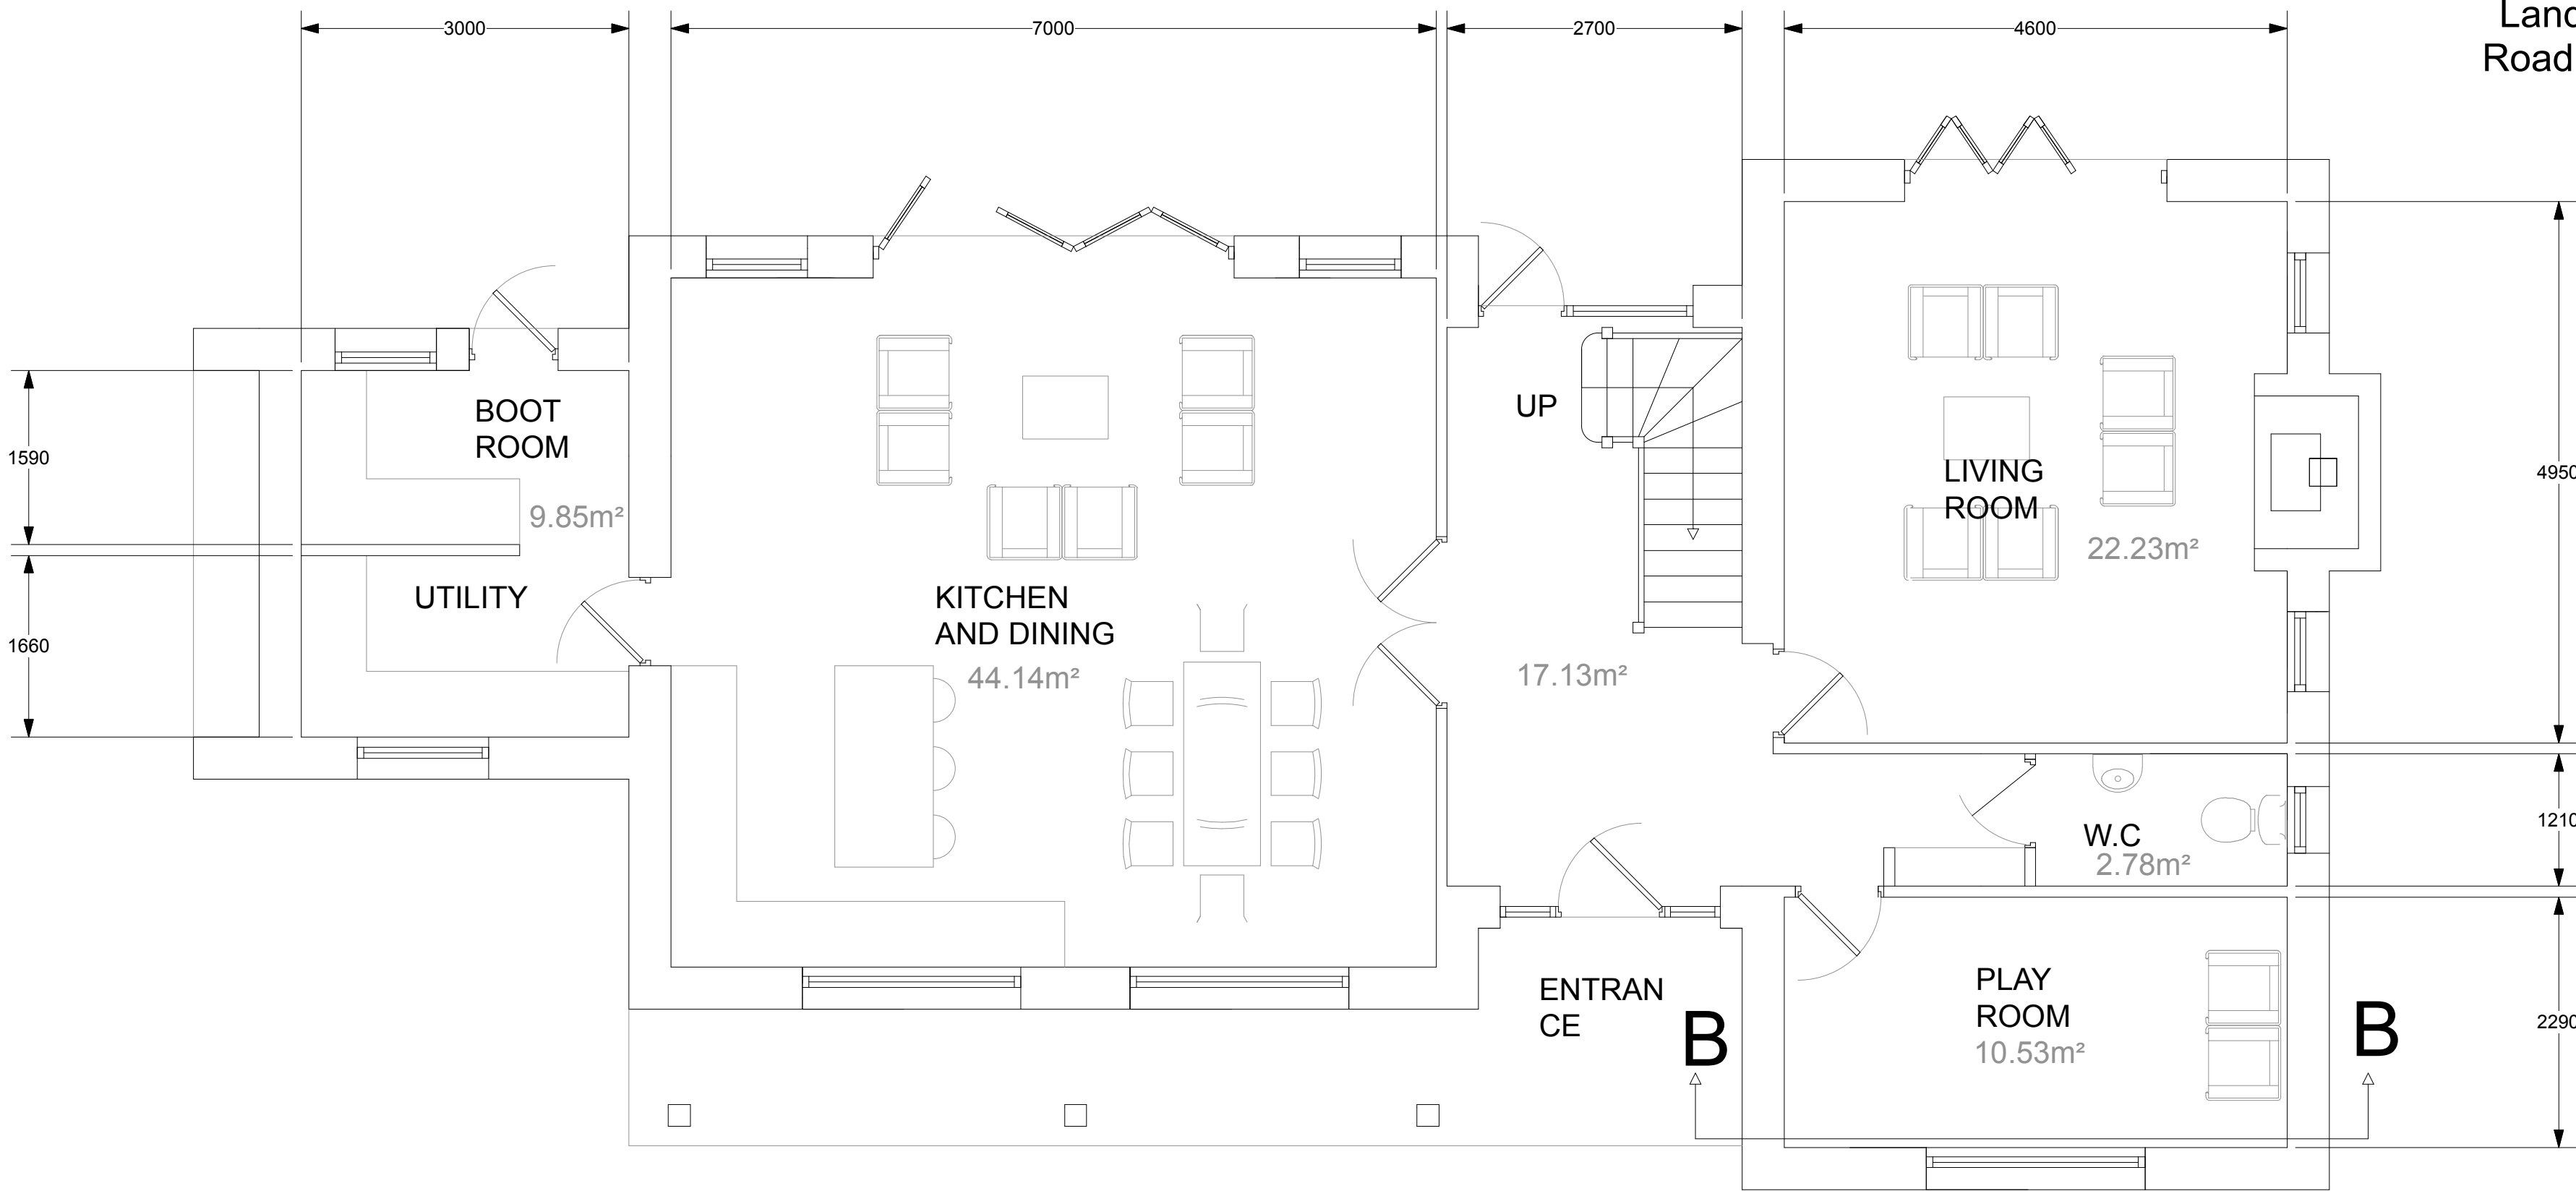

GROUND FLOOR PLAN 1:50

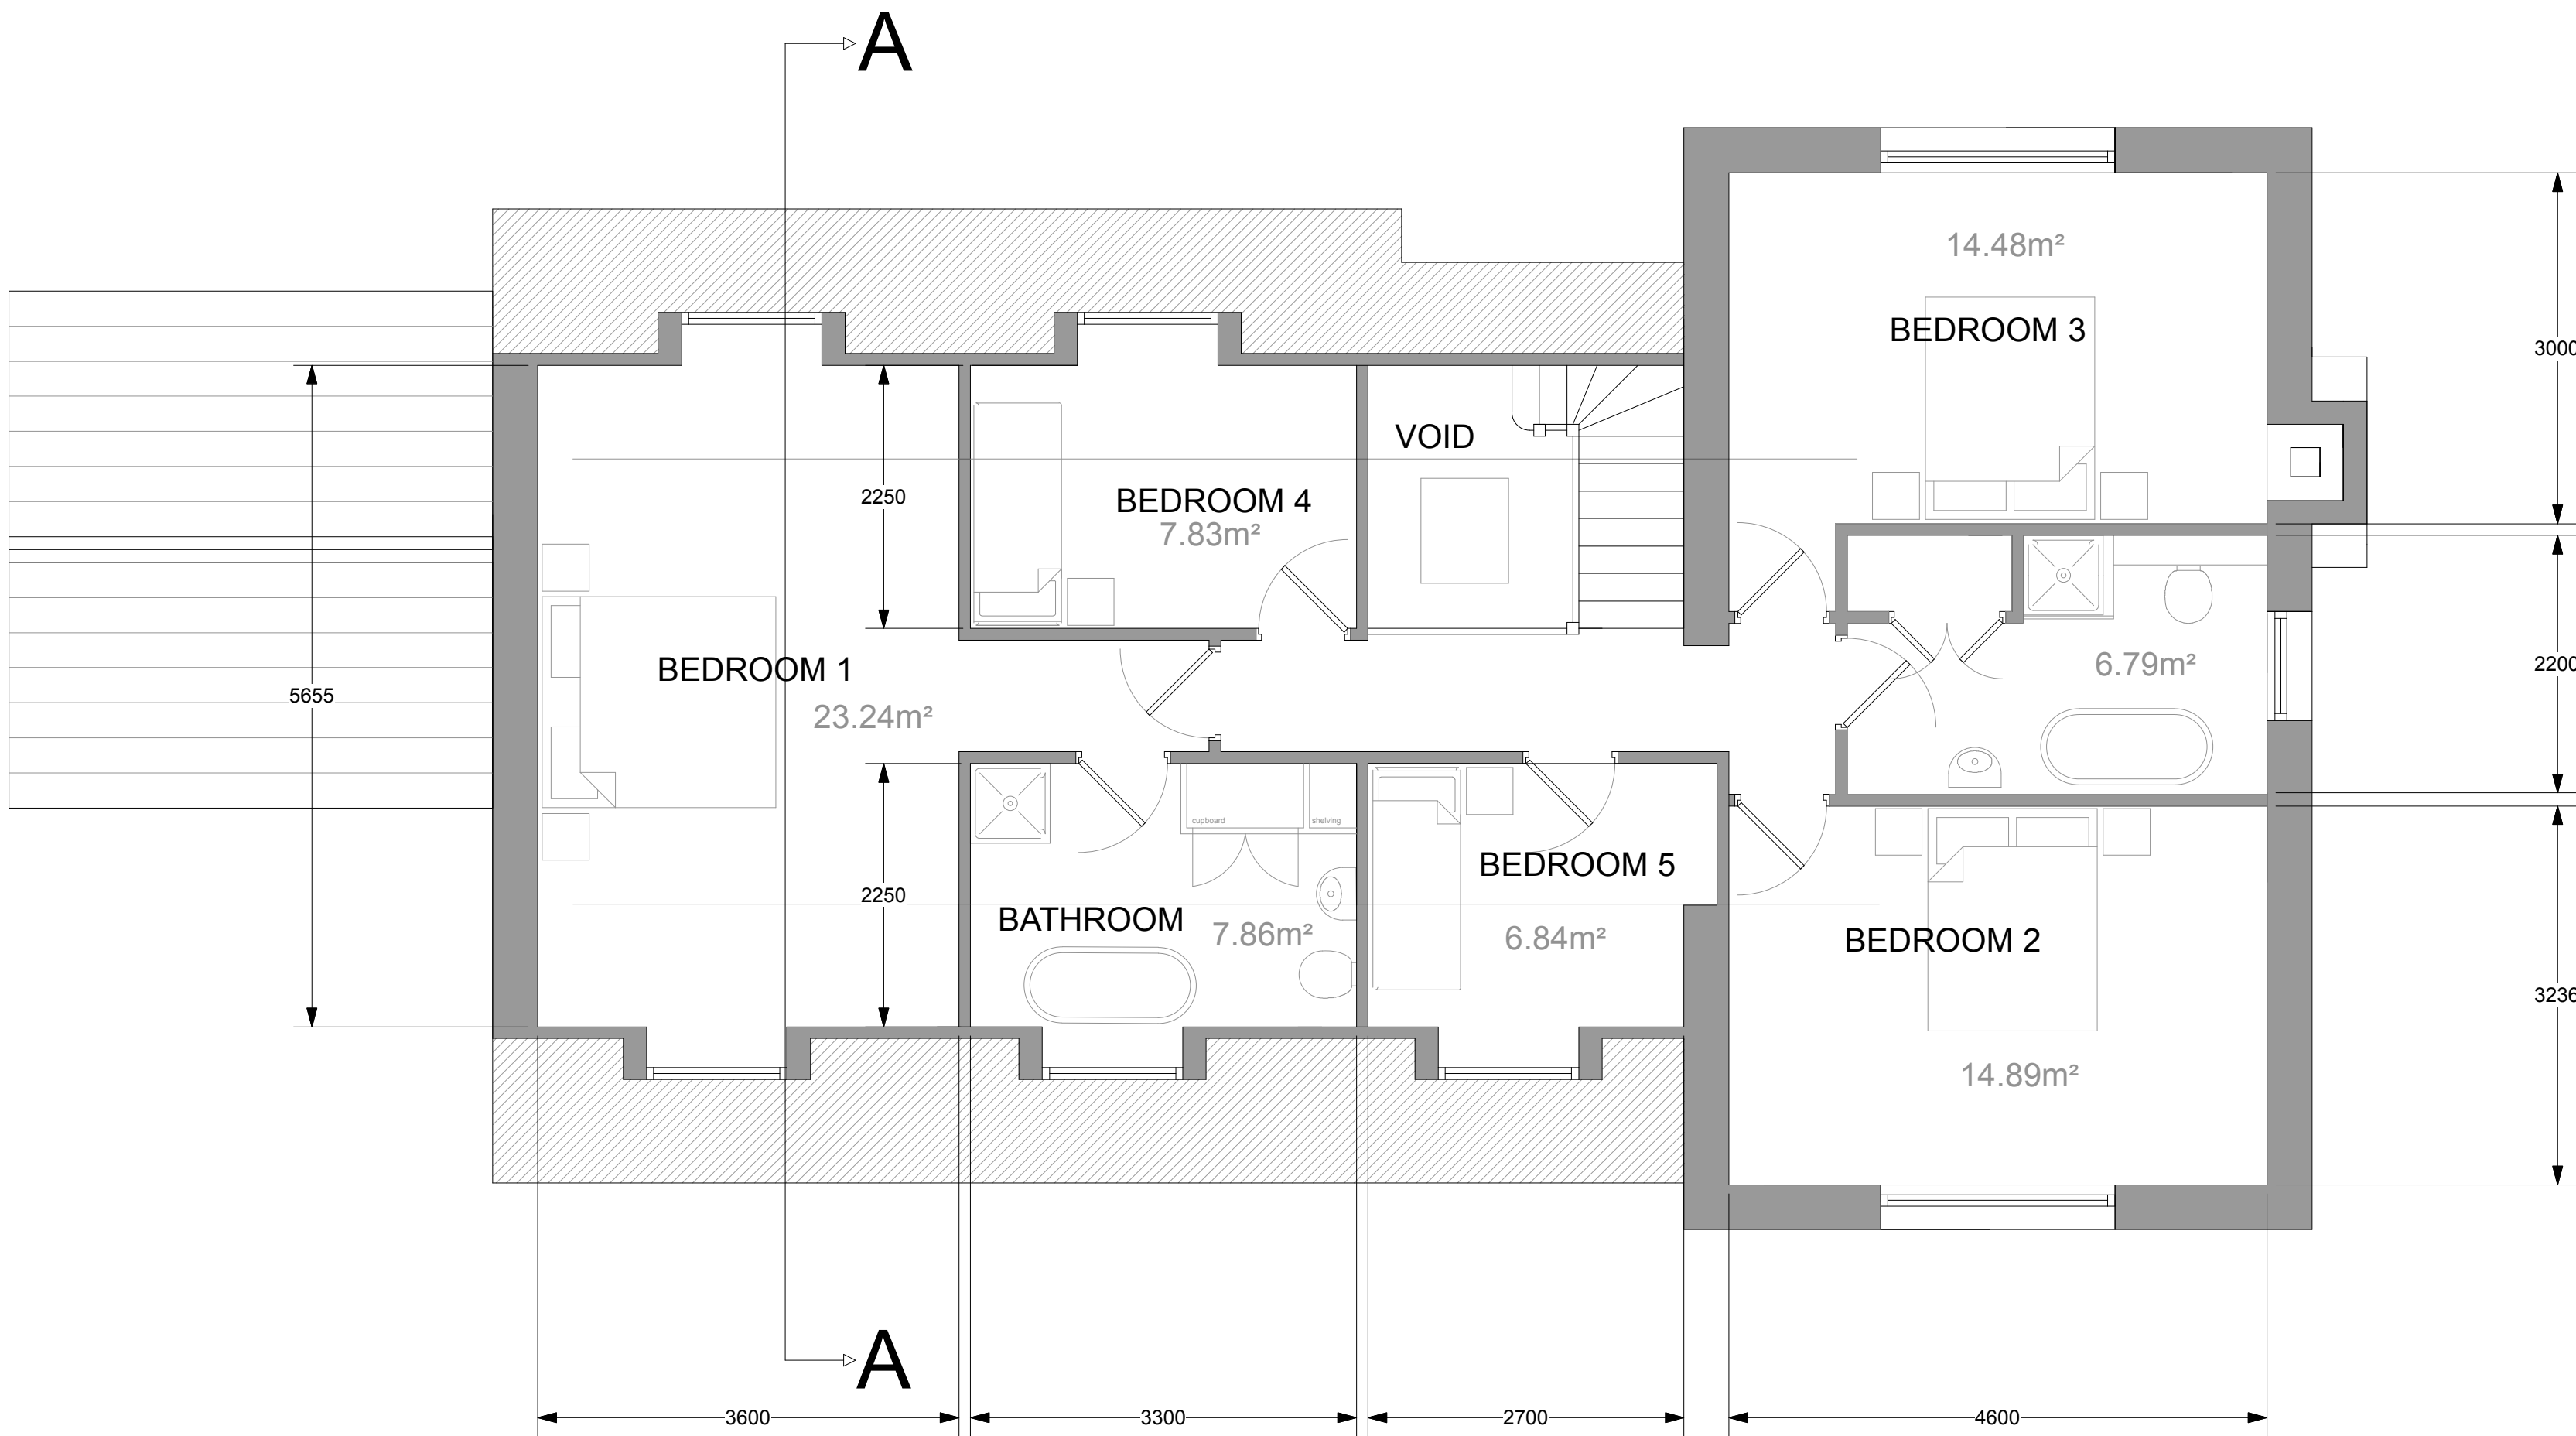

FIRST FLOOR PLAN 1:50



FRONT ELEVATION 1:50