


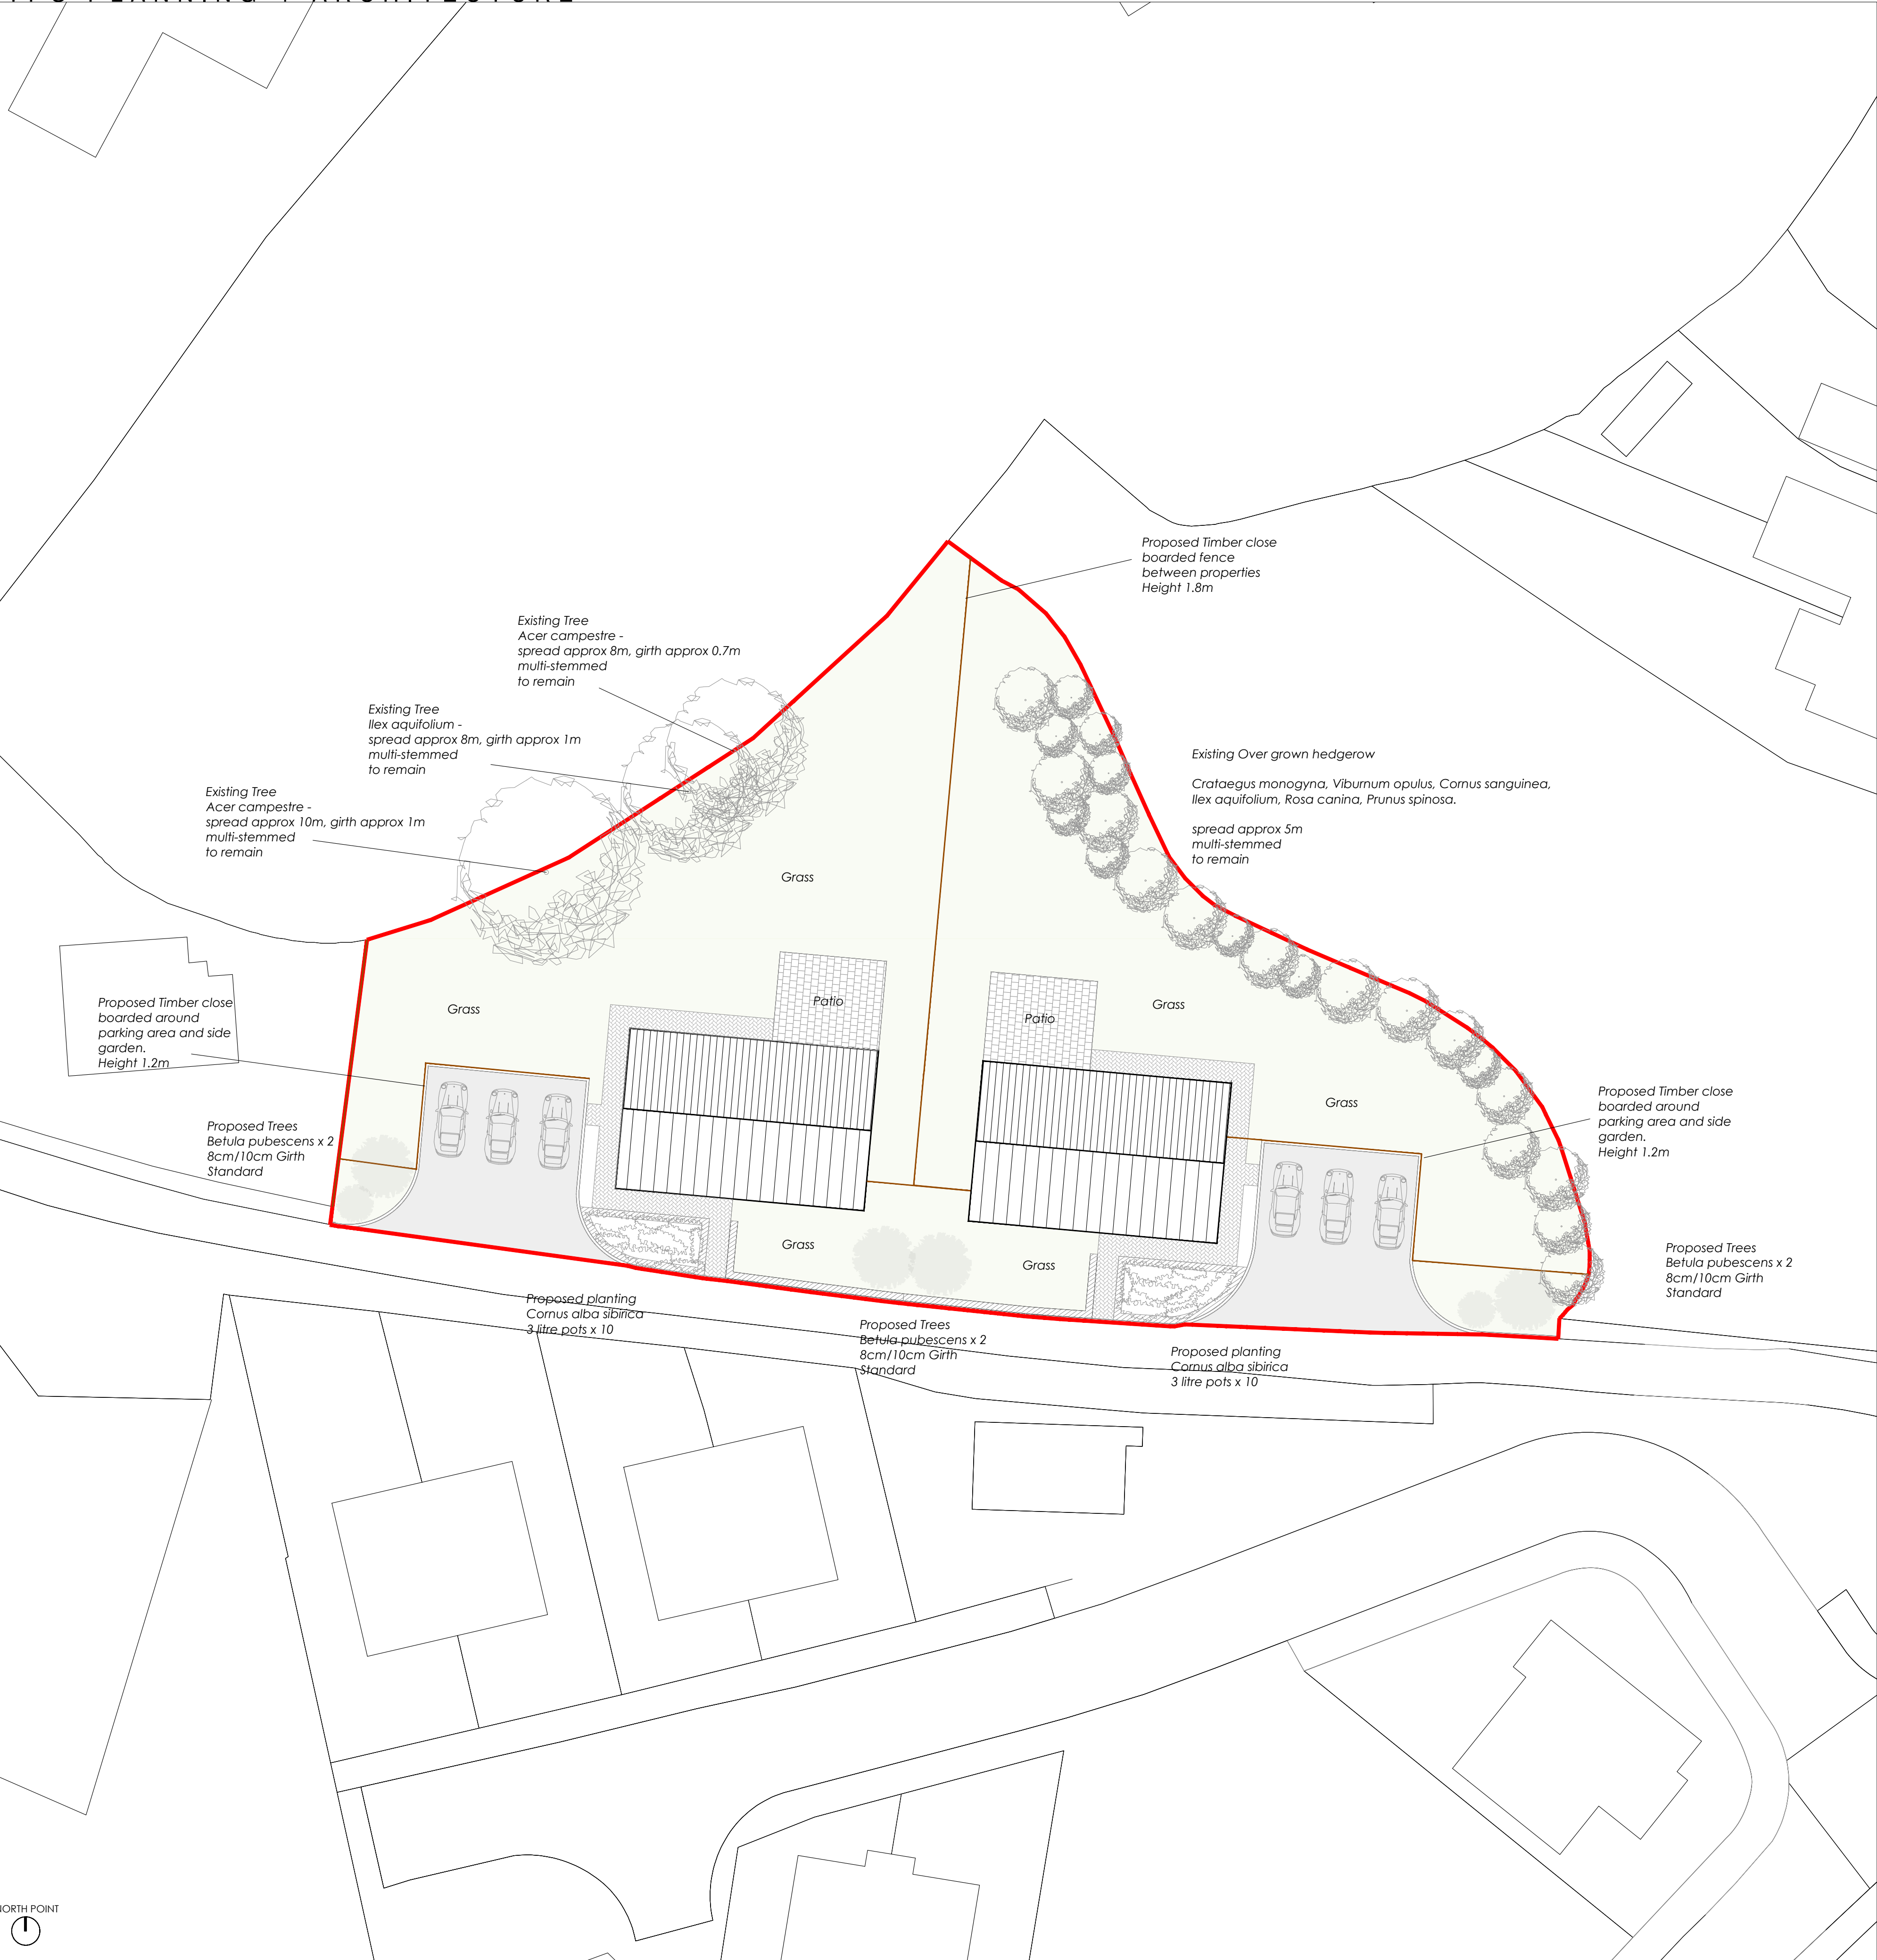

CLIENT: D. ABRAHAM			
SITE: LAND ADJ 107 HEOLGERRIG,			
PROJECT:			
RESERVED MATTERS / P/2018/0105			
LANDSCAPING			
DRAWN GJH	CHECKED GJH	SCALE 1:200	DATE APR/22
PRELIMINARY TENDER ASSEMBLY	☒ ☐ ☐	Job No. 0034 Drawing No. 004.PROP.LAND	Rev. B

LANDSCAPE DETAILS