




TYPE 1.

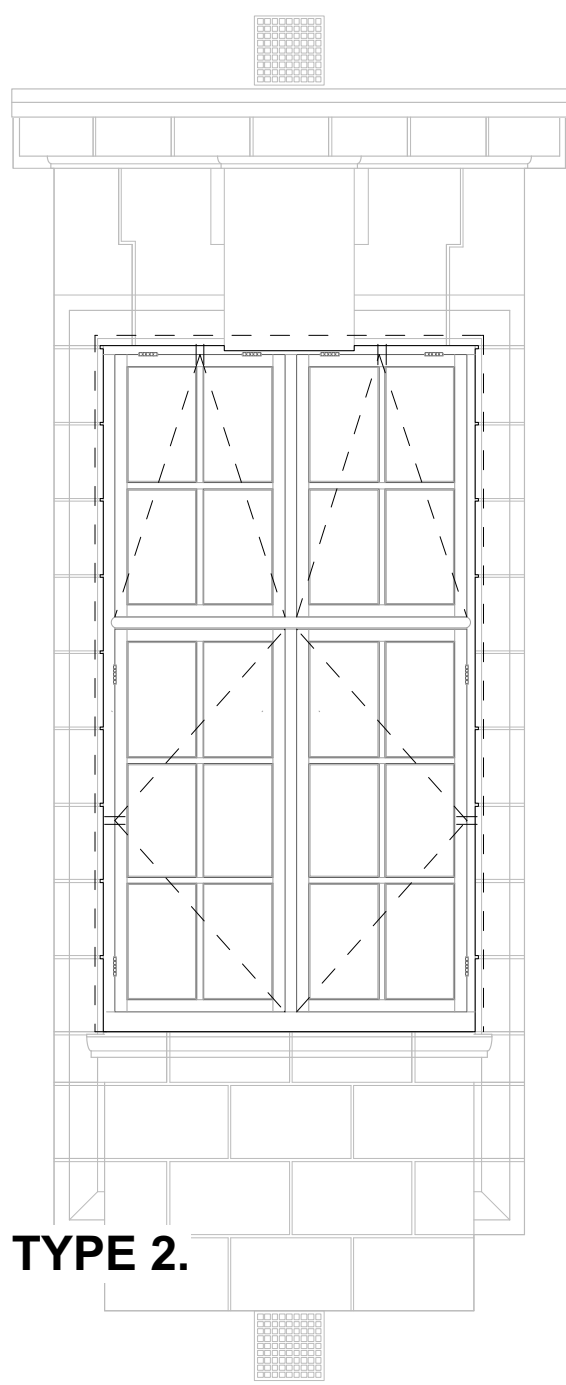


TYPE 2.

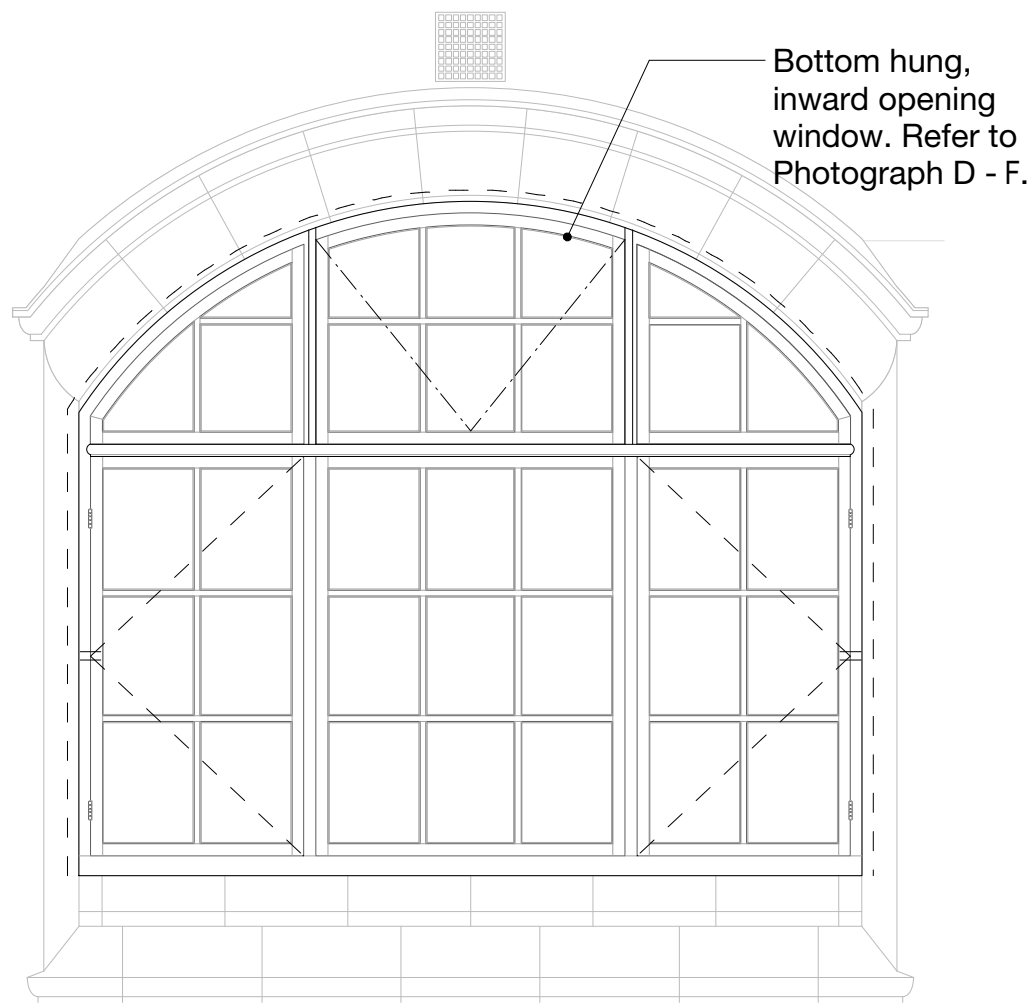


TYPE 3.

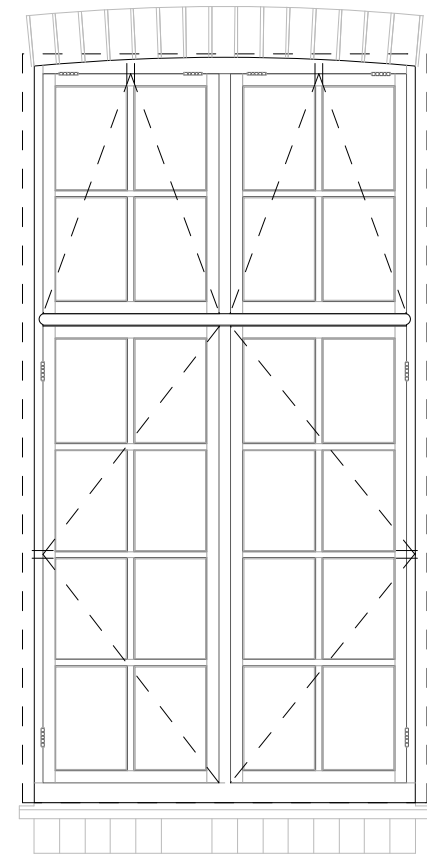


TYPE 4.

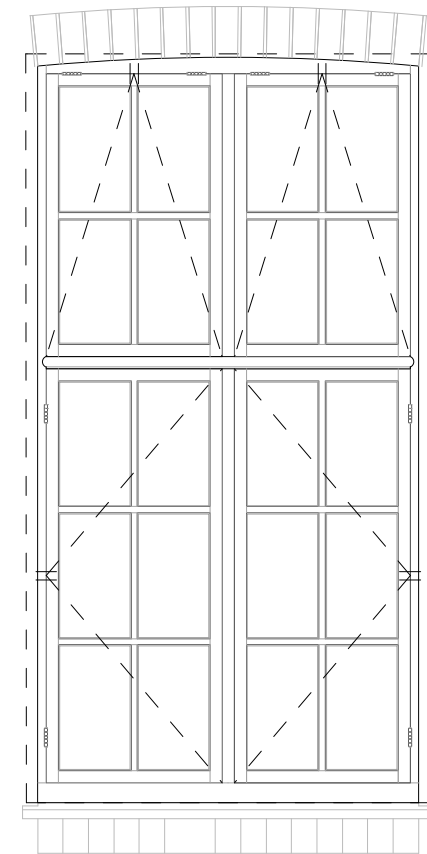


TYPE 5.

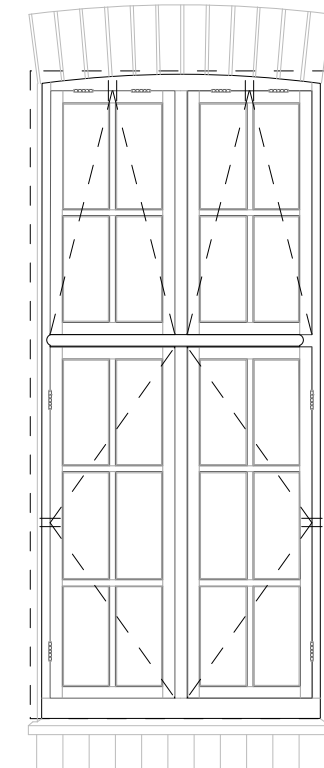


TYPE 6.

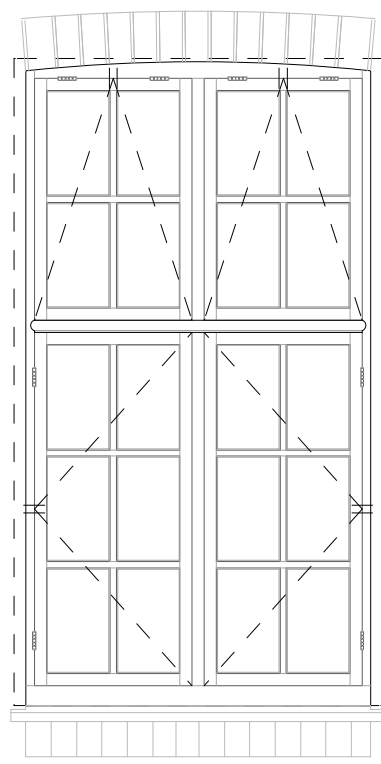


TYPE 7.

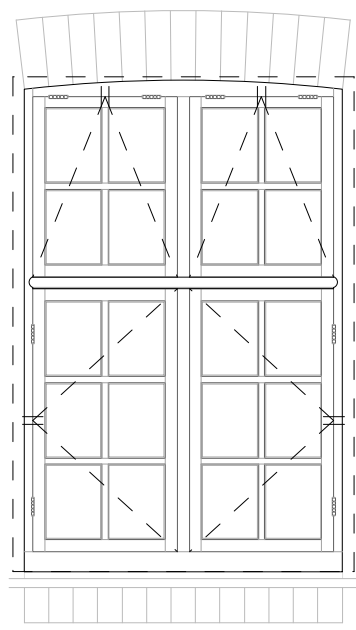


TYPE 8.

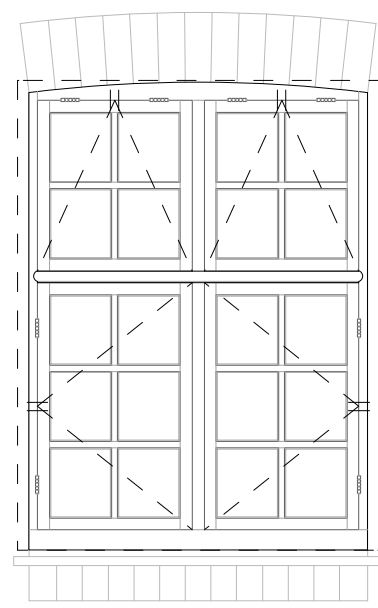


TYPE 9.

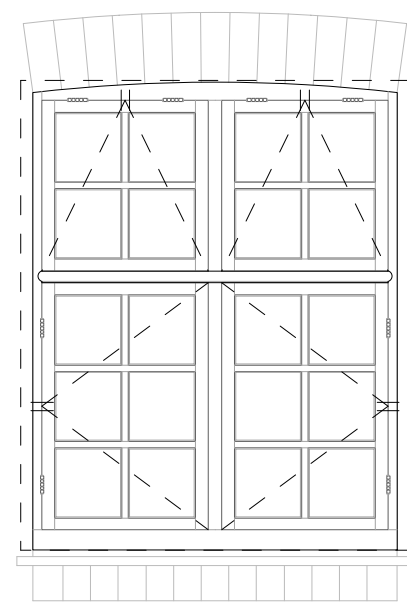


TYPE 10.

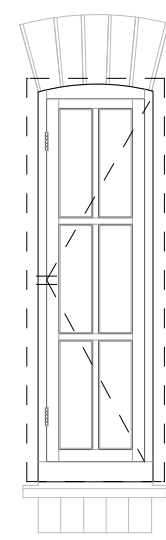


TYPE 11.

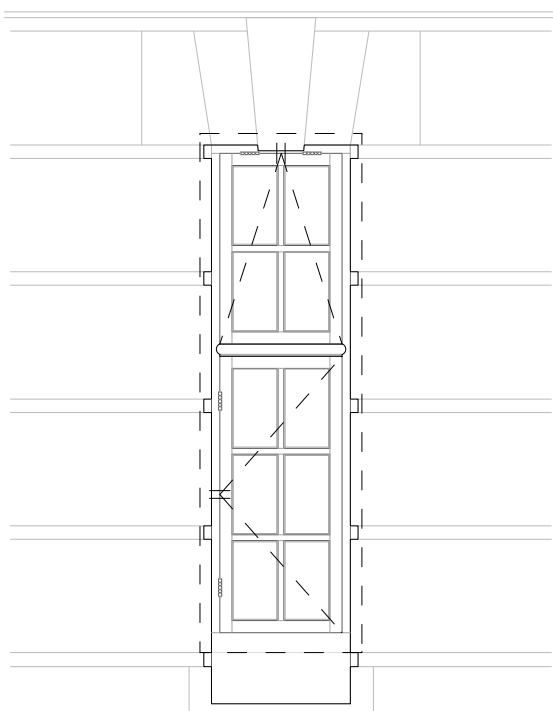


TYPE 12.

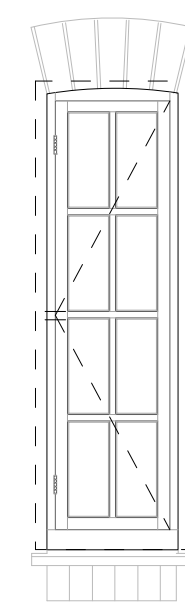


TYPE 13.

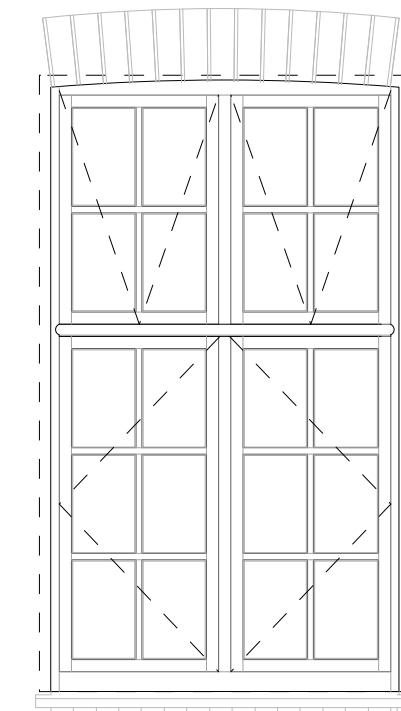


TYPE 14.

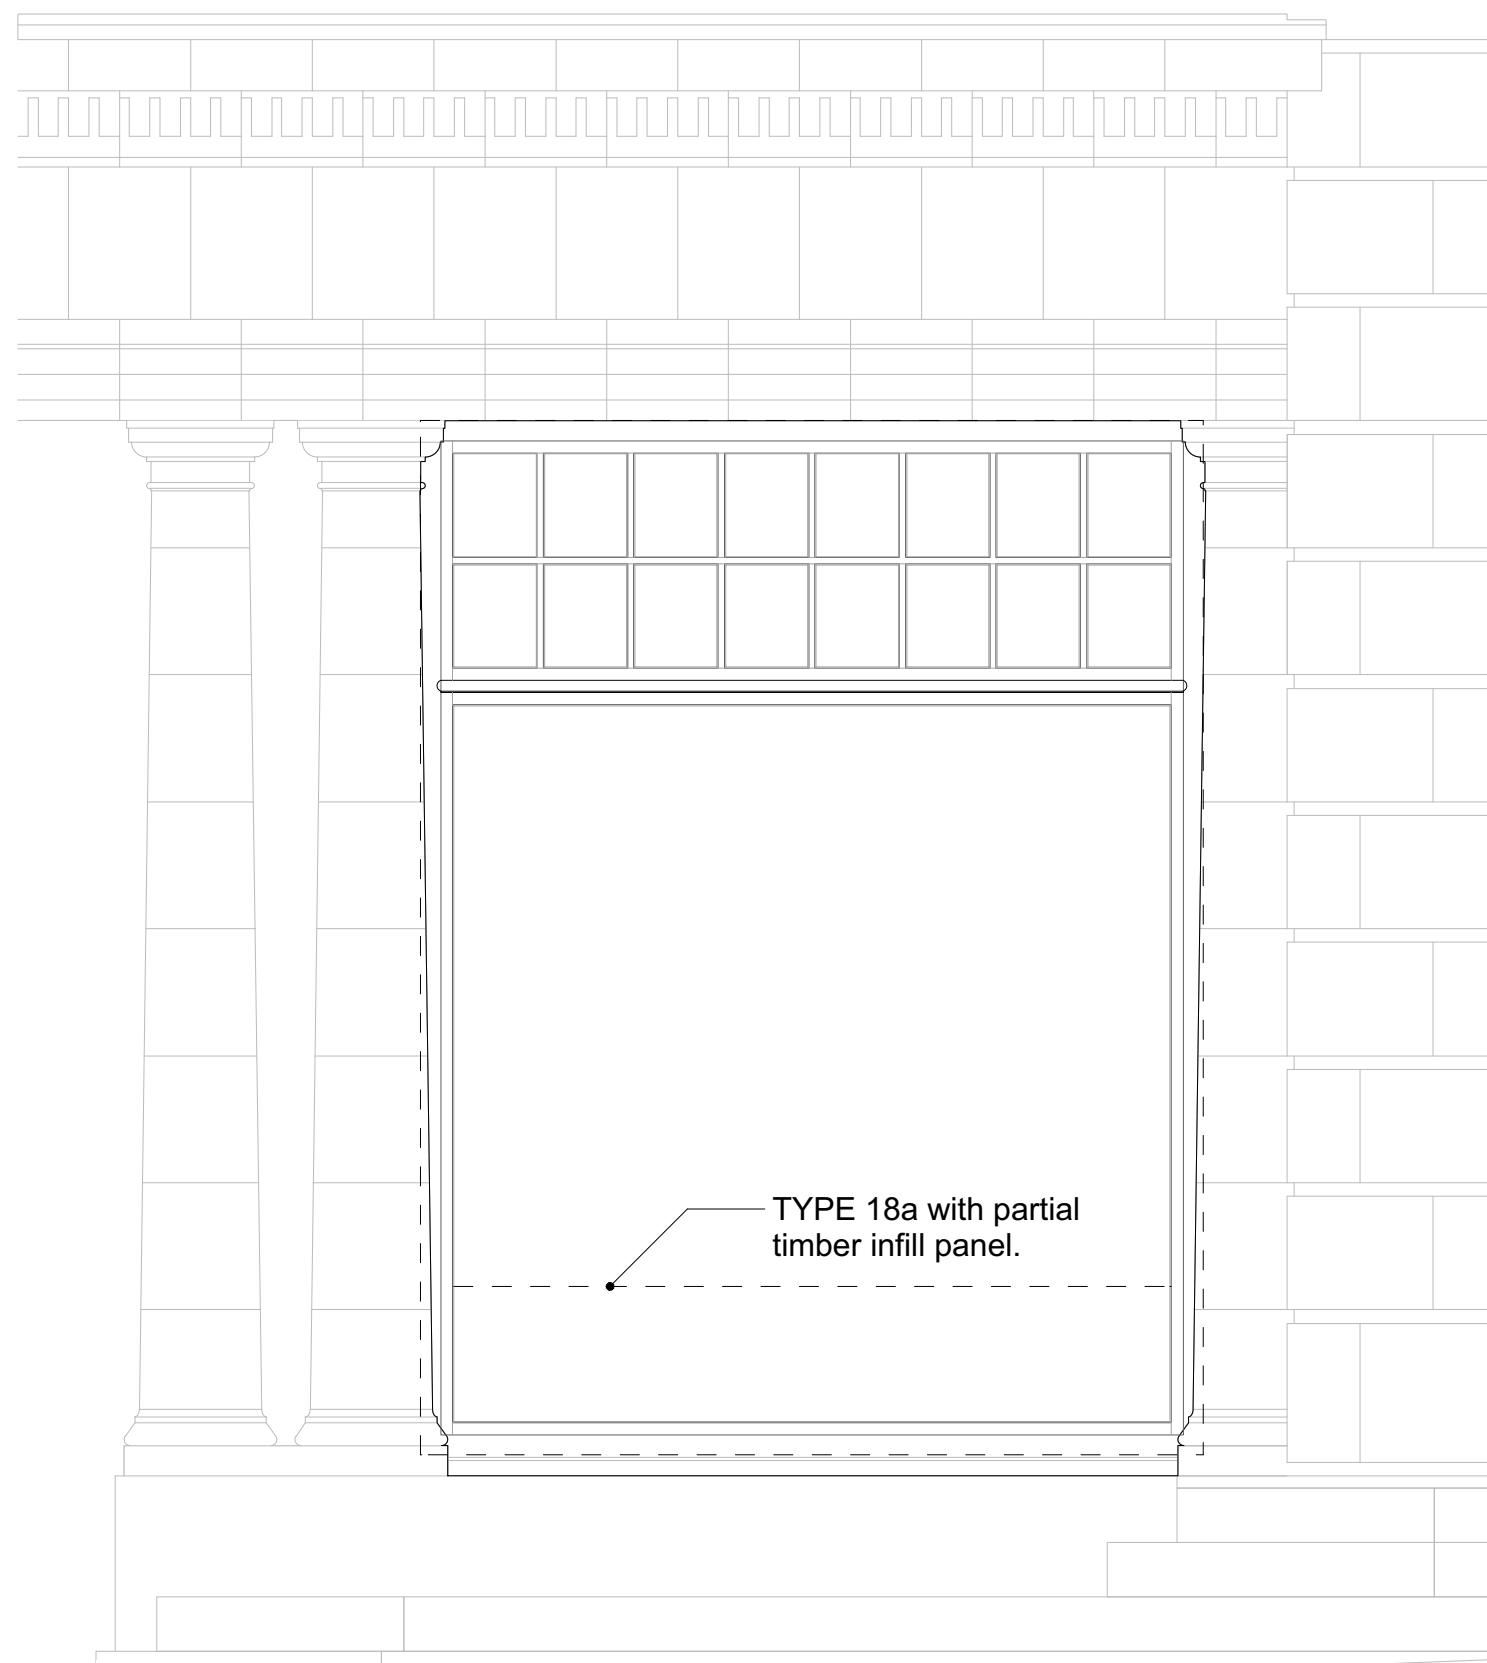


TYPE 18.

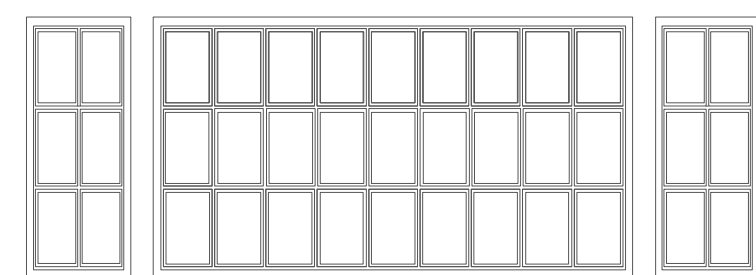

TYPE 19.

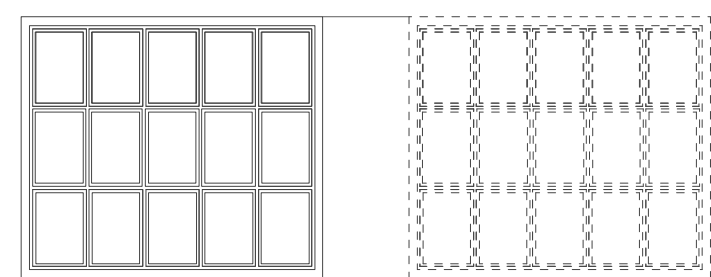

TYPE 20.

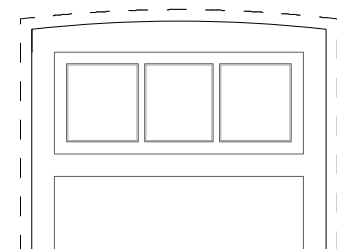


TYPE 21.

TIMBER CASEMENT WINDOWS.



A.

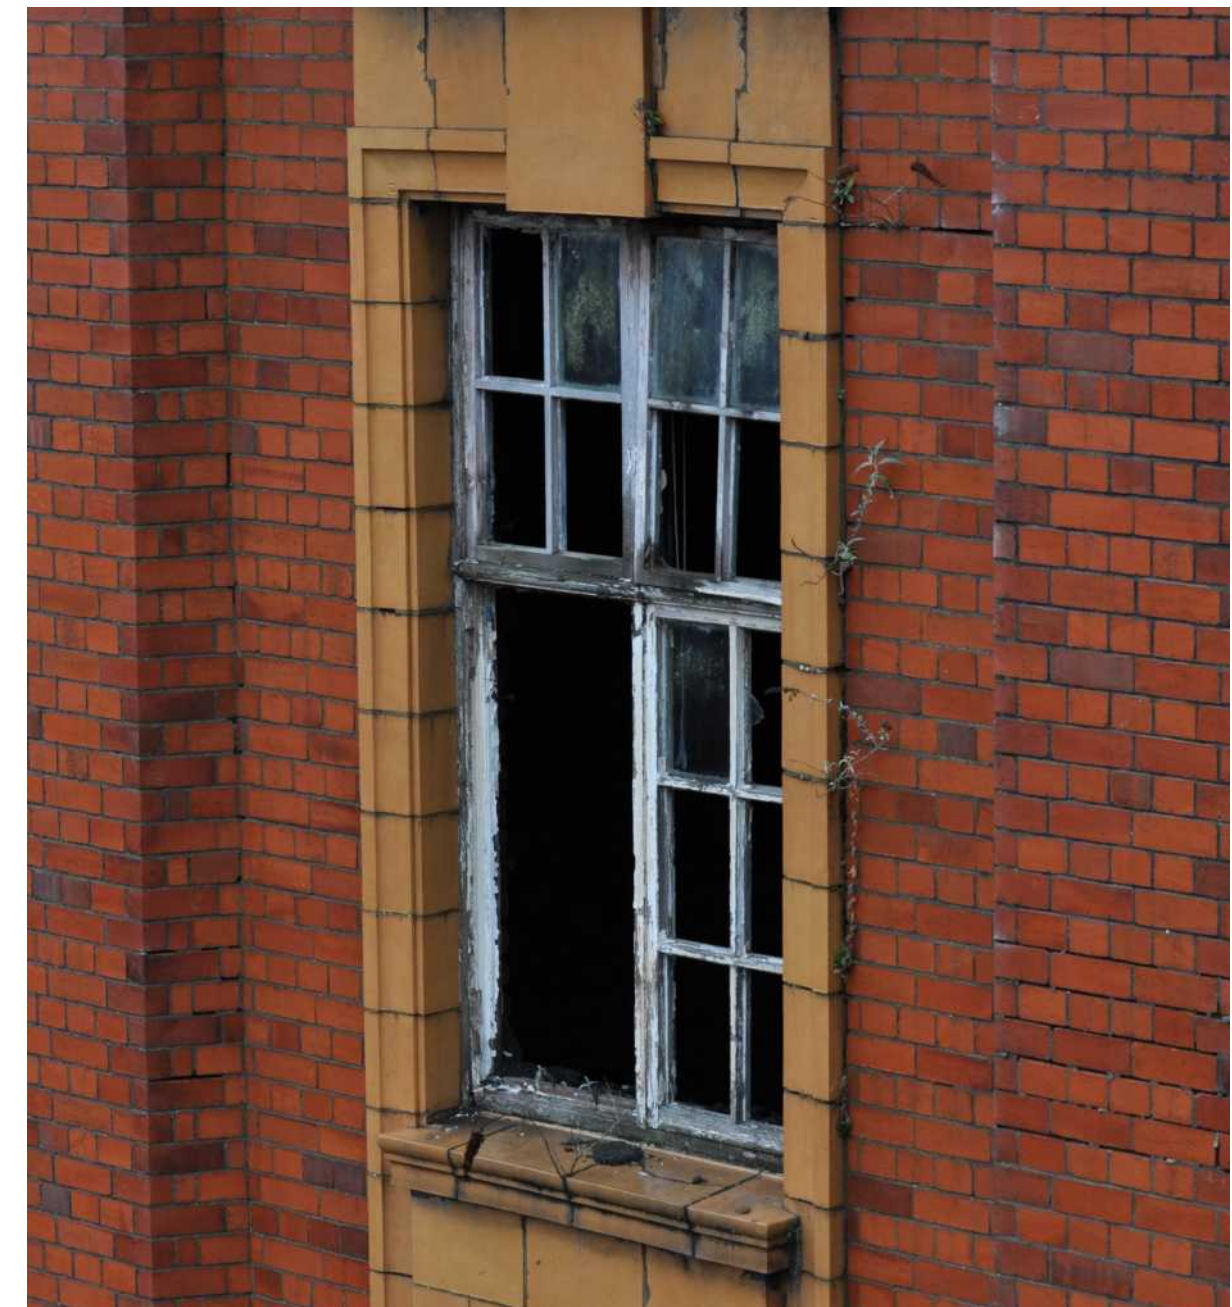

B.



D.



E.



F.



C.

Dimensions are approximate only. All dimensions MUST be checked on site prior to manufacture.

NO.	DATE	REVISION
CLIENT		
CHRT		
PROJECT		
YMCA, MERTHYR TYDFIL		
DRAWING TITLE		
REPLACEMENT TIMBER WINDOW ELEVATIONS		
DRAWN/CHECKED:	SCALE	DATE
LWKS	1:25 @ A1	March 2016
DRAWING NO.	REV.	
3510 A 300	-	

DO NOT SCALE FOR CONSTRUCTION PURPOSES • ALL DIMENSIONS TO BE CHECKED ON SITE • NOTIFY ARCHITECT OF ALL DISCREPANCIES • THIS DRAWING IS COPYRIGHT

DAVIES
SUTTON
ARCHITECTS

Penhevad Studios • Penhevad Street
Grangelown • Cardiff • CF11 7JU
Tel: 029 2066 4455 • Fax: 029 2066 4411
E-mail: office@davies-sutton.co.uk
Web: www.davies-sutton.co.uk