


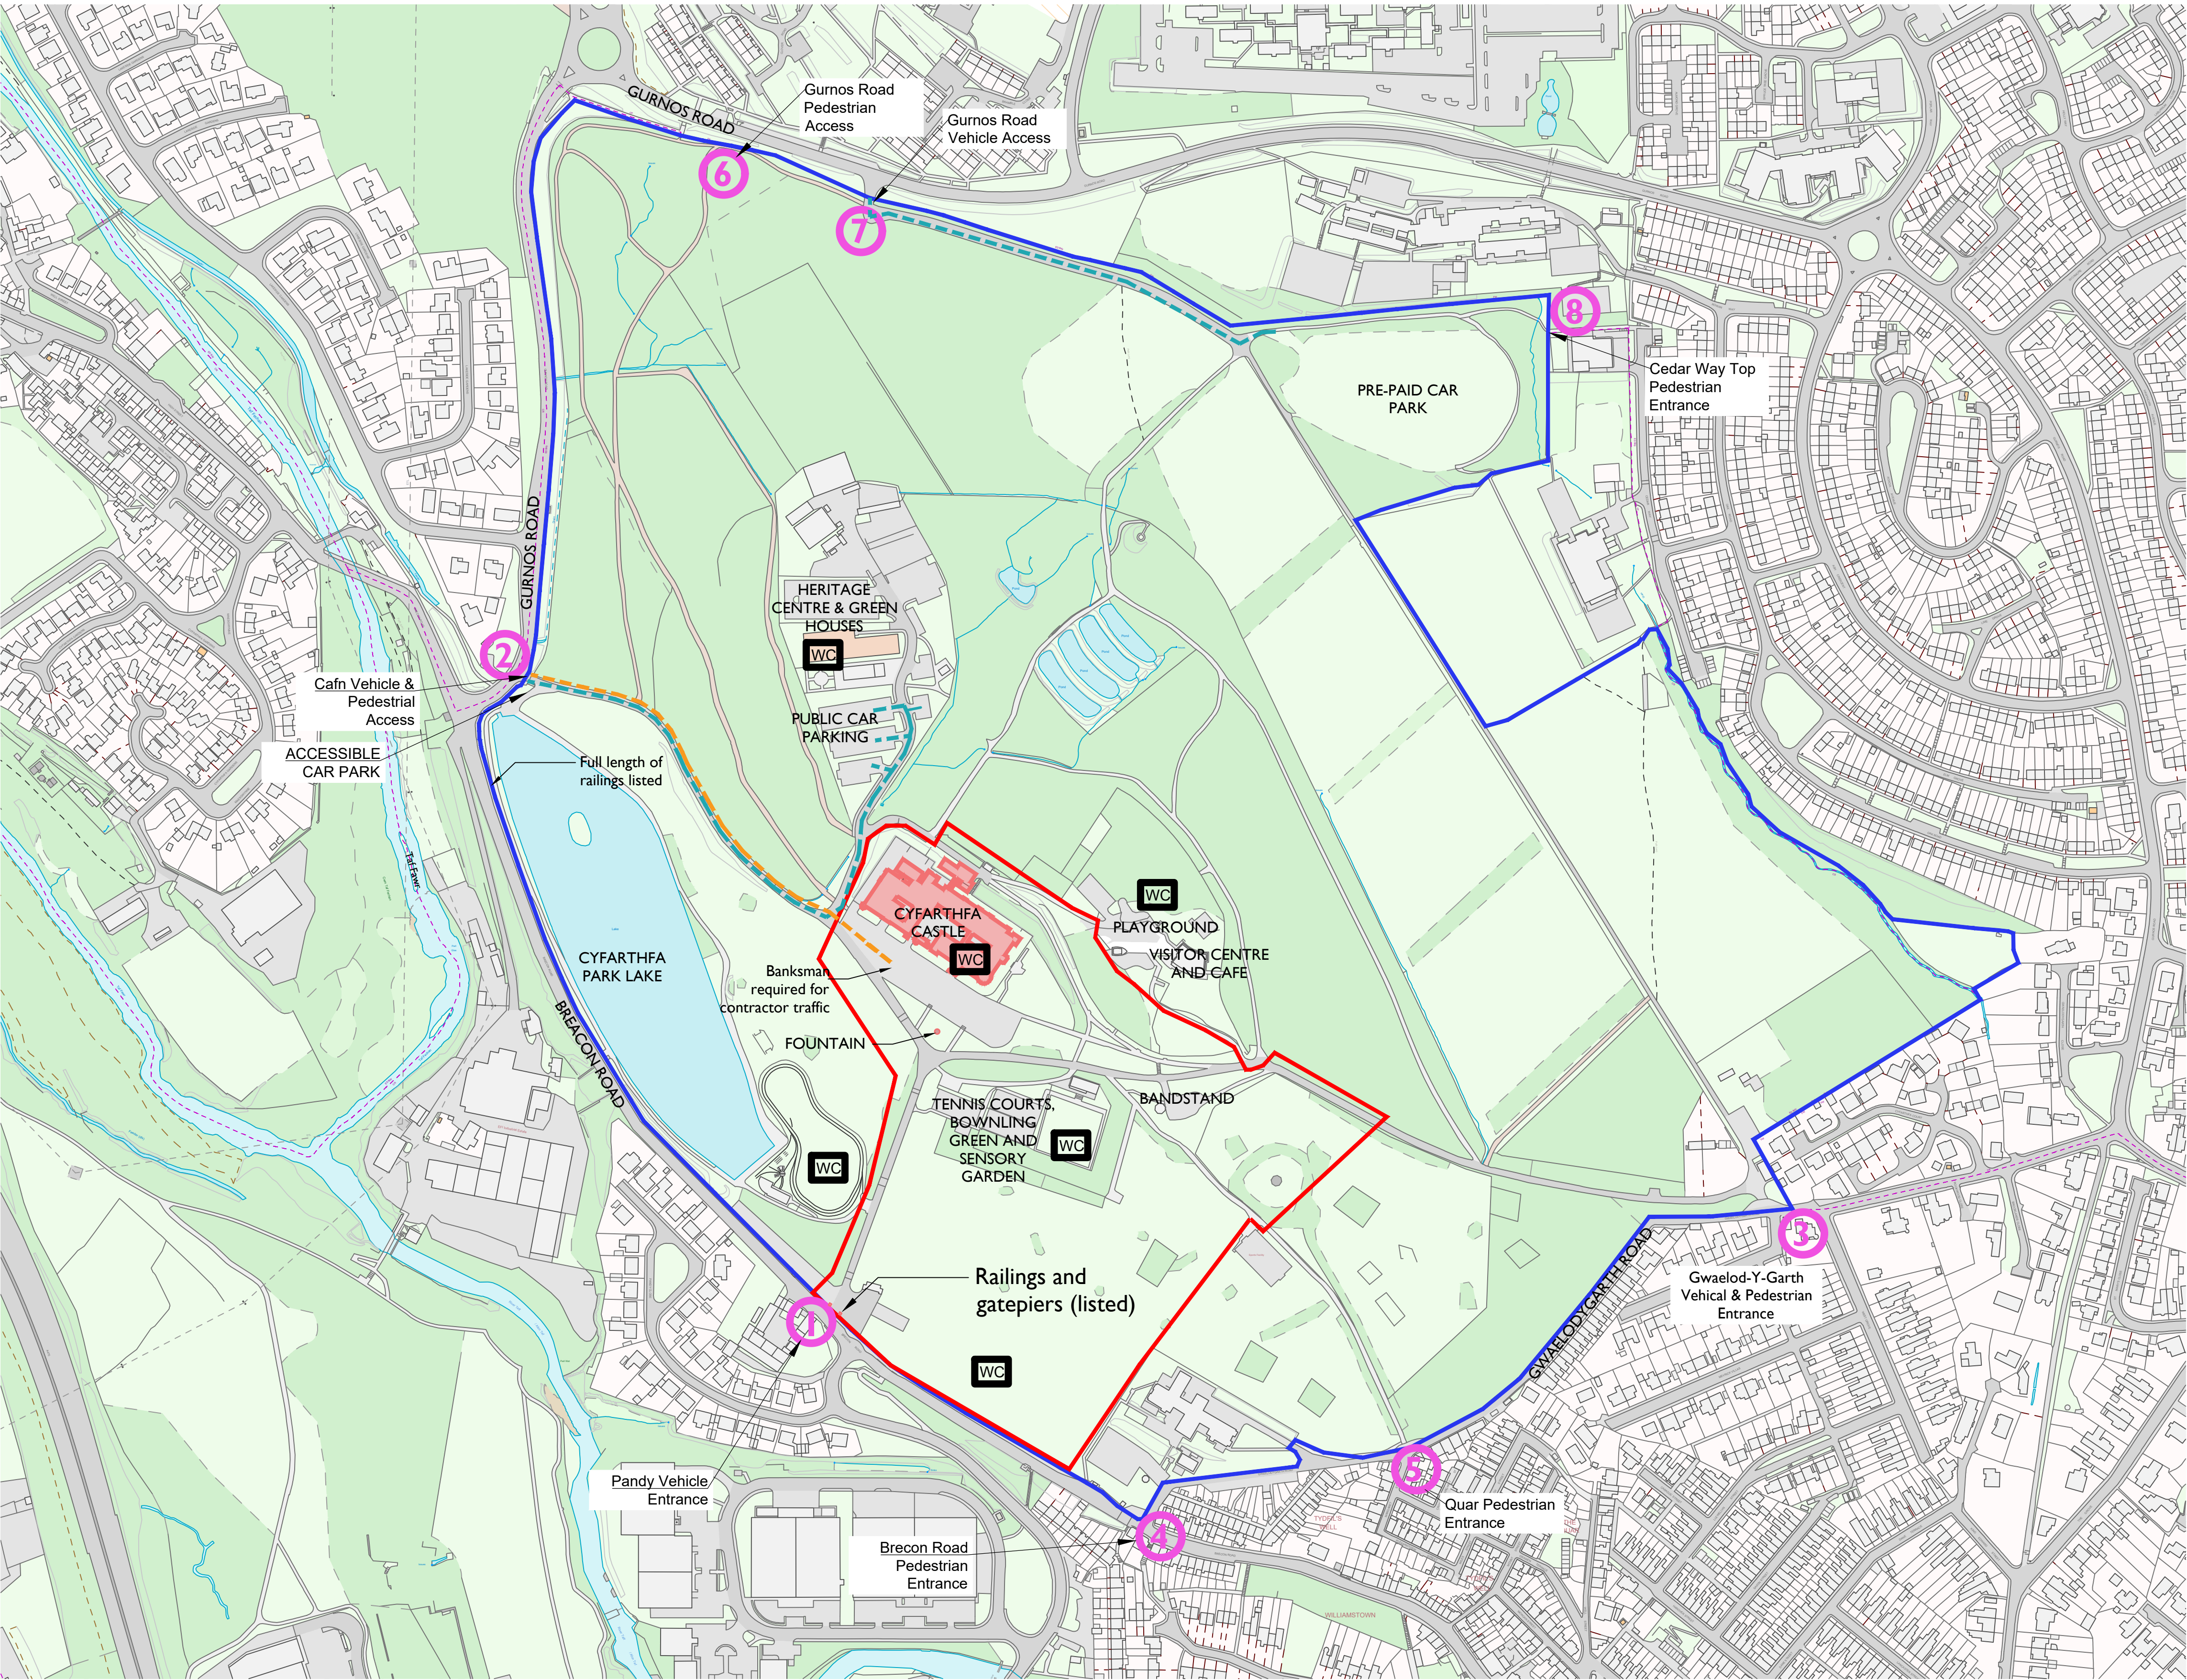

Notes:

Drawings are based on survey data and may not accurately represent what is physically present.

Do not scale from this drawing. All dimensions are to be verified on site before proceeding with the work.

All dimensions are in millimetres unless noted otherwise.

Purcell shall be notified in writing of any discrepancies.

All digital information within this DWG format file is the copyright of Purcell Architecture Limited and is for information purposes only. No digital information maybe reused or reproduced by any party for any purpose without written permission.

Key Plan
not to scale

Cyfarthfa Castle is a Grade I listed building sitting within a Grade II* Registered Park and Garden, all within a Conservation Area.

- APPROXIMATE SITE BOUNDARY (PARK)
- SITE ENTRANCE
- PUBLIC CAR ROUTE
- SUGGESTED CONTRACTOR VEHICULAR ROUTE
- DRAINAGE WORKS SITE BOUNDARY
- LISTED STRUCTURE
- WC CURRENT TOILET PROVISION


Contractor to ensure that the most suitable site entrance is used for deliveries to ensure that there is no damage to the railings or piers to the site boundary.

C01	18.12.24	NG	CP	LBC submission
REV	DATE	BY	CHK	DESCRIPTION

CLIENT
Merthyr Tydfil Borough Council

PROJECT
Cyfarthfa Castle: Tented Scaffold

JOB NUMBER
241638

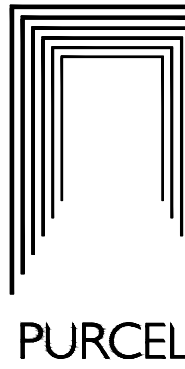


TITLE
Drainage Works - Site Access Plan

SIZE SCALE
A1L As Indicated

REV SUITABILITY/REASON FOR ISSUE
C01 A3 - Spatial Coordination Approved

DRAWING NUMBER
CCTS-PUR-01-XX-DR-A-0006

PURCELL® IS THE REGISTERED TRADE NAME FOR PURCELL ARCHITECTURE LTD AND ALL SUBSIDIARY COMPANIES AND IS REGISTERED IN THE UNITED KINGDOM, EUROPEAN UNION, HONG KONG, CHINA AND AUSTRALIA.
© PURCELL, 2024. www.purcell.com

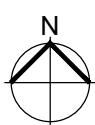

0 40m 80m 120m 160m 200m 240m
Scale 1:2500