


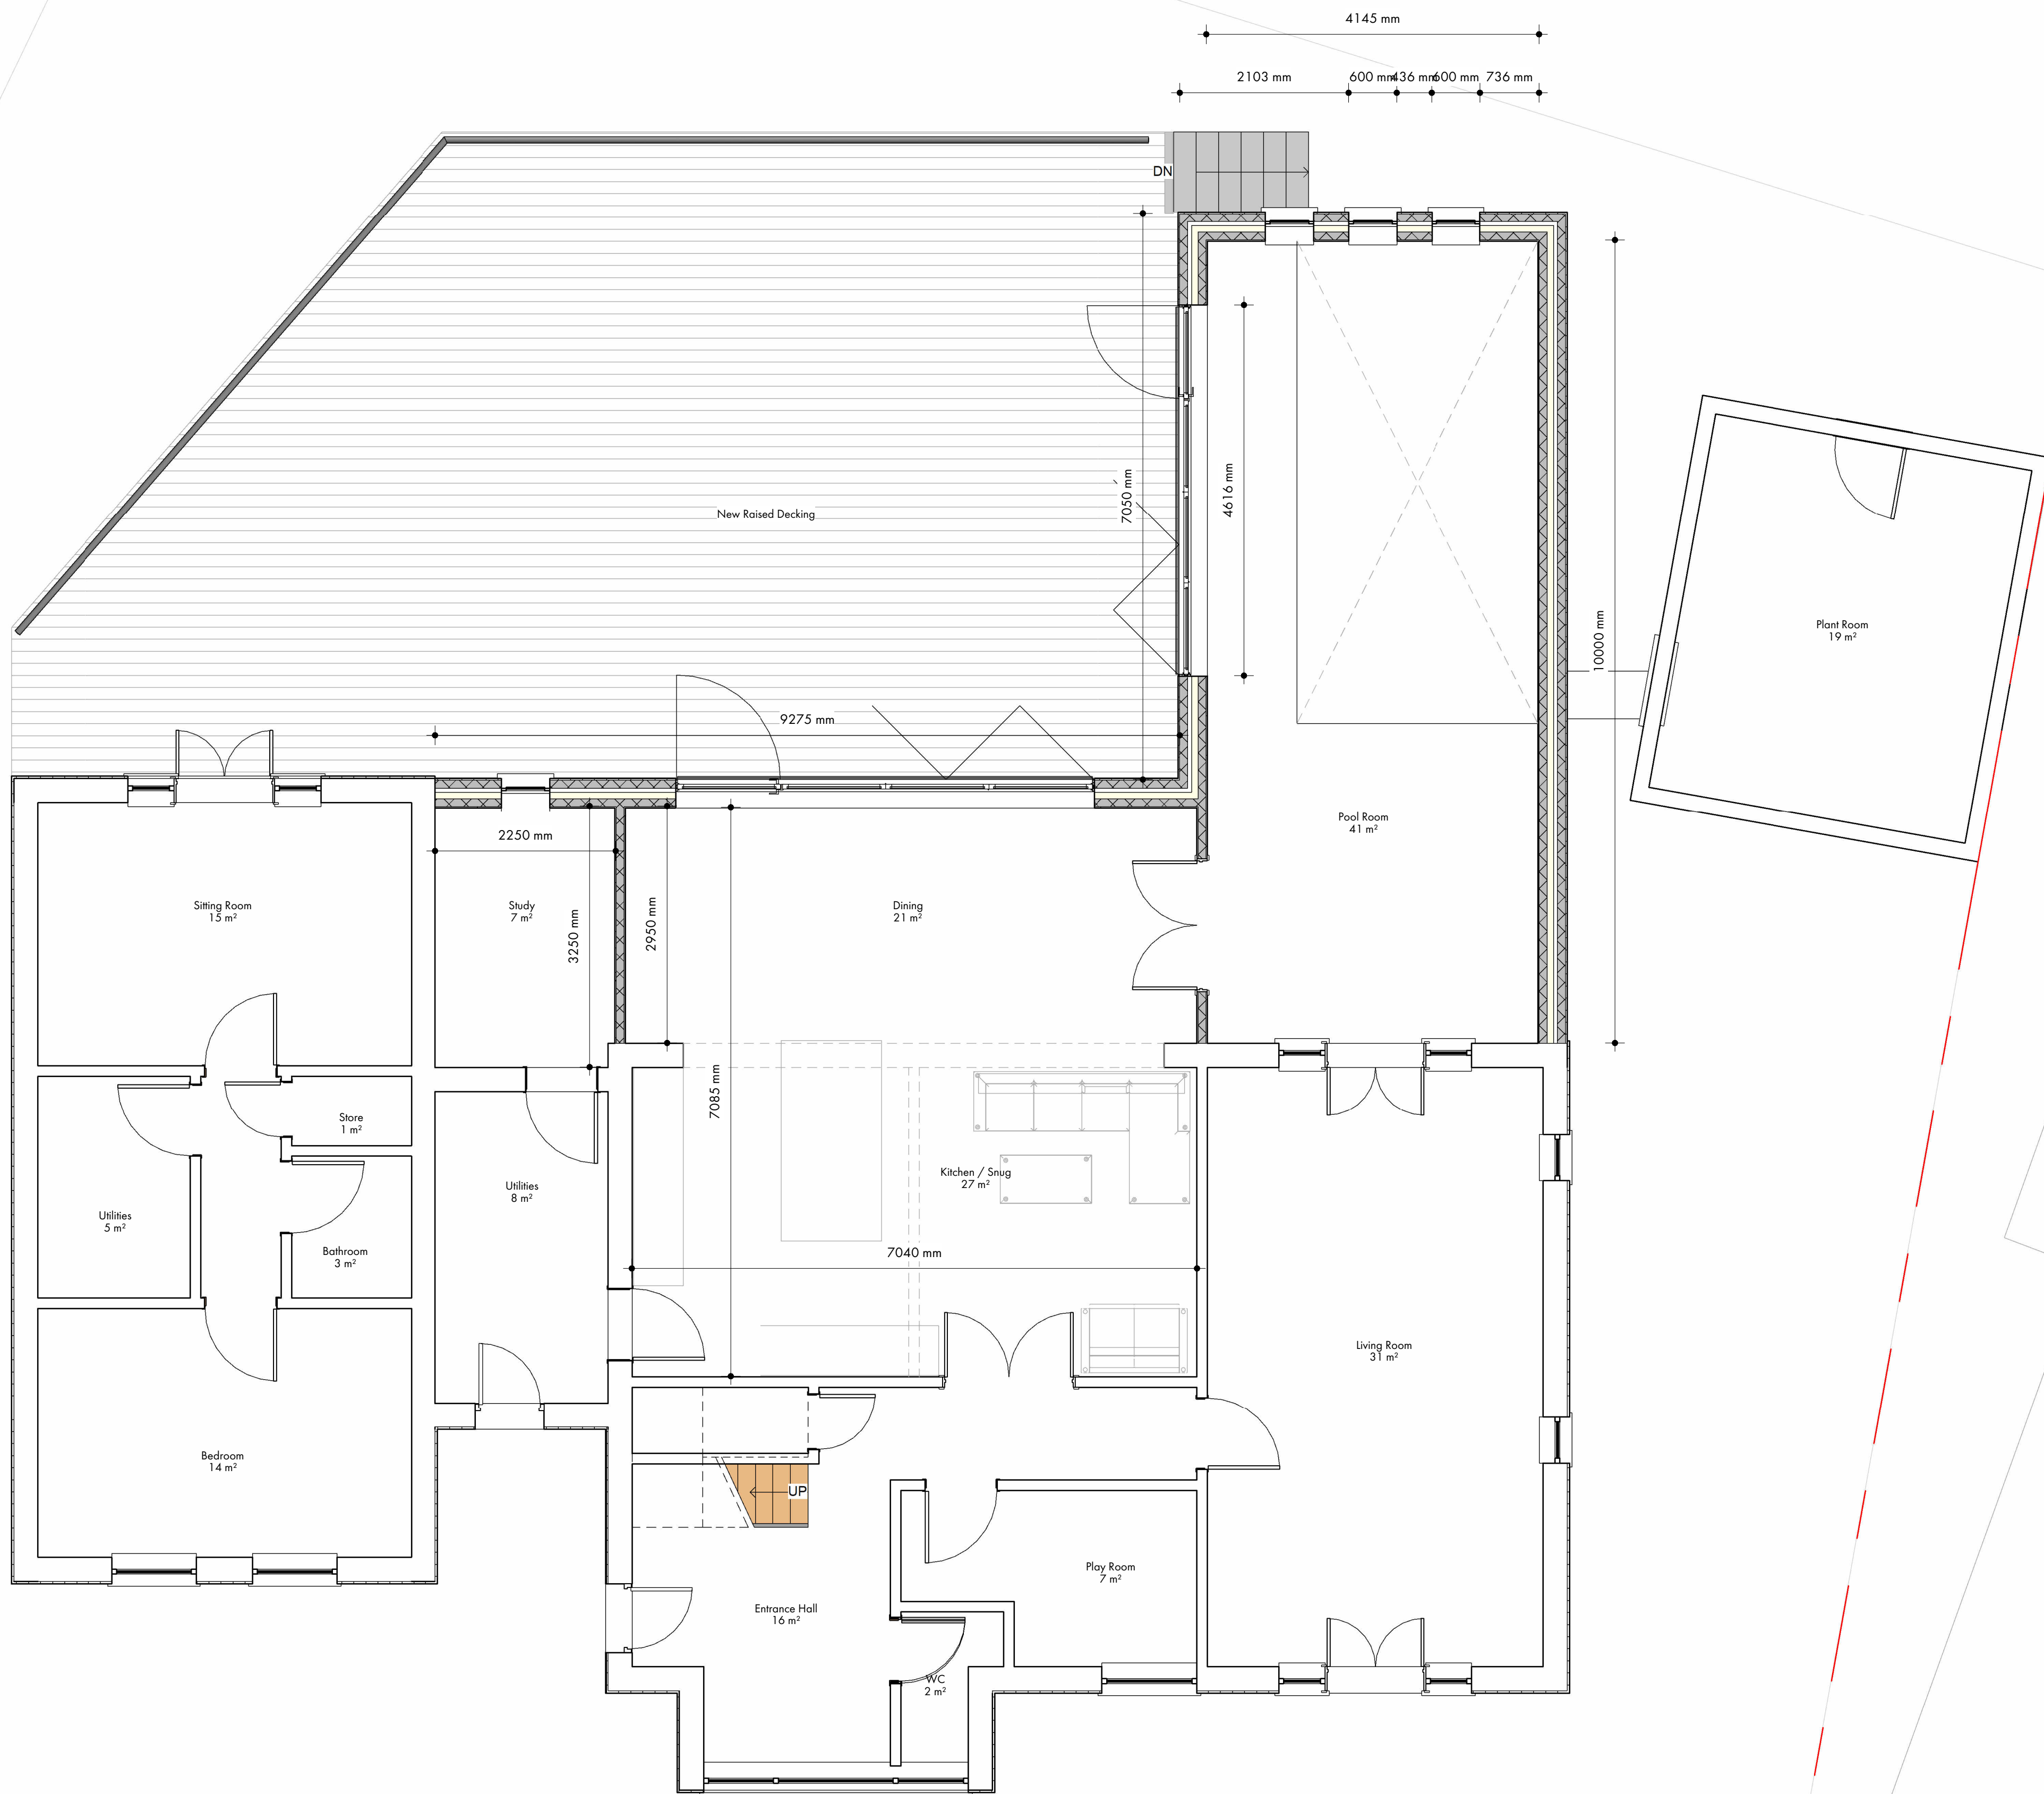

42 RHOSMAEN STREET LLANDEILO,
CARMARTHENSHIRE, SA19 6HD.
www.lwdesign.studio
info@lwdesign.studio
01558 821 032

NOT FOR CONSTRUCTION

Client:

Mr & Mrs Faulkner

Project Address:

23 Harlech Drive, Merthyr
Tydfil, CF48 1JU.

Drawing Title:

Proposed Ground Floor
Layout Plan

Drawn By: LJW

Scale: 1 : 50

Paper Size: A1

Job Reference: LW 23-22

Drawing Number: 03

Project Stage: RIBA Stage 3

Issue Date: 08/07/2022 14:41:09

Revision / Issue:	Date